
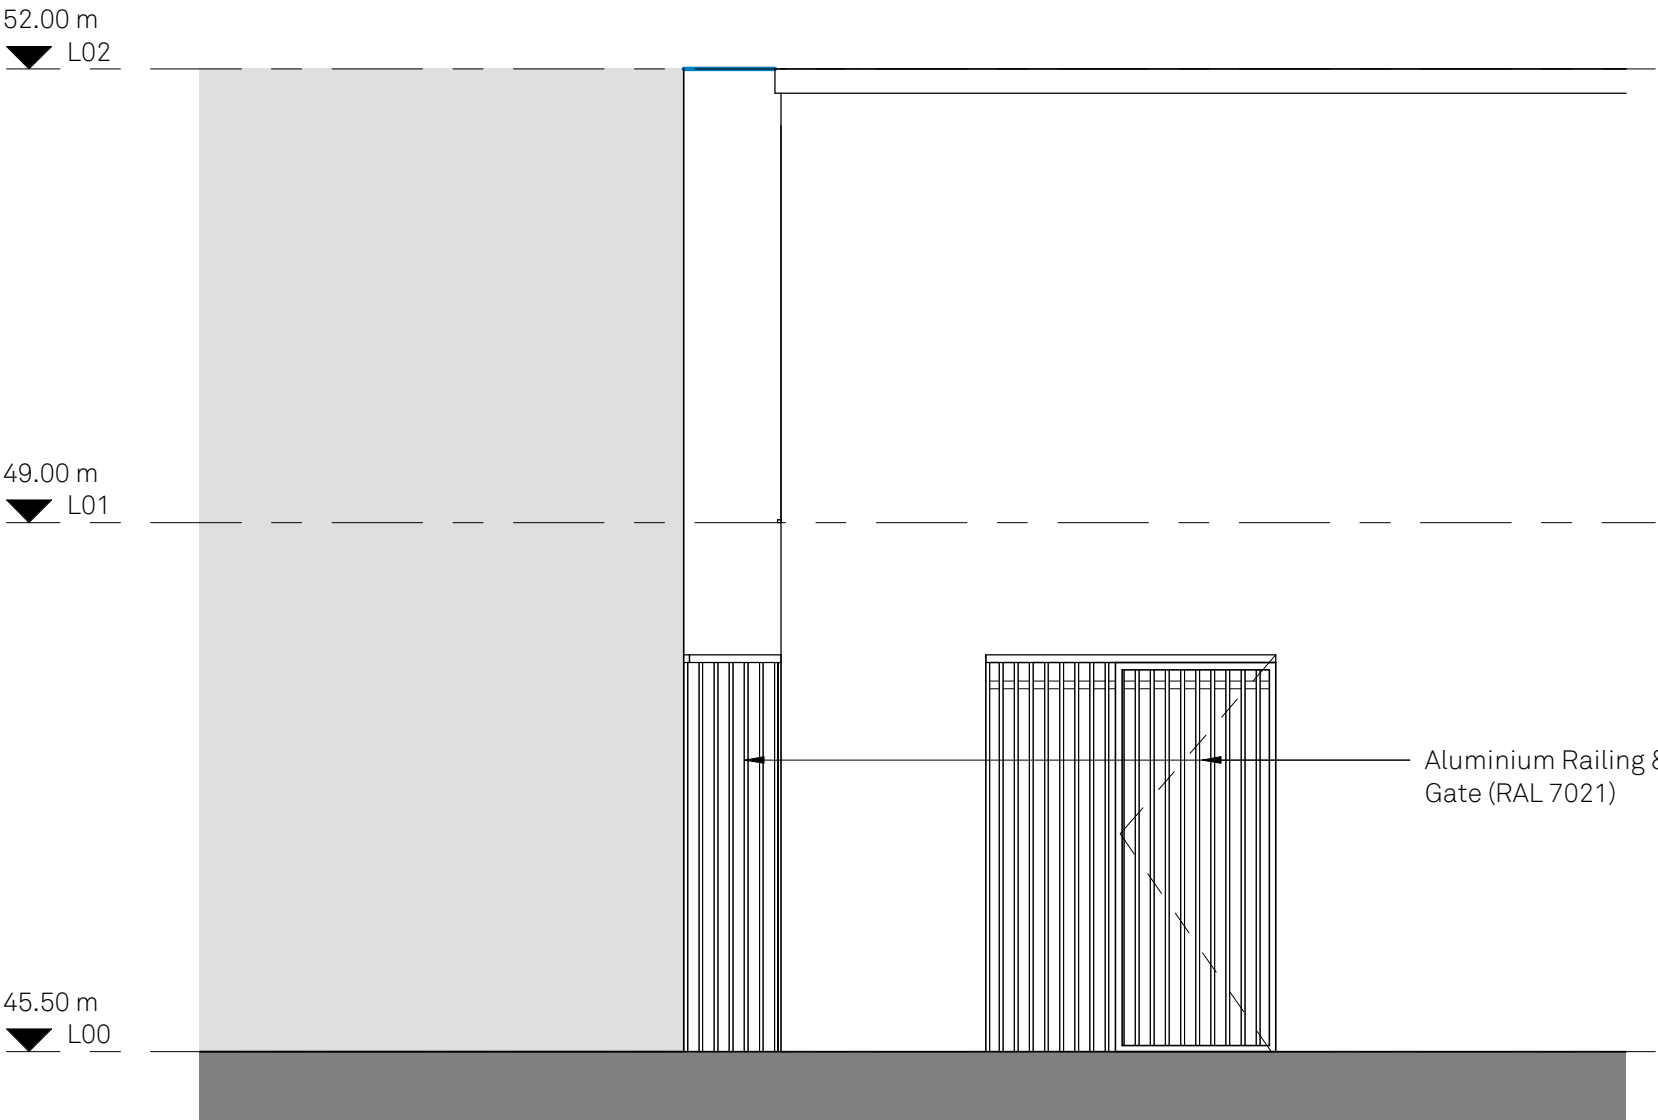
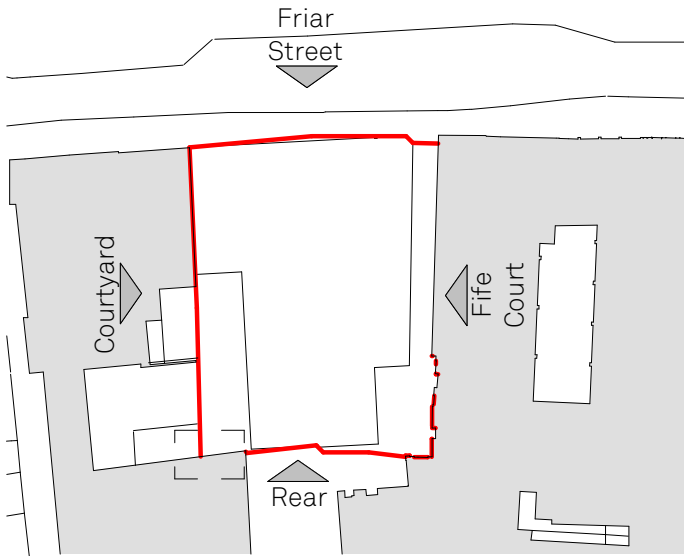


Notes

This document is © Falconer Chester Hall Limited
All drawing measurements shall not be obtained by scaling. Any discrepancies on this document to be immediately reported to the Architect. Verify all dimensions and levels prior to construction. This Document shall be read in conjunction with related documents, specifications and associated models.

This drawing contains the following model files:

P21109-FCH-SI-XX-M3-A-1000 [P0.1] [S0]

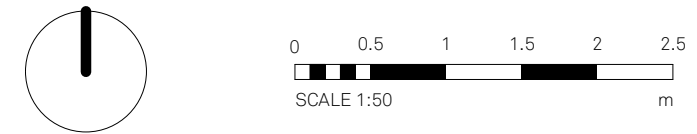


SW Corner Gate - Elevation 01

Scale @ 1 : 50



SW Corner Gate - Elevation 02

Scale @ 1 : 50

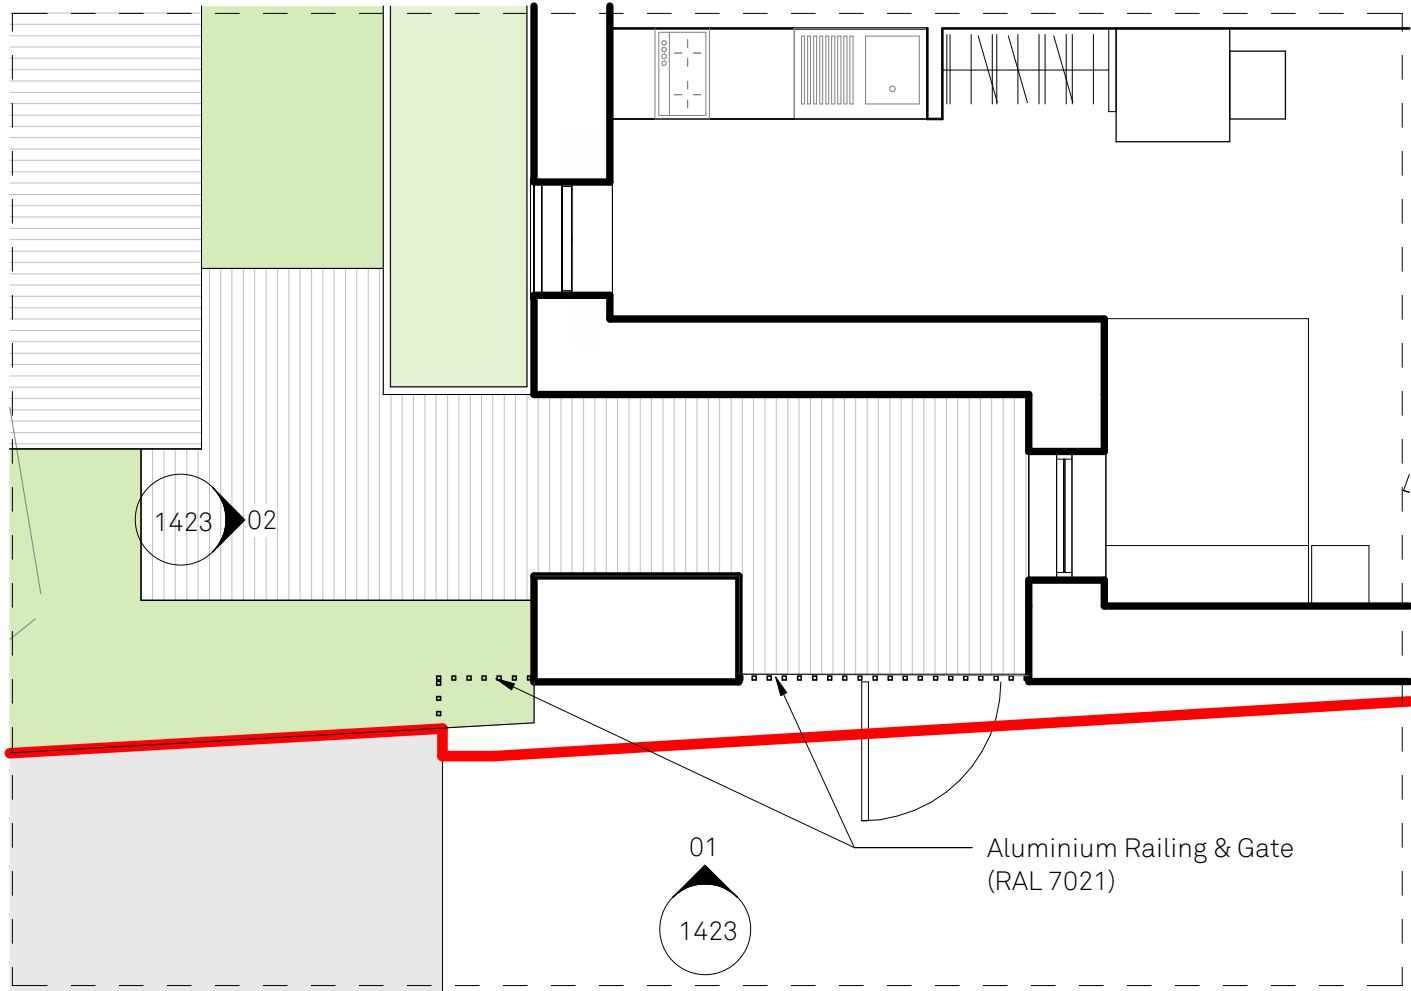

SW Corner Gate - Plan

Scale @ 1 : 50

P01	27.08.26	SN	MH	For Planning
Rev	Date	By	Chk	Description

**FALCONER
CHESTER
HALL**

London | Liverpool | Manchester | www.fcharchitects.com | Tel +44 (0)151 2435800

FCH

Project Title
138-144 Friar Street - Reading

Client
Thackery Estates

Drawing Title
Proposed South West Gate Detail

Drawing No.
P21109-FCH-XX-XX-DR-A-1423

Status	Issue suitable for:	Date
S2	Planning	27.08.26
Job No.	Drawing Stage	Scale
P21-109	Planning	As Indicated

Revision	P01
Drawn By	SN
Checked By	MH