


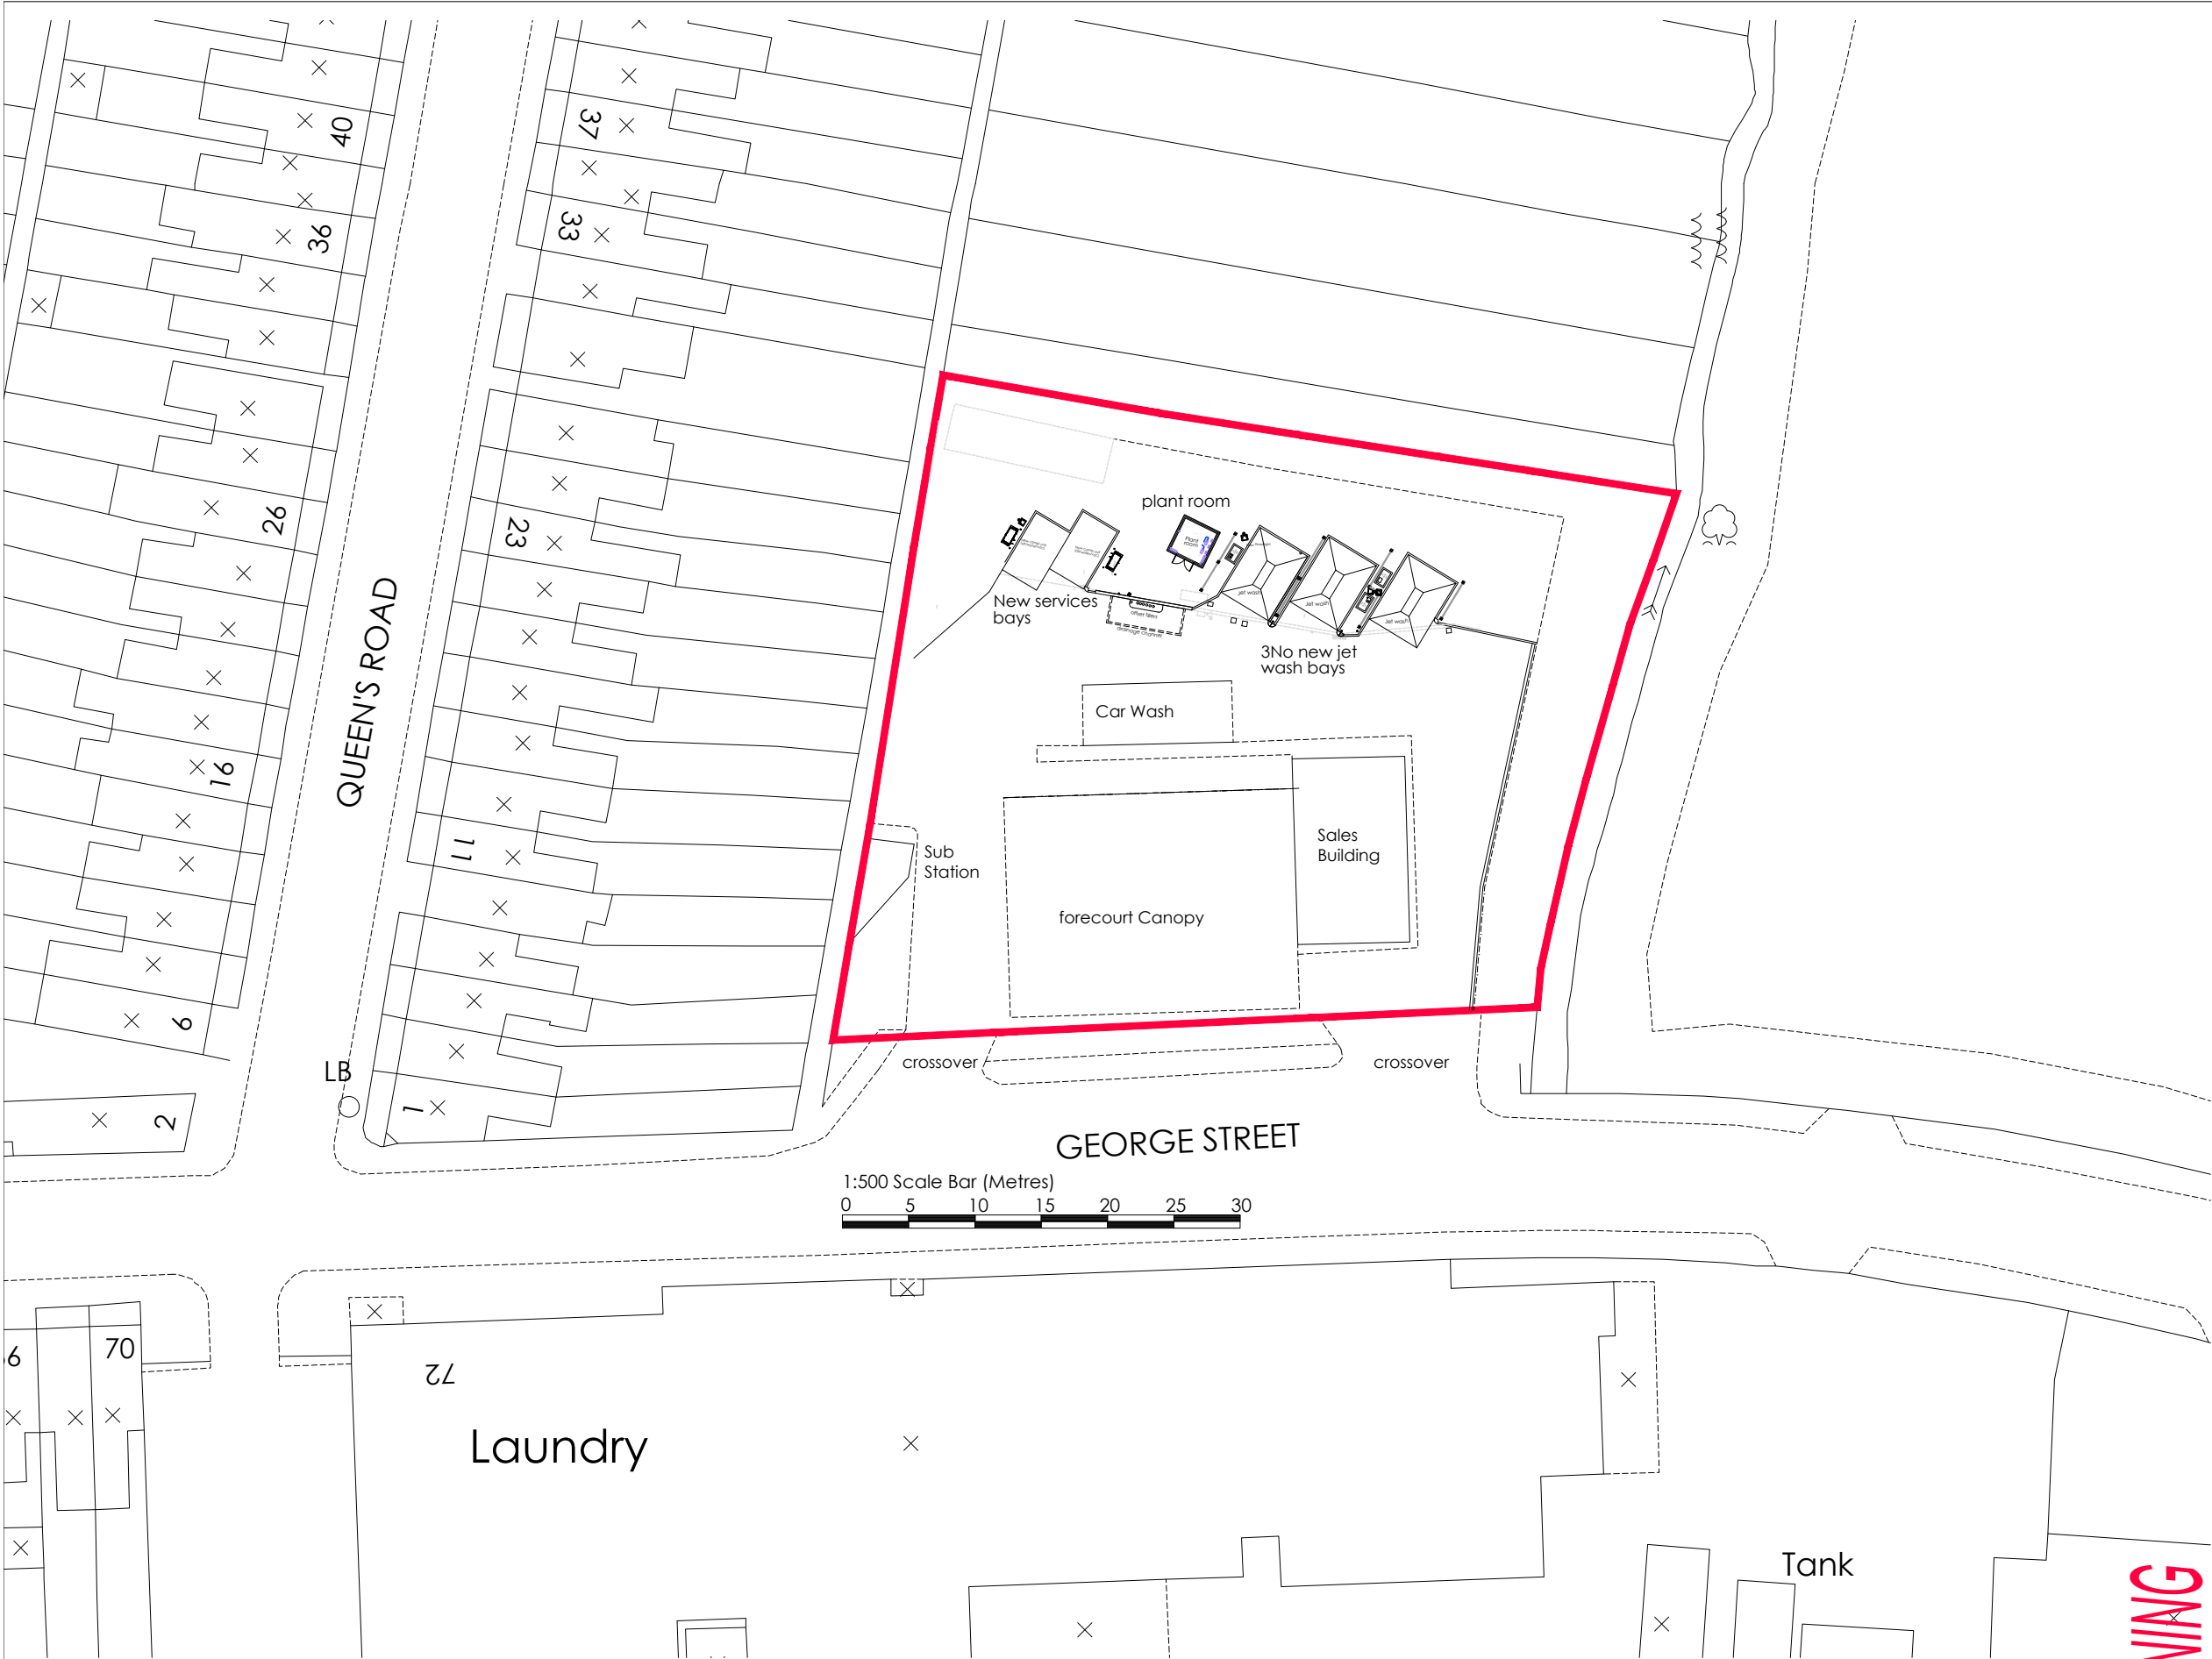

Existing Block plan Plan
Scale 1:500

SCHEDULE OF AREAS	
Overall Site Area:	2405m ² / 0.2405ha

PLANNING

rev	date	by	description
1	20-07-26	GKY	Drawing Created

CLIENT

10 Bricket Road
St Albans
Hertfordshire, AL1 3JX

PROJECT LOCATION

Thames Valley Service Station
George Street, Caversham,
Berkshire, RG4 8DH

DRAWING

Proposed Block Plan

FROWSBURY
Projects

Frowsbury Projects Limited
Office 3, Stronsay Business Centre
Tilford Road, Hindhead, GU26 6UG
Email: enquires@frowsbury.com

© This drawing is the copyright of FROWSBURY PROJECTS LTD.

Date: July 2026	Drawn By: GKY	A3 original plot
Scale: 1:500 @ A3	Dwg No: TH-VAL-FPS-MFG-708-PL-106	Rev: ~