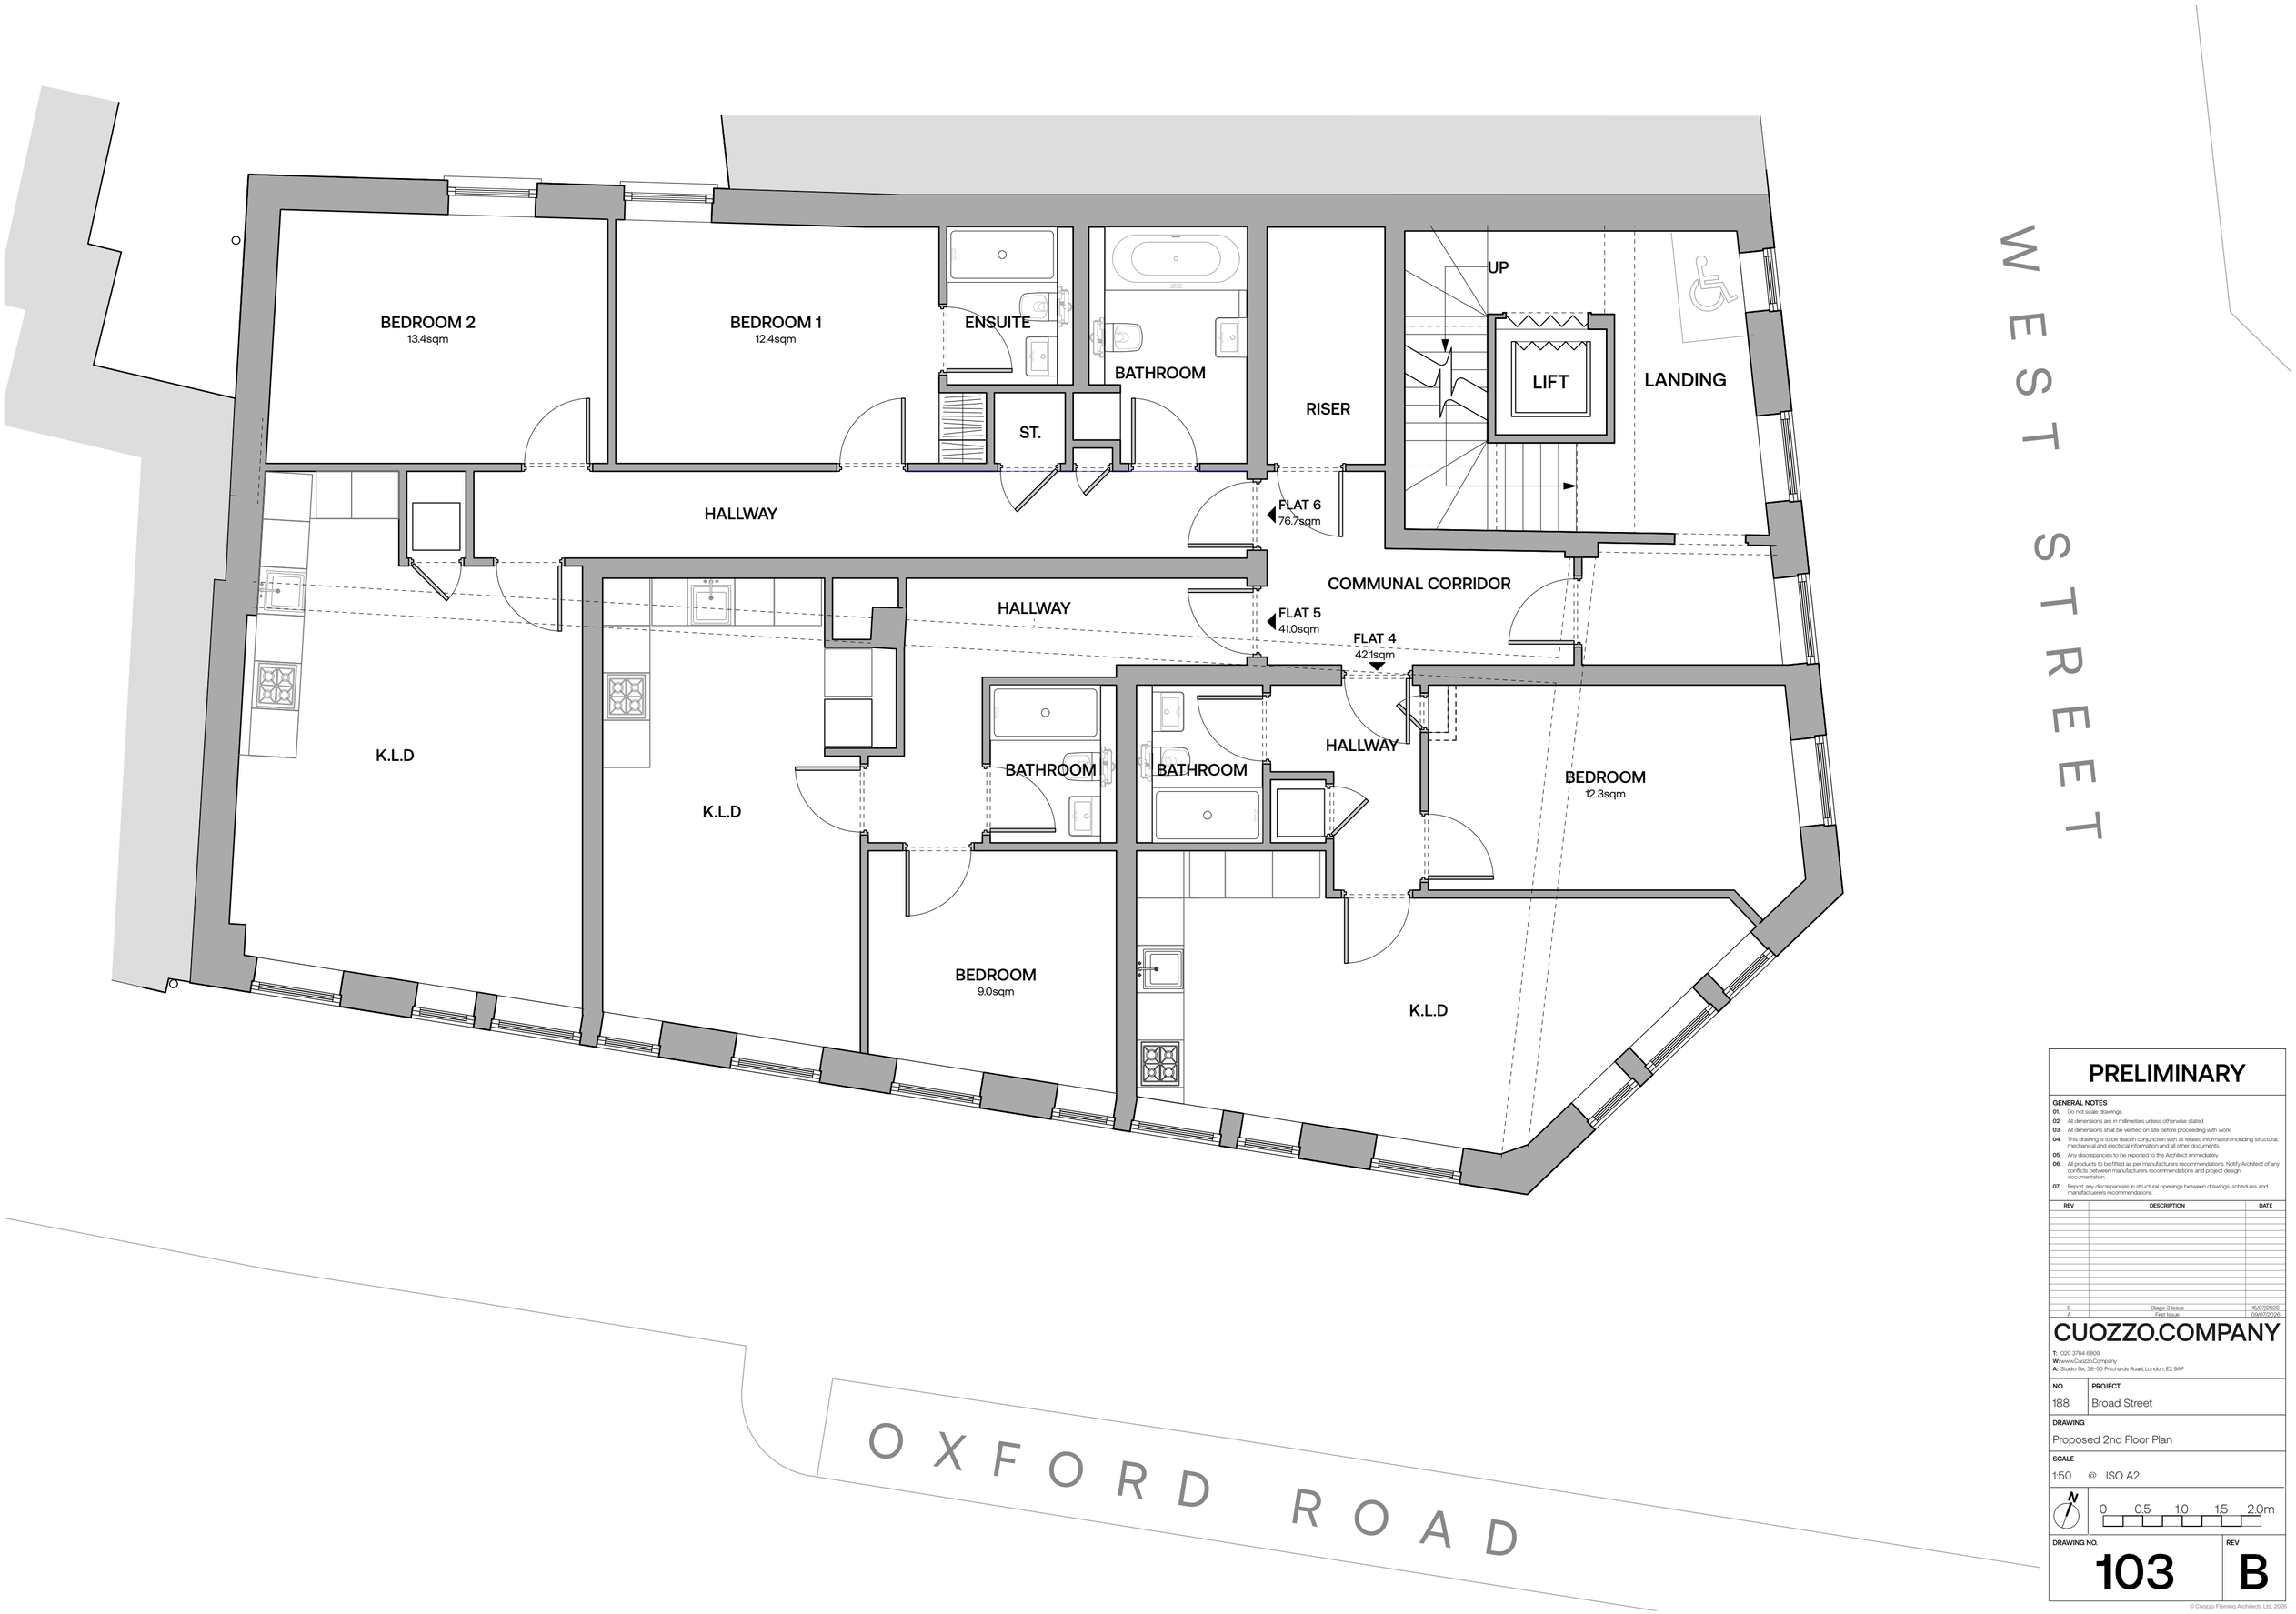

PRELIMINARY

GENERAL NOTES

01. Do not scale drawings.
02. All dimensions are in millimeters unless otherwise stated.
03. All dimensions shall be verified on site before proceeding with work.
04. This drawing is to be read in conjunction with all related information including structural, mechanical and electrical information and all other documents.
05. Any discrepancies to be reported to the Architect immediately.
06. All products to be fitted as per manufacturers recommendations. Notify Architect of any conflicts between manufacturers recommendations and project design documentation.
07. Report any discrepancies in structural openings between drawings, schedules and manufacturers recommendations.

REV	DESCRIPTION	DATE
B	Stage 3 Issue	15/07/2026
A	First Issue	09/07/2026

CUOZZO.COMPANY

T: 020 3784 6809
W: www.Cuozzo.Company
A: Studio Six, 38-50 Pritchards Road, London, E2 9AP

NO.	PROJECT
188	Broad Street

DRAWING
Proposed 2nd Floor Plan

SCALE
1:50 @ ISO A2

N
0 0.5 1.0 1.5 2.0m

DRAWING NO.	REV
103	B

© Cuozzo Fleming Architects Ltd. 2026