



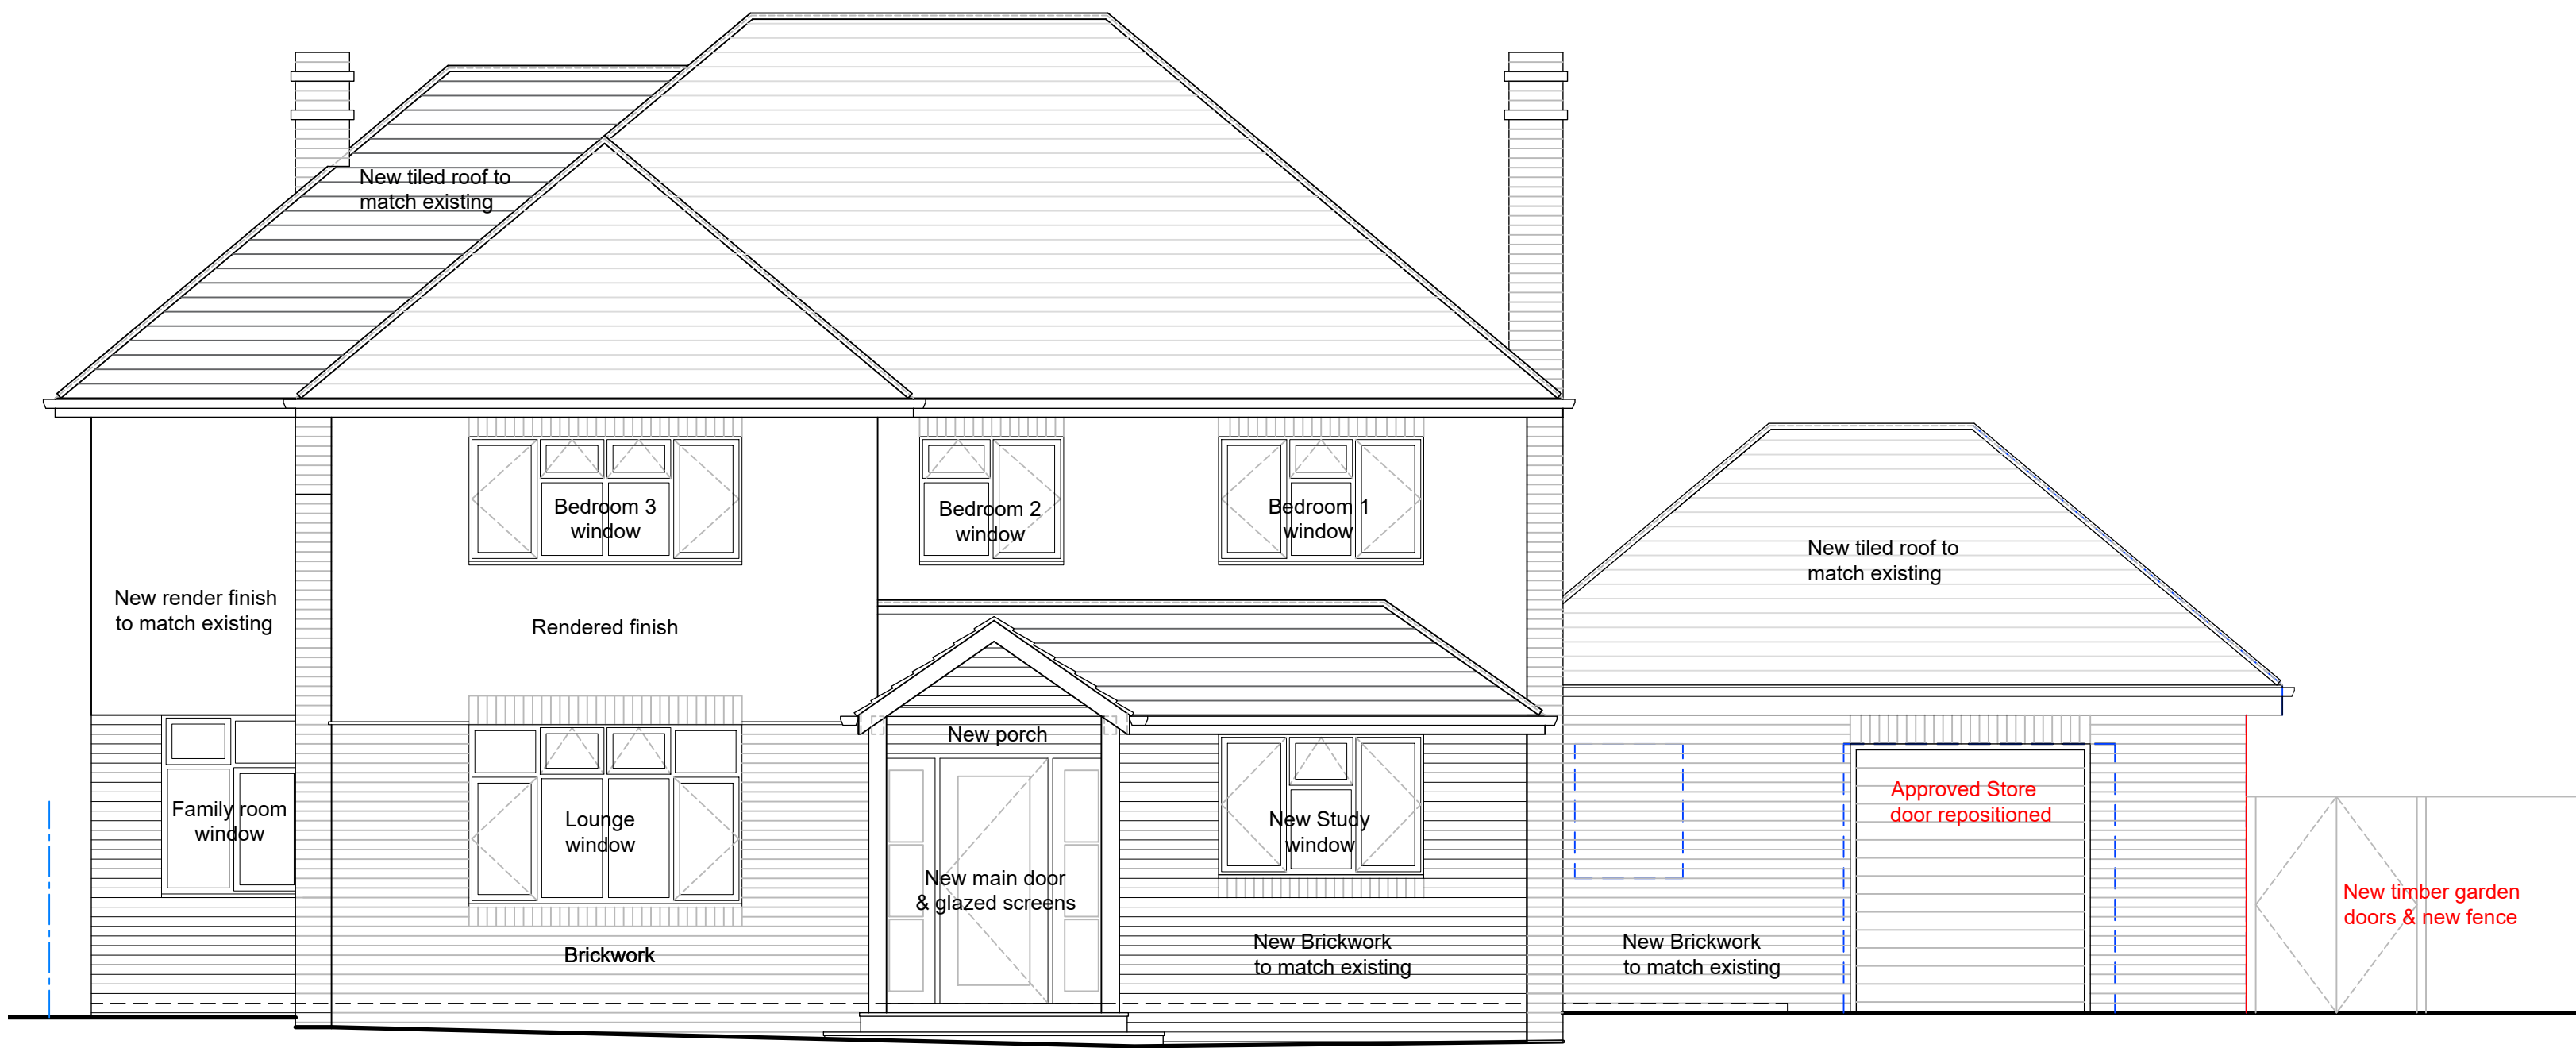


PROPOSED FRONT ELEVATION A

0 50 100
cm - 1:50

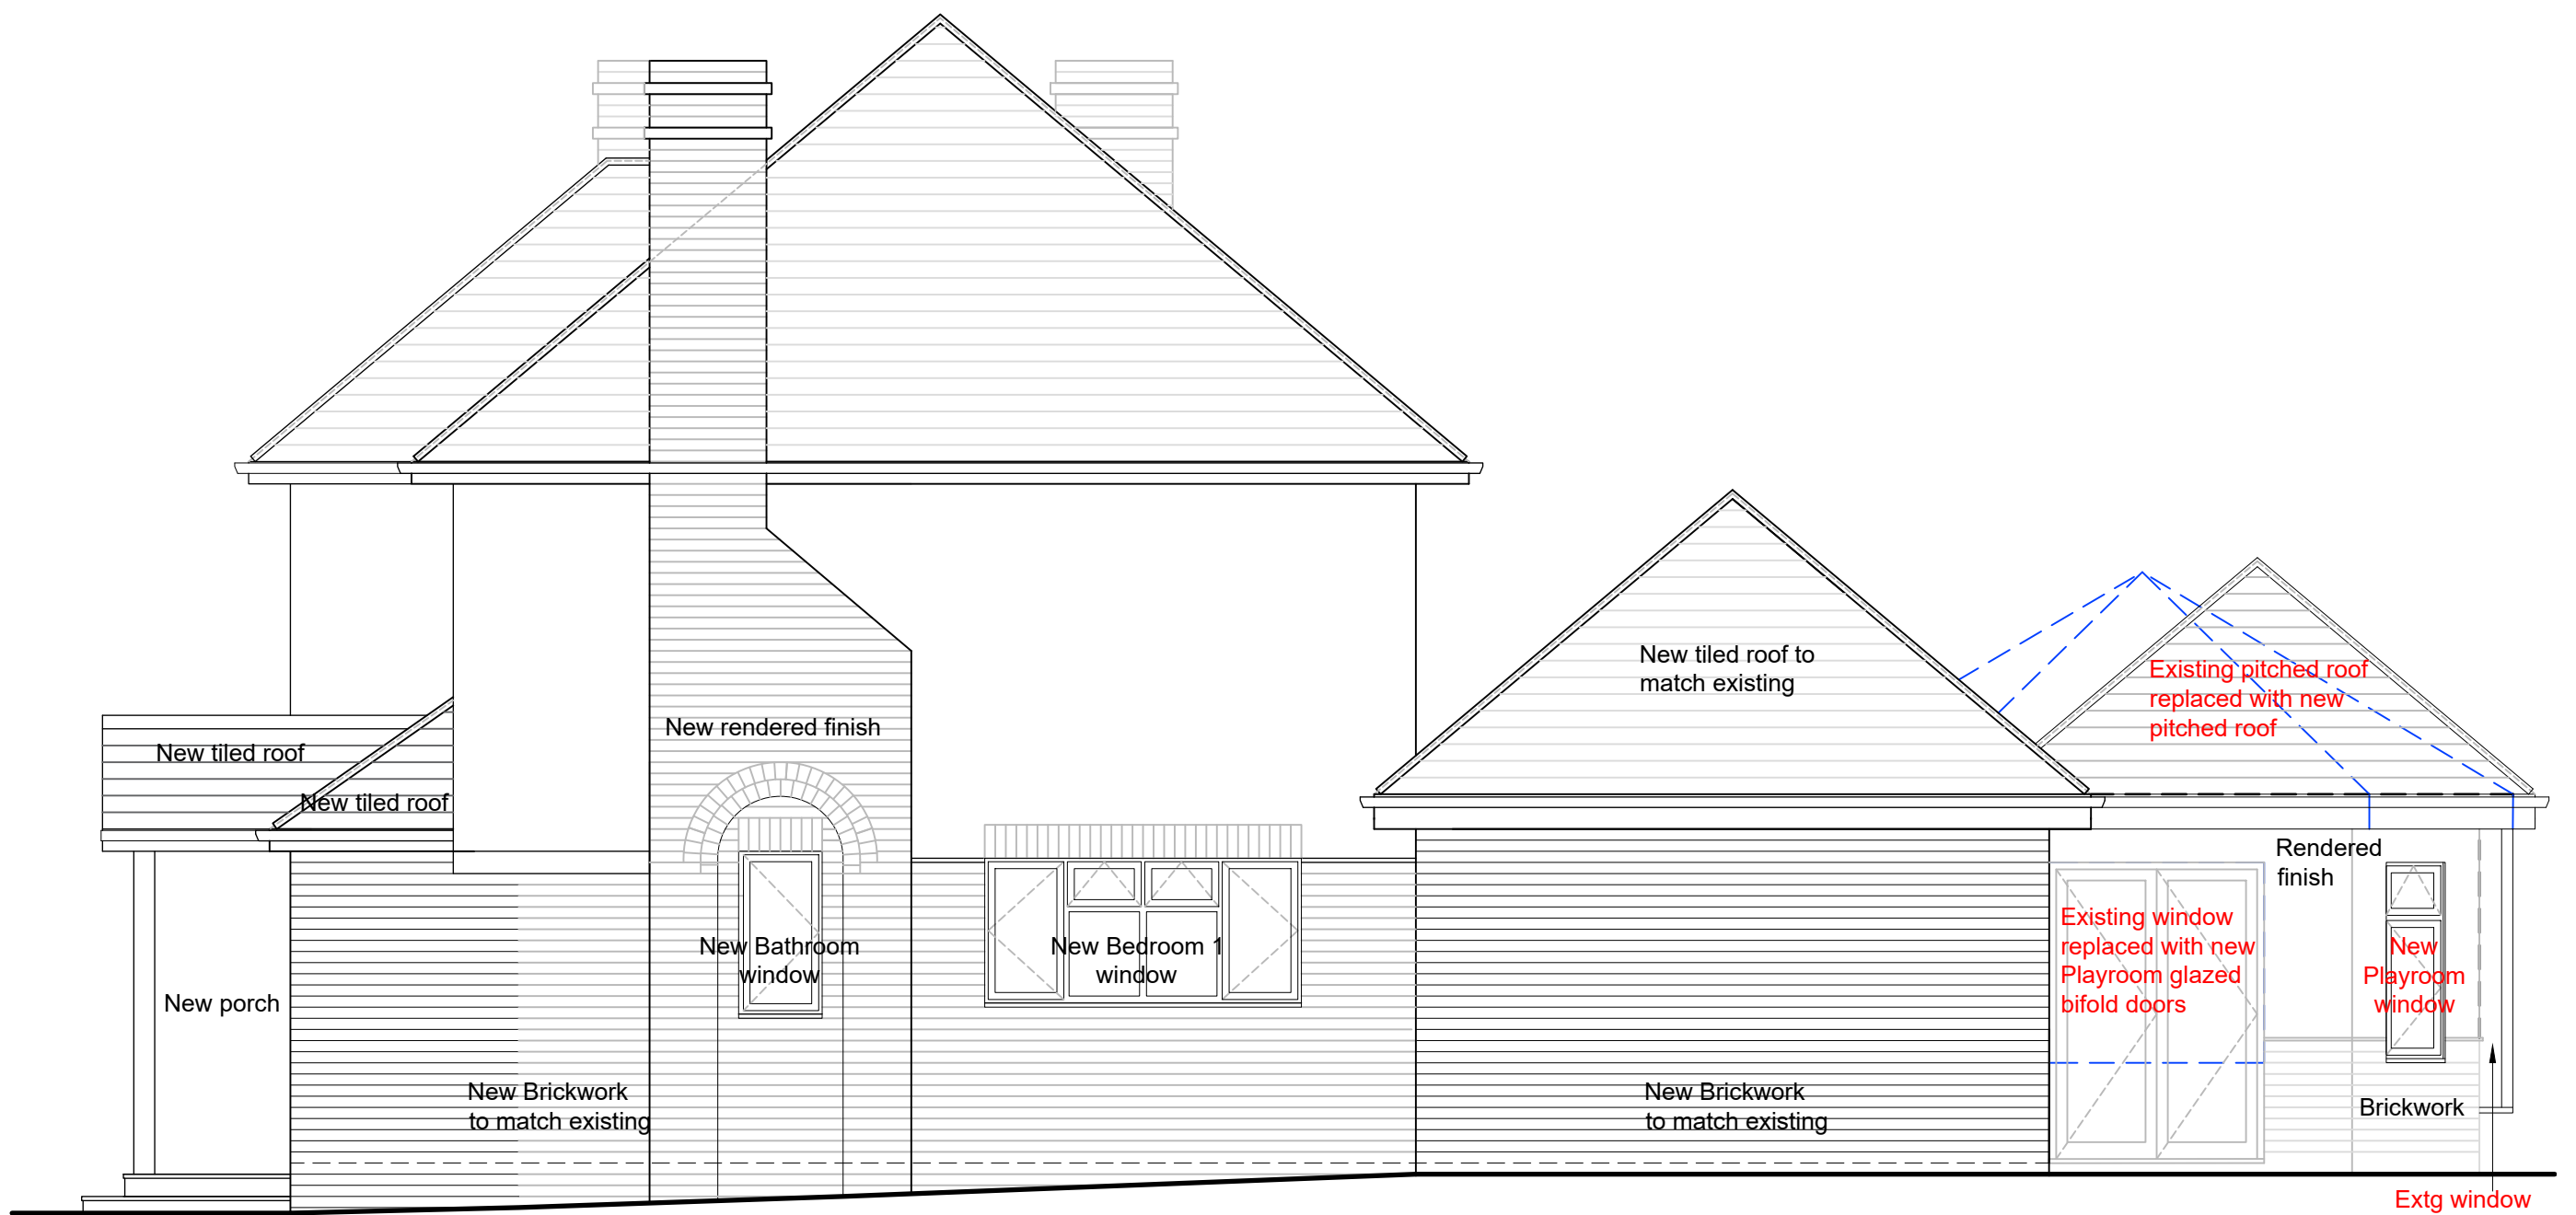


PROPOSED SIDE ELEVATION B

0 50 100
cm - 1:50

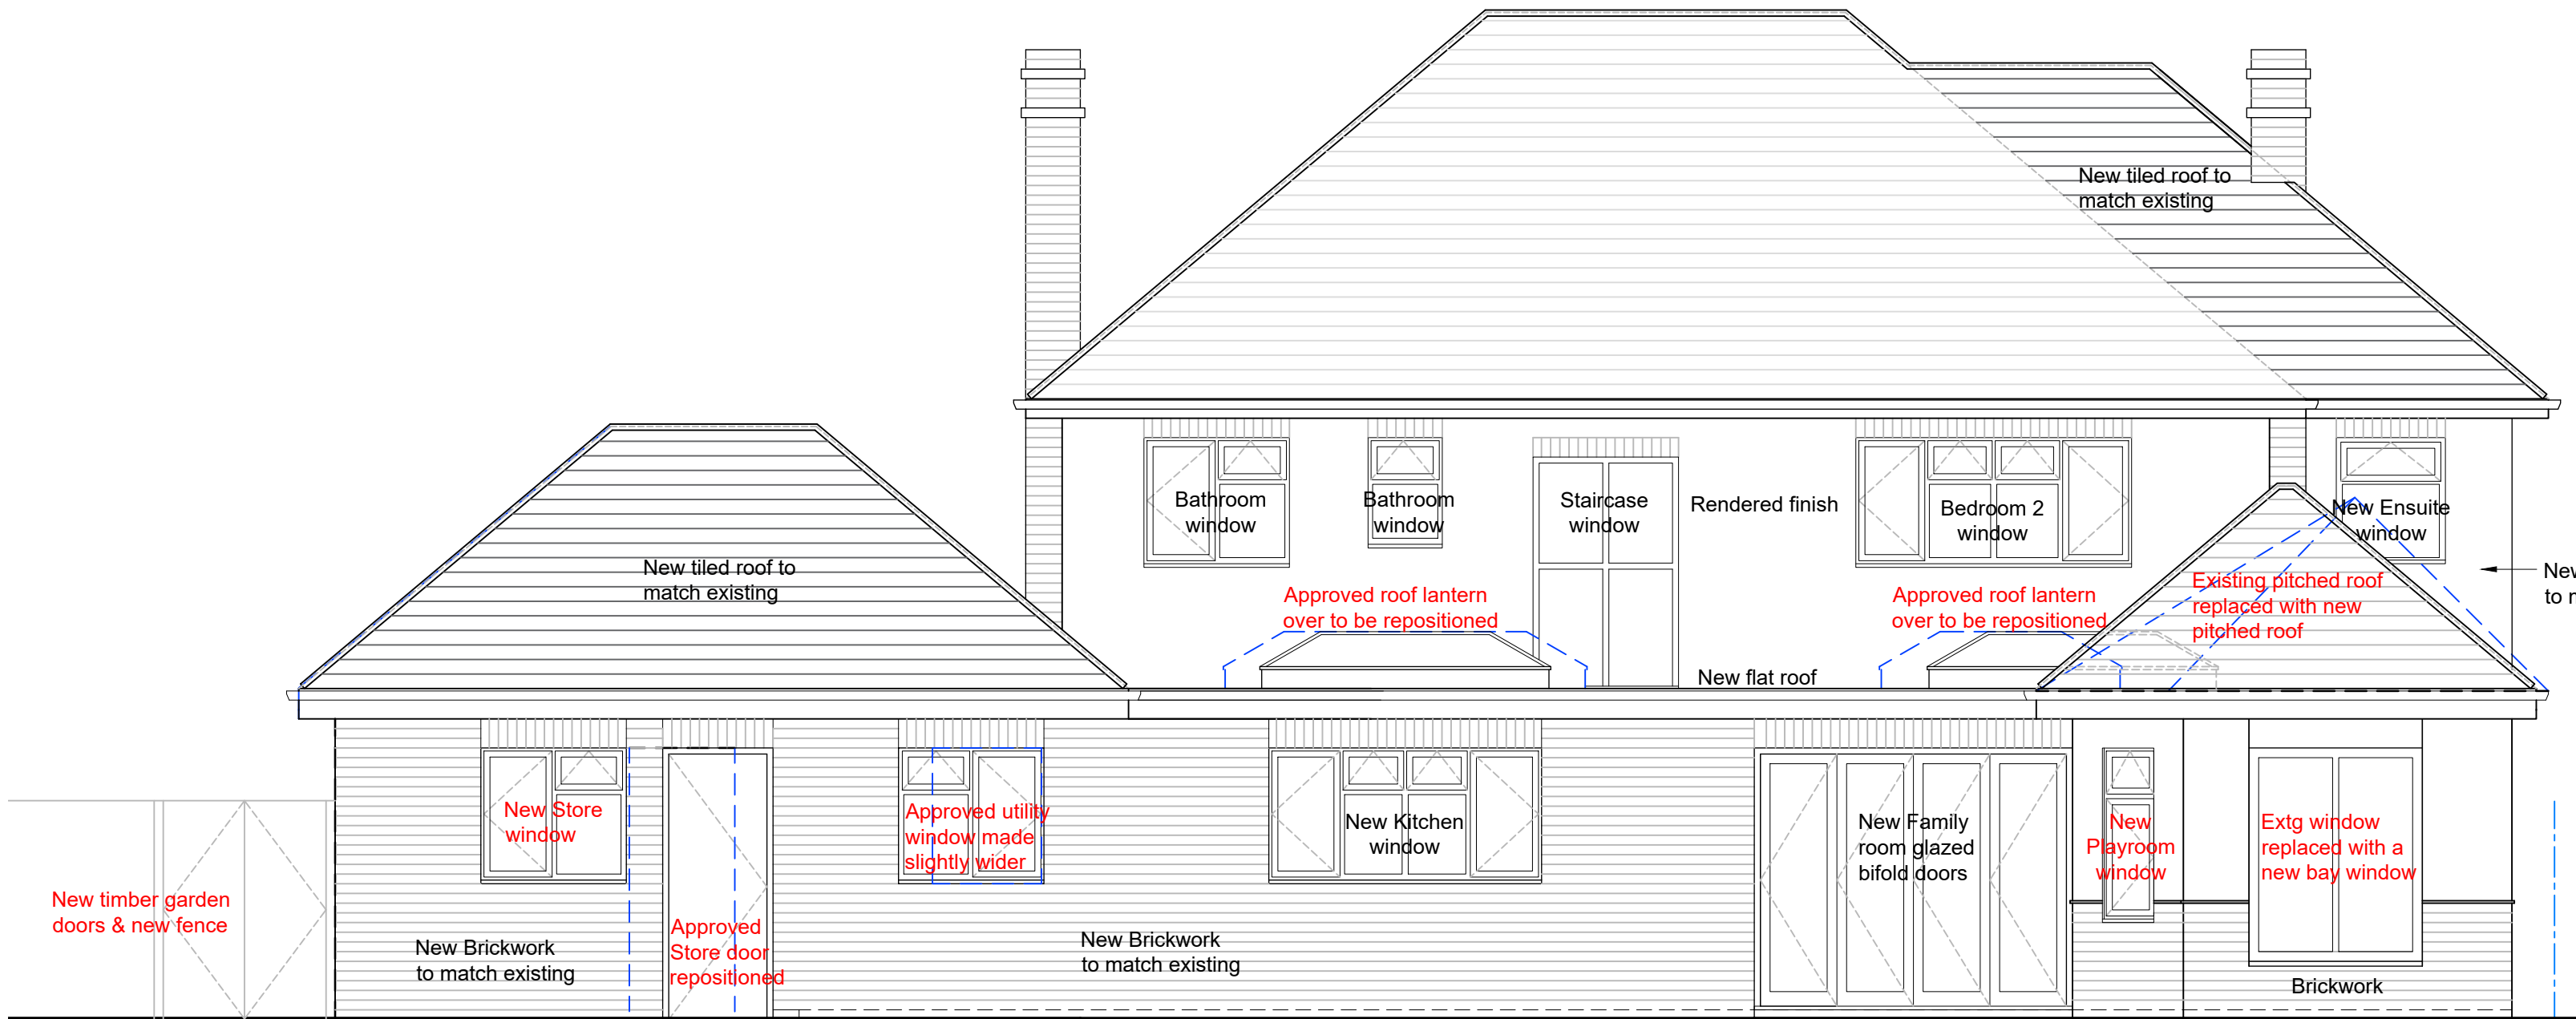

PROPOSED REAR ELEVATION C

0 50 100
cm - 1:50

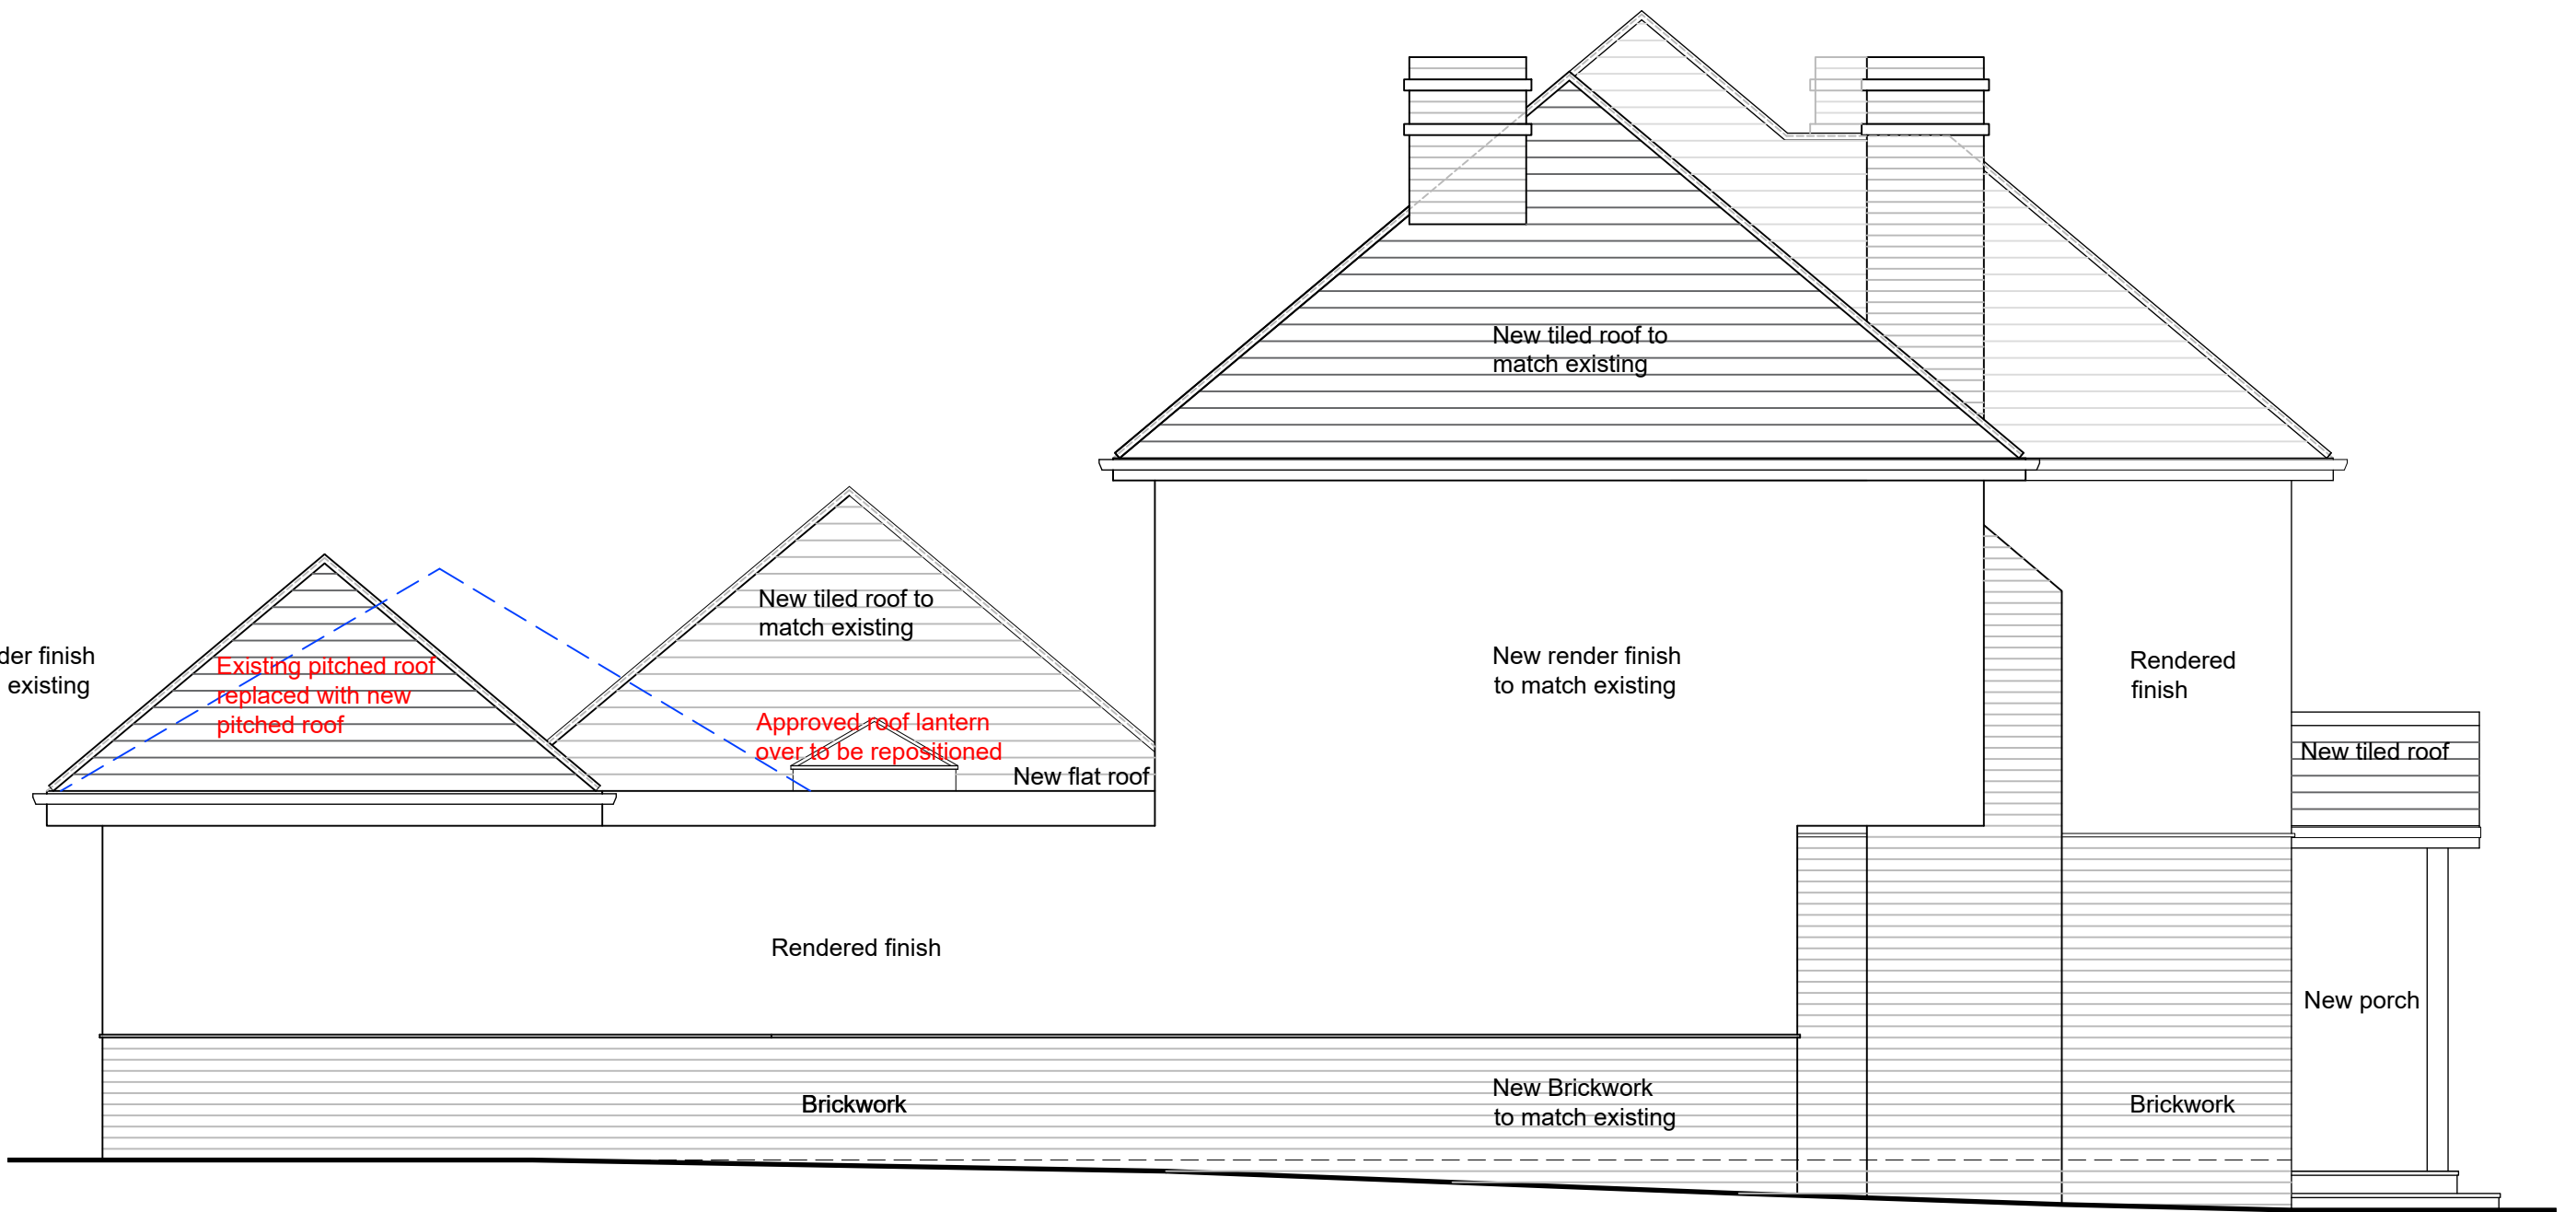

PROPOSED SIDE ELEVATION D

0 50 100
cm - 1:50

PROPOSED EXTERNAL ELEVATIONS

MR & MRS DIDWANIA
SINGLE & DOUBLE STOREY EXTENSION
122, KIDMORE END ROAD
READING RG4 8SP

SCALE- 1:50 @ A1 SEPTEMBER 2026 V KOTHARI

11/P-33 A