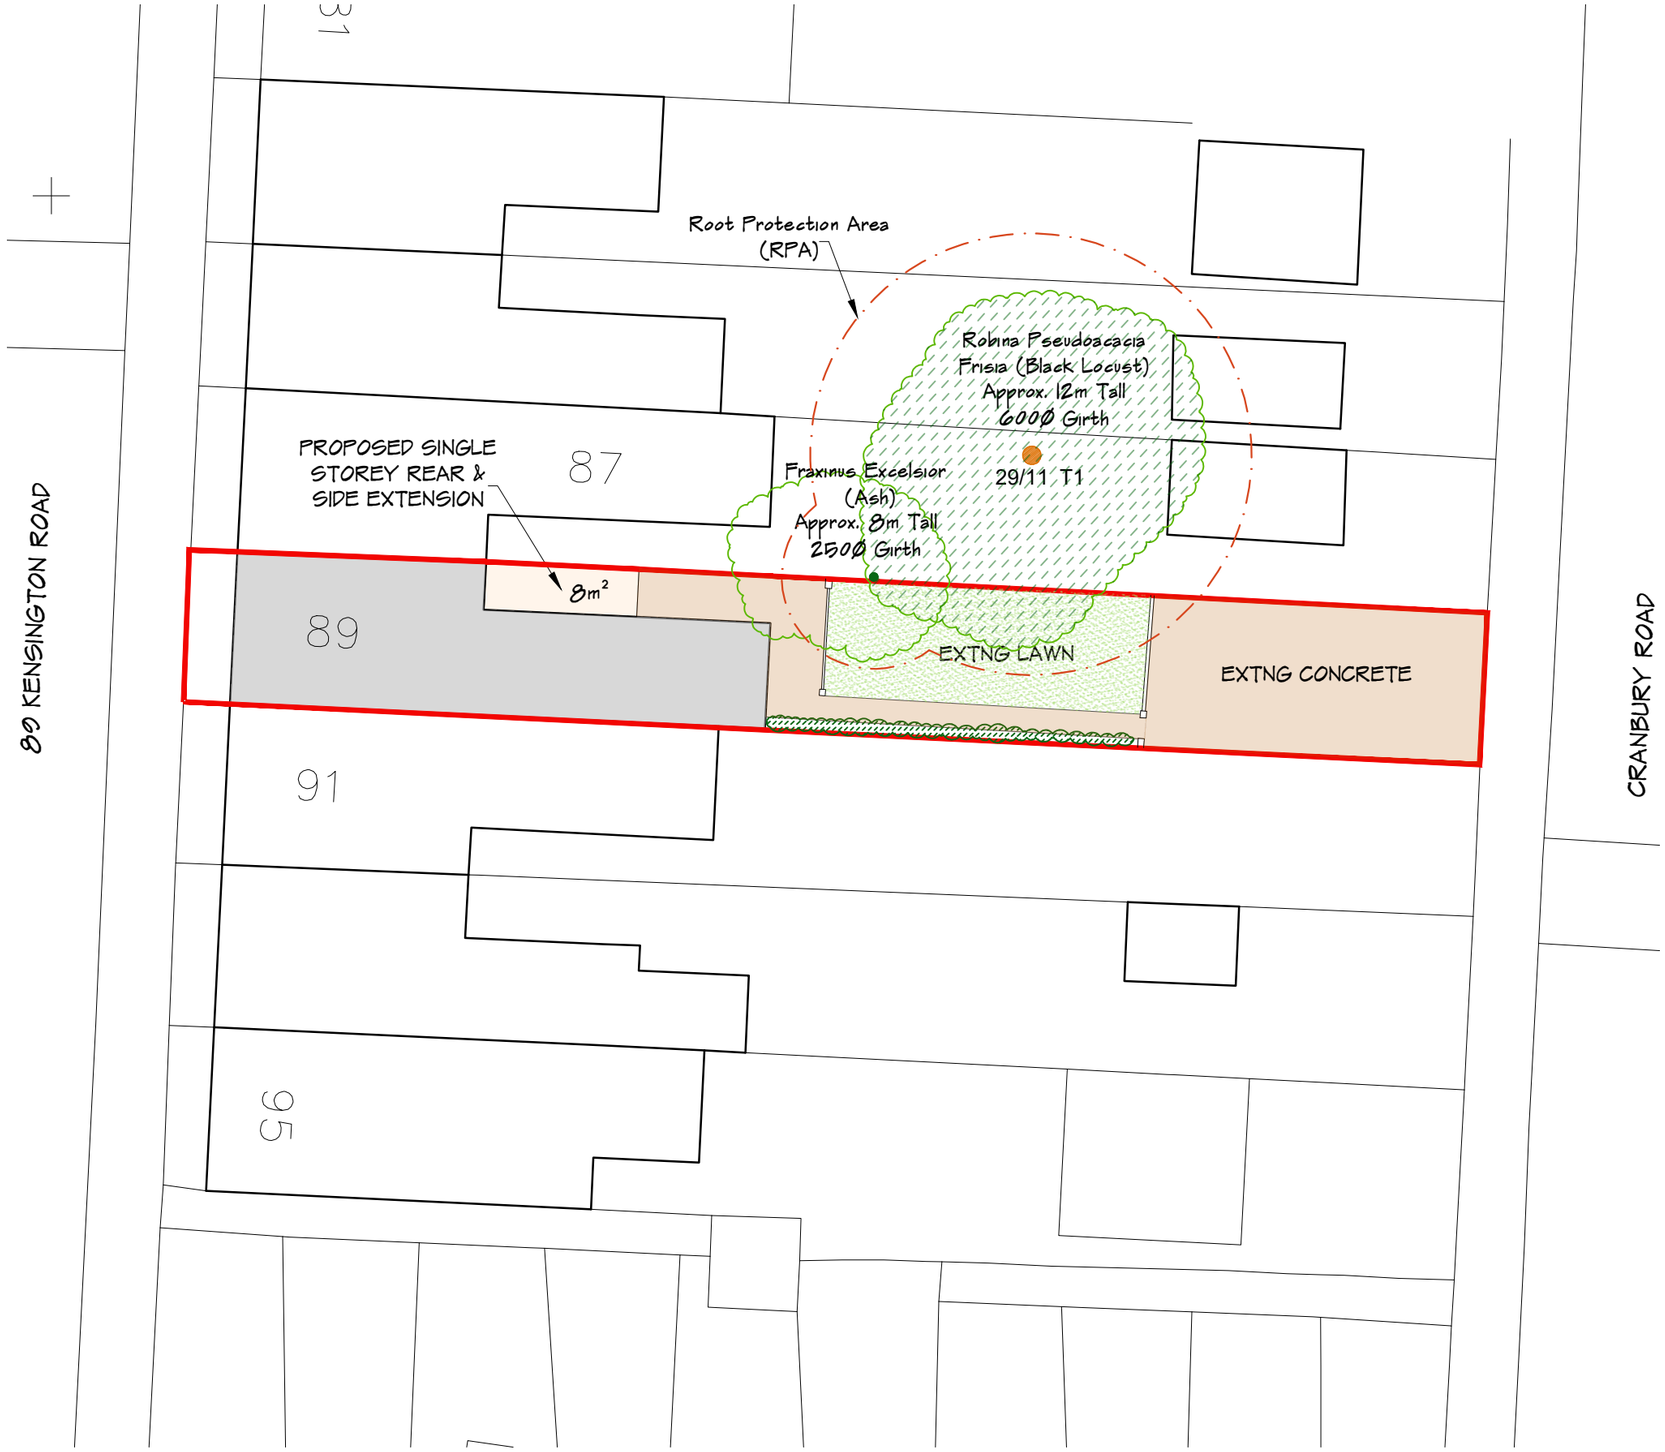

CRANBURY ROAD

Ordnance Survey (c) Crown Copyright 2025. All rights reserved. Licence number 100022432

LOCATION PLAN

1:1250 scale Bar
This Drawing has been produced for printing onto A3 size paper,
if printing on another paper size, use the scale bar below:

0m 12.5m 50m
6.2m 25m 100m

BLOCK PLAN

1:200 scale Bar
This Drawing has been produced for printing onto A3 size paper,
if printing in another paper size, use the scale bar below for ref.:

0m 2m 8m
1m 4m 16m

REV	COMMENTS	DATE
-	-	-

SHAUN•TANNER
ARCHITECTURE & PLANNING
www.stlarchitecture.co.uk studio@stlarchitecture.co.uk 0118 989 0808

CLIENT -Carney Construction Ltd
PROJECT -89 Kensington Road
-Reading, RG30 2SZ
DRAWING -Block & Locality Plan

STATUS -Planning
SCALE -1:500 & 1:1250 @A3
DATE -July 26
DRAWN -
CHECKED
NO 4056/200
REV A

THIS DRAWING MUST NOT BE SCALED UNLESS ISSUED FOR PLANNING PURPOSES. ALL DIMENSIONS ARE TO BE VERIFIED PRIOR TO SETTING OUT, COMMENCING WORK, OR PRODUCTION OF FABRICATION DRAWINGS. REPORT ANY DISCREPANCIES TO THE SUPERVISING OFFICER IMMEDIATELY. ©