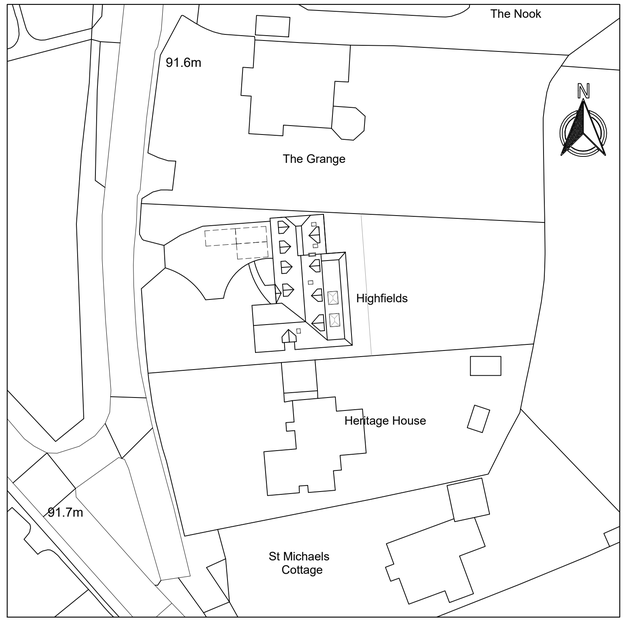

Block Plan

Scale: 1:500

5 0 5 10 15 20 25

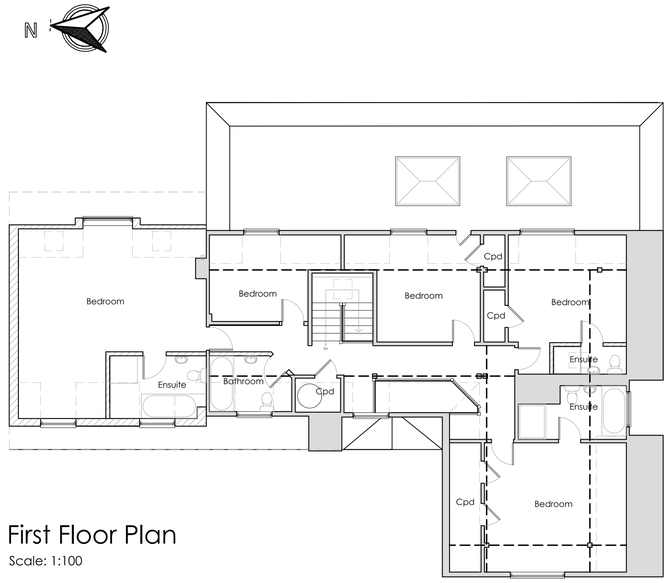

First Floor Plan

Scale: 1:100

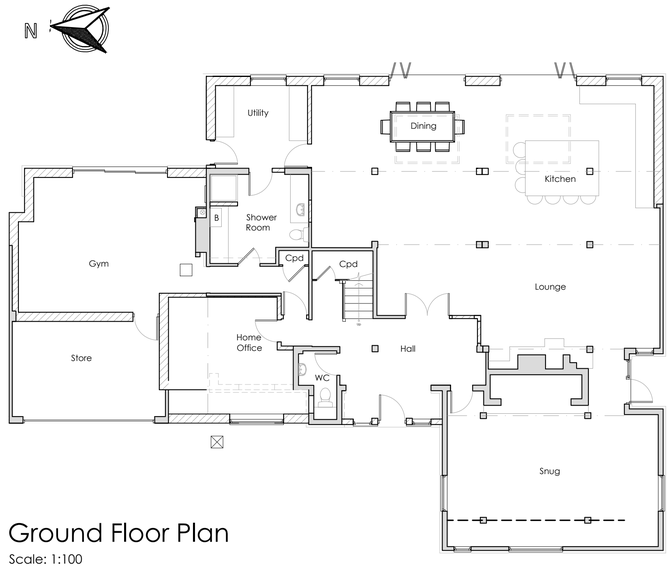

Ground Floor Plan

Scale: 1:100

2 0 2 4 6 8 10

Front Elevation (West)

Scale: 1:100

Side Elevation (South)

Rear Elevation (East)

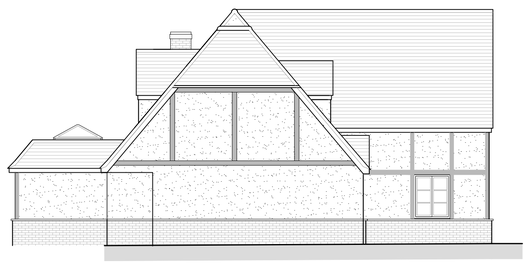

Side Elevation (North)

Rev:	Date:	Description:	Drawn:
A	130626	Amended plans and elevations	MP

Copyright ©

Michael Pagliaroli Architects Ltd
Chartered Architect: Residential Development: Listed Building Consultants

Bartholomew House, 38 London Road
Newbury, Berkshire, RG14 1JX
Telephone: 01635 246177

Project:
Proposed Extensions and Alterations to
Highfields, Routh Lane, Tilehurst, Reading, RG30 4JY

For:
Mr and Mrs Nolan-Richardson

Drawing Title:
Proposed Plans and Elevations
and Block Plan

Scale:	Date:	Drawn:
1:100,1:500	July 2025	JD

Drawing No:	Revision:
1532 - PL01	A

ORIGINAL DRAWING AT A1