

67 SOUTHCOTE LANE,
READING RG30 3AQ



Boundary Strategy


Issue P04
Date SEP 2026
Ref 809/BOUNDARY/04



COLONYARCHITECTS.COM

A collaborative of architects
and designers with an agenda.
The Wine Store, Brewery Court,
Theale, Reading RG7 5AJ
+44 (0)118 380 0328
design@colonyarchitects.com

BOUNDARY STRATEGY

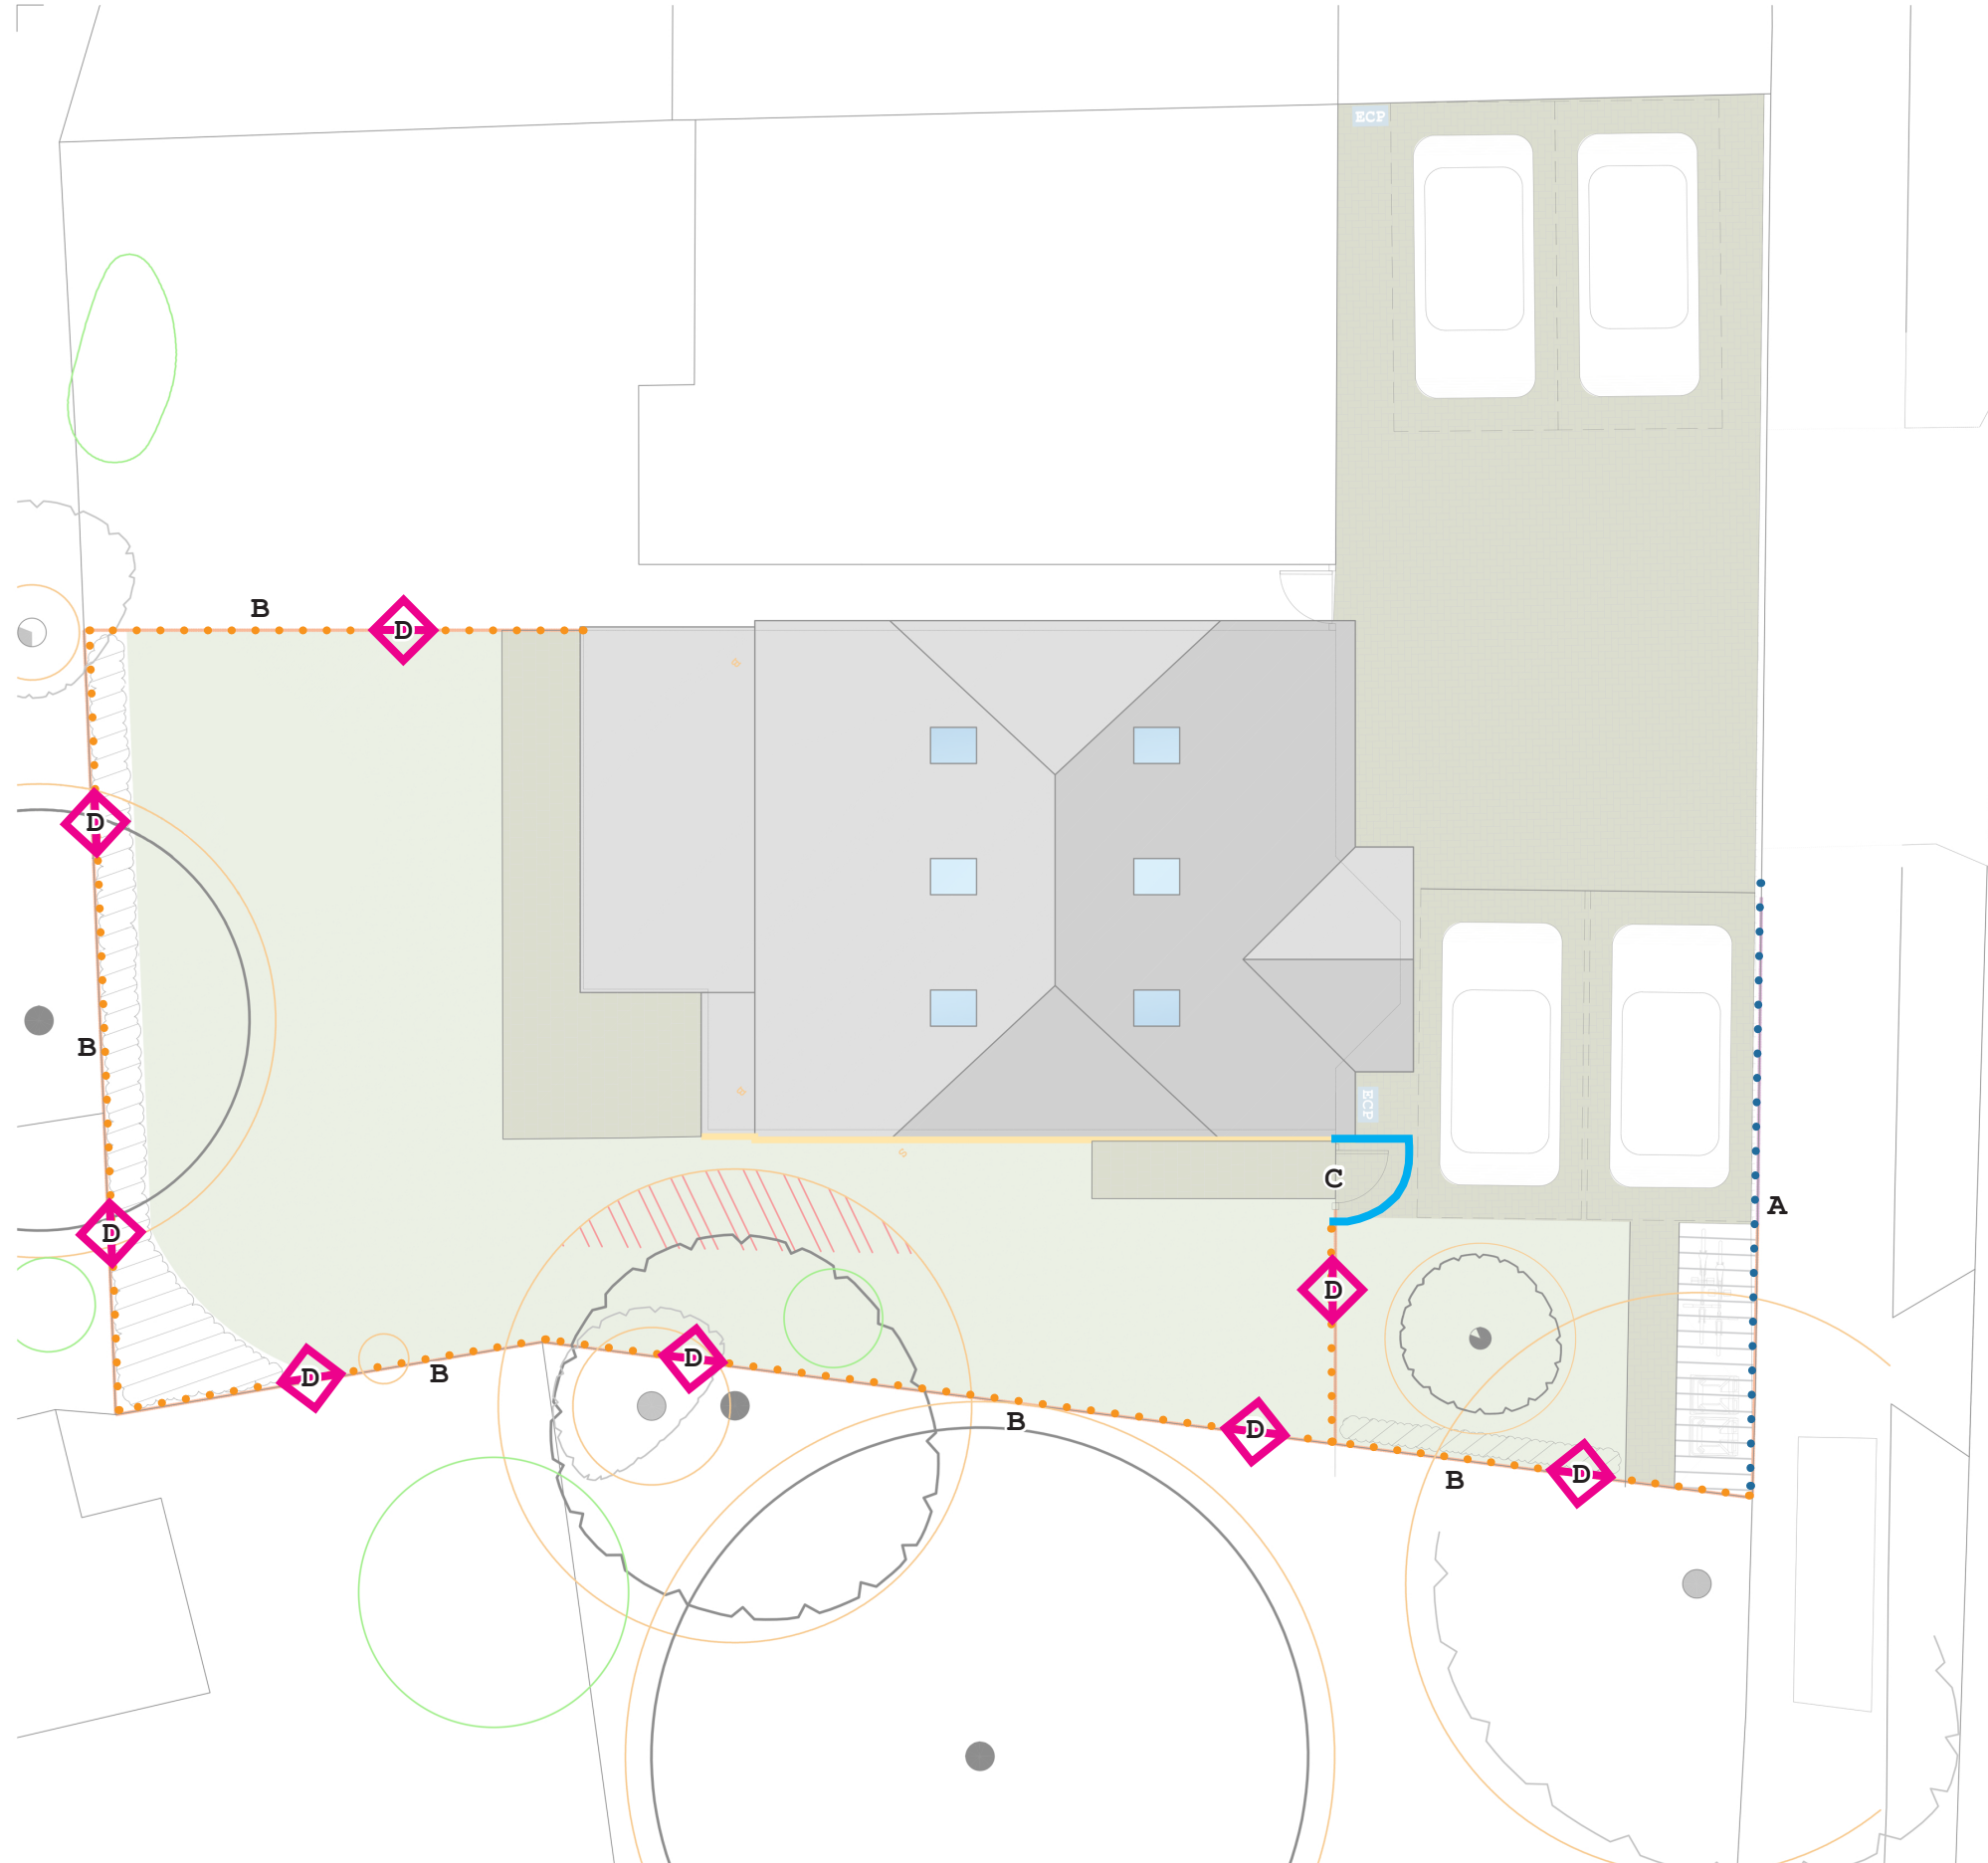


PROPOSED SITE PLAN

KEY

- ● ● ● ● 1.1m high
picket fence
- ● ● ● ● 1.8m closed
board fence



EV Charger

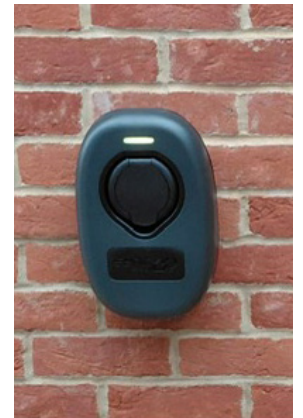

colony

Collaborating with:

Job: Drawing: Revision: 60
809

Project:
67 Southcote Lane, Reading
RG30 3AQ

Drawing Name:

Date: Status:

Drawn By:	Checked By:	05
IP	EM	

all drawings remain the copyright of colony and cannot be reproduced in whole or part without our approval

this drawing is for planning purposes only and not a construction issue

documents & drawings are not to be altered without the consent of colony

dimensional accuracy only applies to the written notation

drawings issued by colony are to be cross-referenced where necessary with other relevant consultants' information

if any contradiction is found in the drawing set, or if you are in any doubt, ask the architect



Colony Architects Ltd.
The Wine Store, Brewery Court,
Theale, Reading, RG7 5AJ
+44 (0)118 380 0328
hello@colonyarchitects.com
colonyarchitects.com

1:100	01	02	03	04	05	06	07	08	09	10	11	12
-------	----	----	----	----	----	----	----	----	----	----	----	----


BOUNDARY TREATMENT



A
Picket Fencing - 1.1m high picket fence boundary between parking and footway



B
Closed Board Fencing - 1.8m high closed board fence to separate dwellings

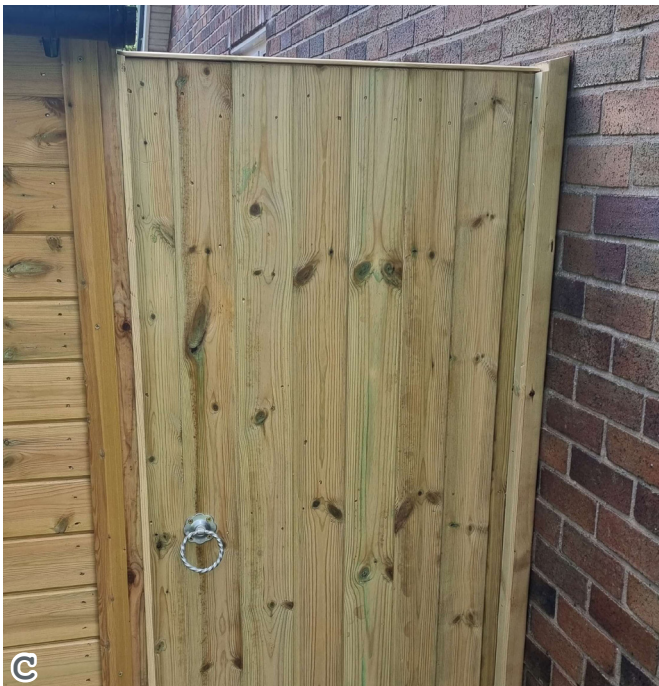

C
Closed Board Gate - 1.8m high closed board gate to match fence style



D
Mammal Gap - Opening in fence at ground level to allow wildlife such as hedgehogs to pass through