


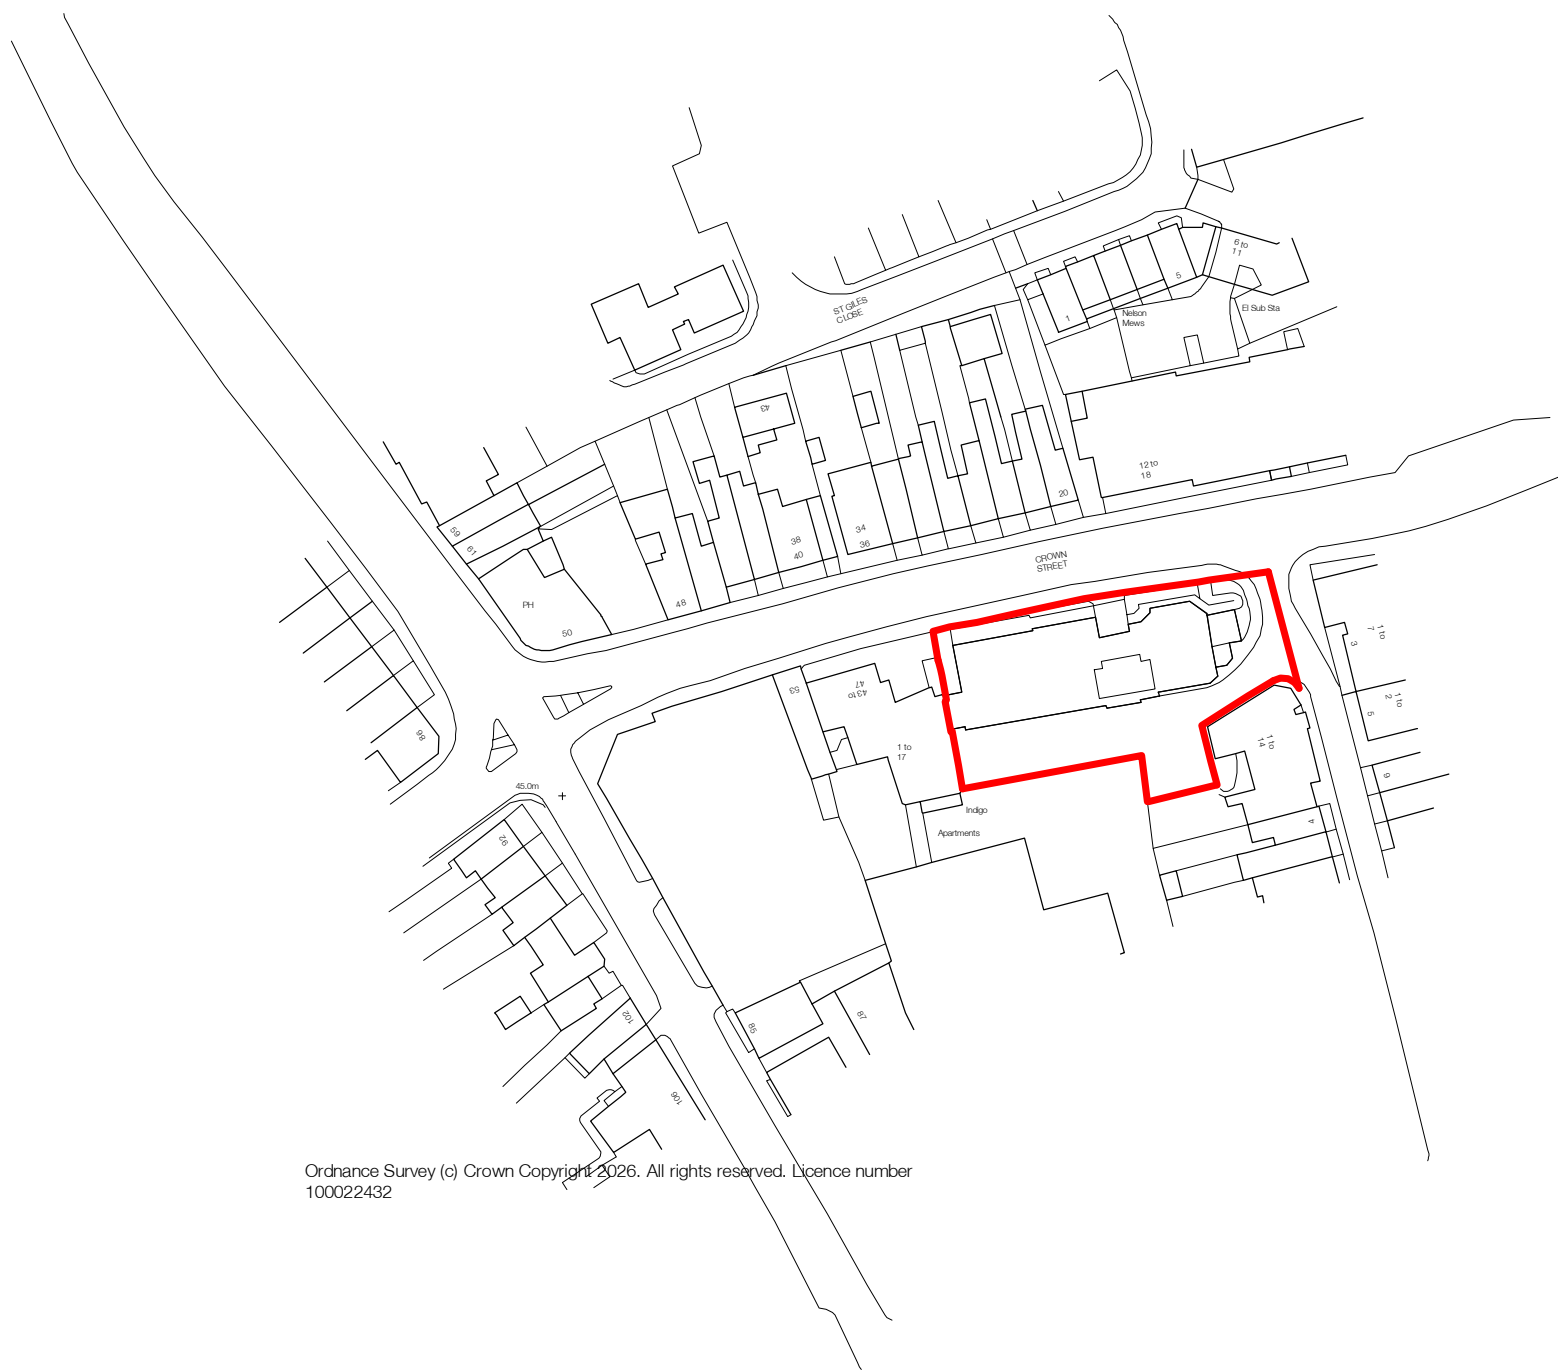


Ordnance Survey (c) Crown Copyright 2026. All rights reserved. Licence number 100022432

SITE LOCATION PLAN
SCALE 1 : 1250

Planning



SCALE		KEY PLAN		REVISIONS				PROJECT		DANKSBADNELL Chartered Architects KINGS STABLES, 3-4 OSBORNE MEWS, WINDSOR, BERKSHIRE, SL4 3DE 01753 859880 - enquiry@danksbadnell.co.uk	
				Rev.	Date	Description	By	TITLE			
				/	01/07/2026	Planning issue	JMR	SITE LOCATION PLAN			
								NUMBER	25-31-001-/ SCALE 1 : 1250		
										PAPER	A3

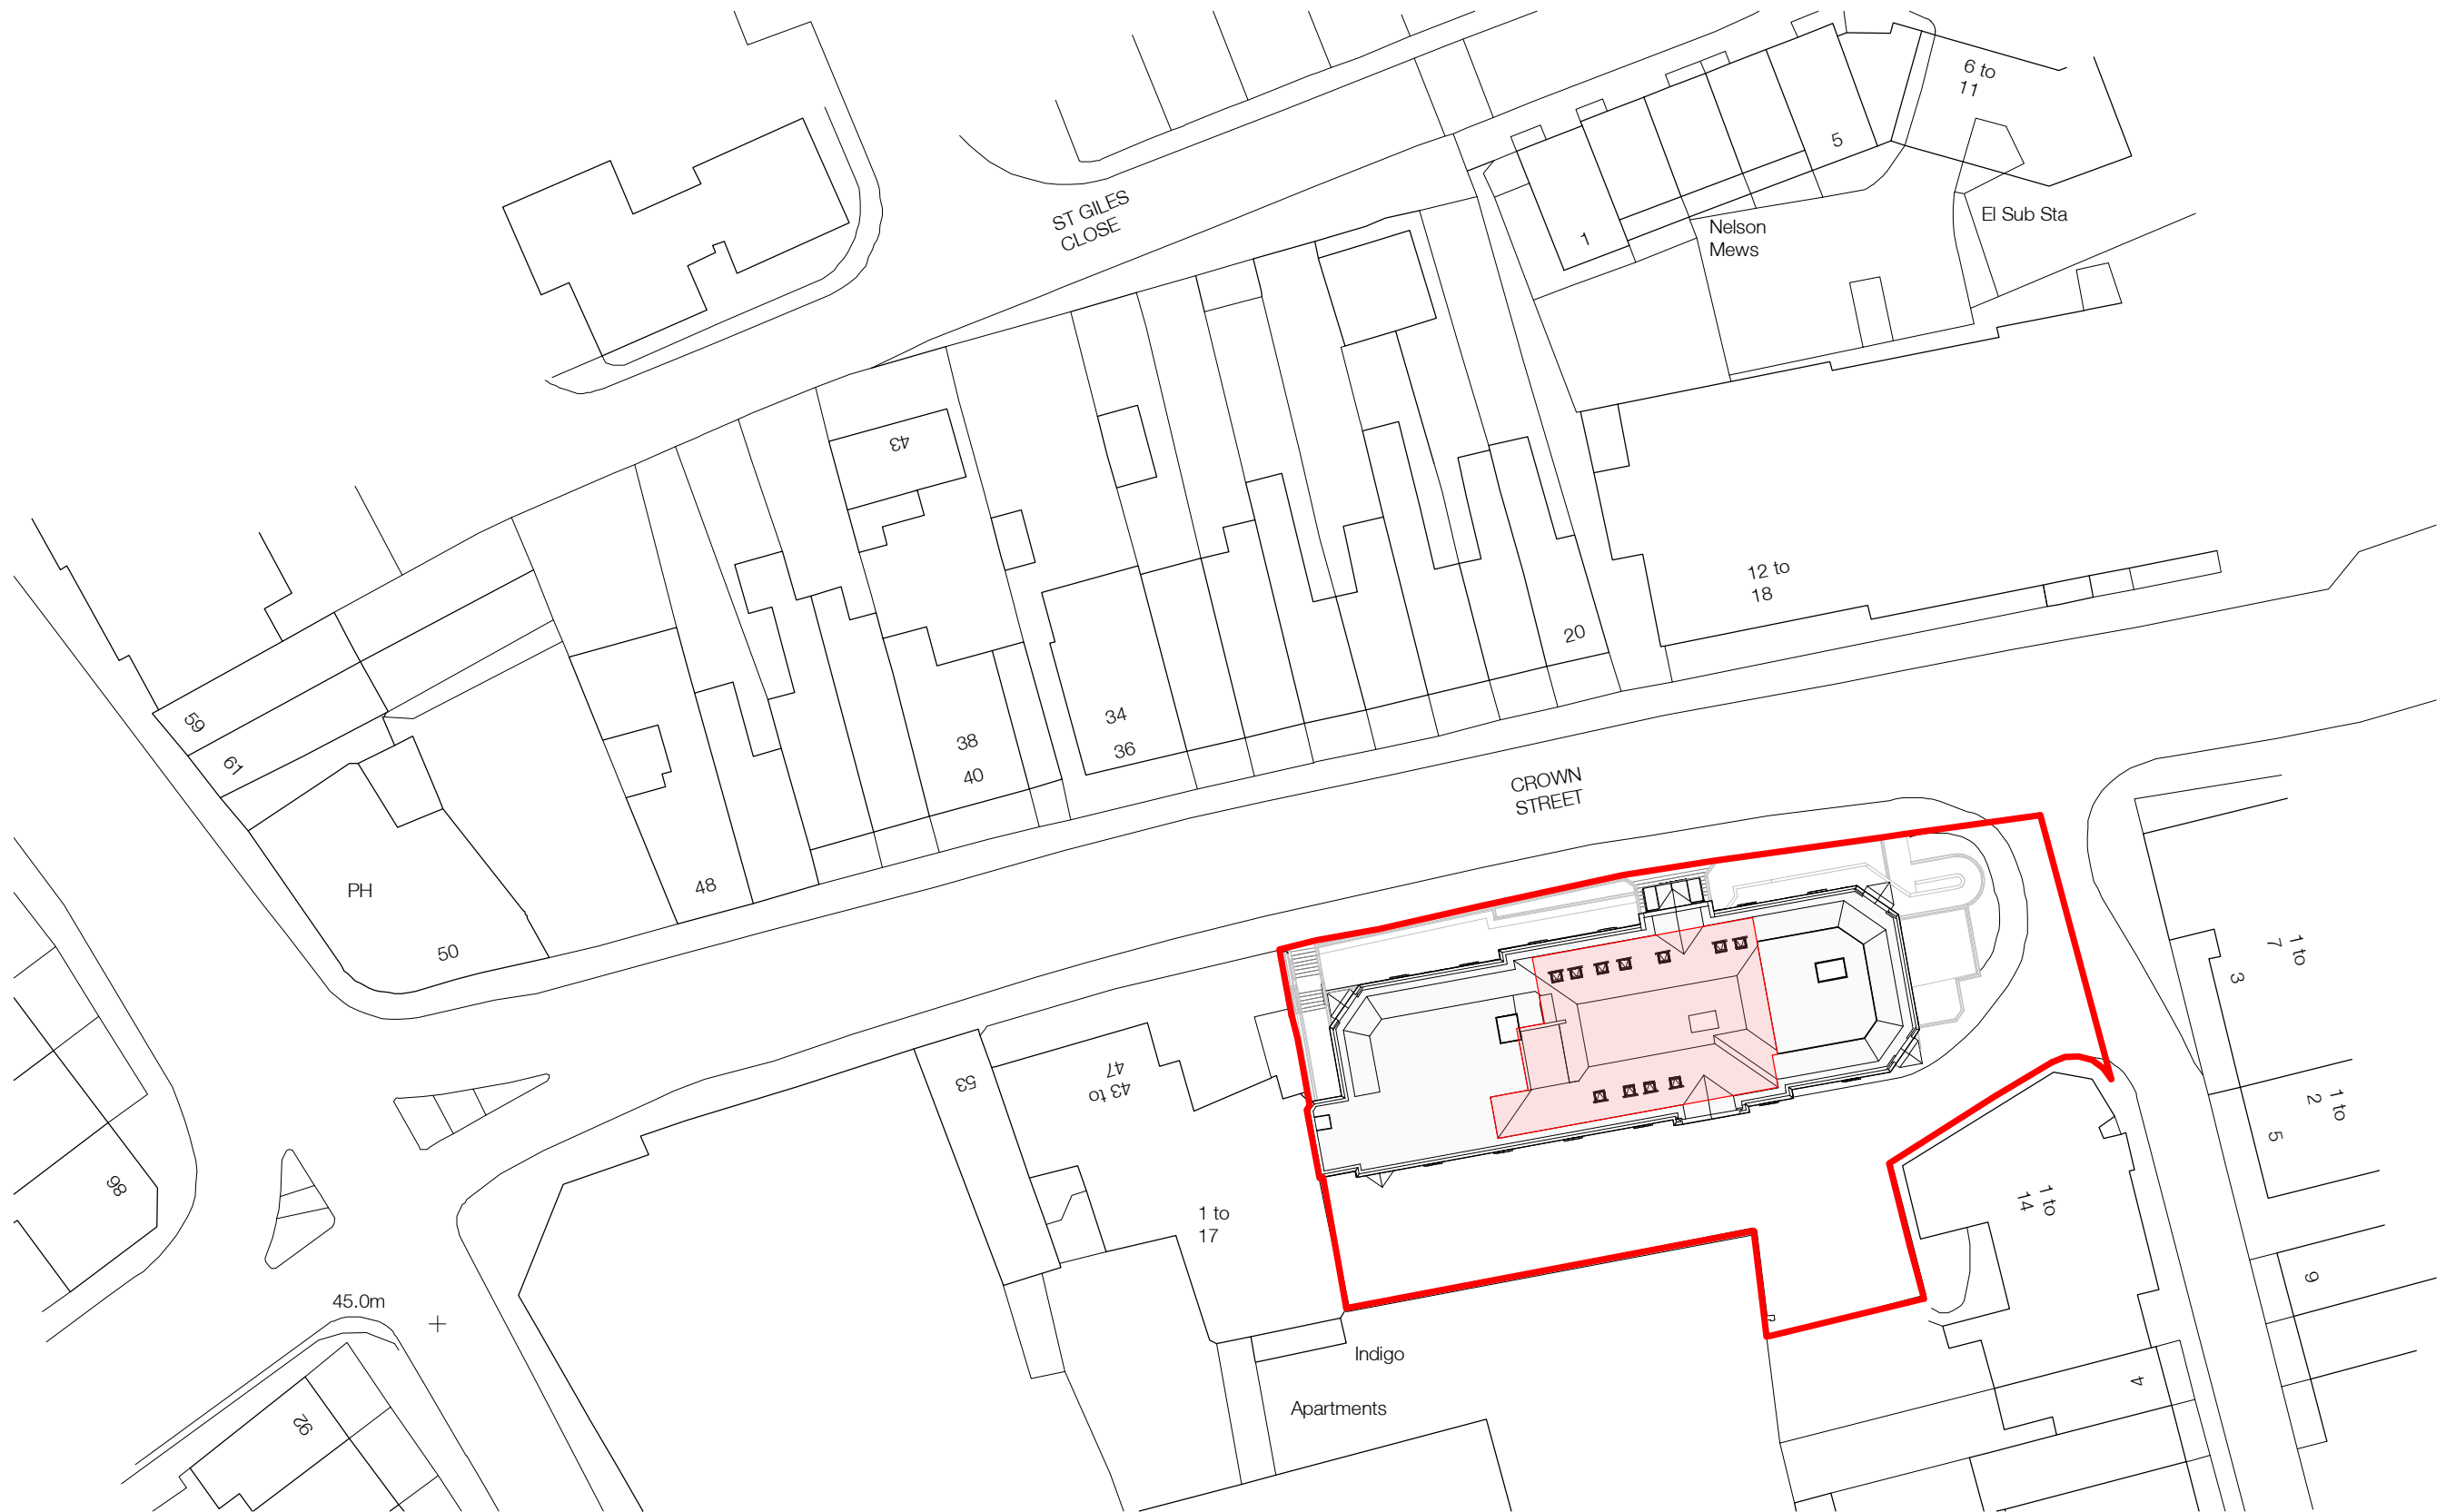

PROPOSED PLANNING BLOCK PLAN

SCALE 1 : 500

Planning

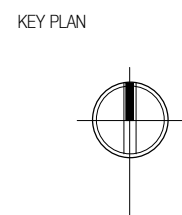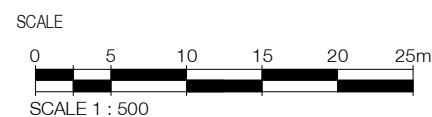

REVISIONS			
Rev.	Date	Description	By
/	29/07/2026	Planning issue	JMR

PROJECT	REGENTS GATE, CROWN ST., READING.		
TITLE	PROPOSED BLOCK PLAN		
NUMBER	25-31-031-/-	DATE	29/07/2026
SCALE	1 : 500	PAPER	A3

DANKSBADNELL
Chartered Architects

KINGS STABLES, 3-4 OSBORNE MEWS, WINDSOR, BERKSHIRE, SL4 3DE
01753 859880 - enquiry@danksbadnell.co.uk