


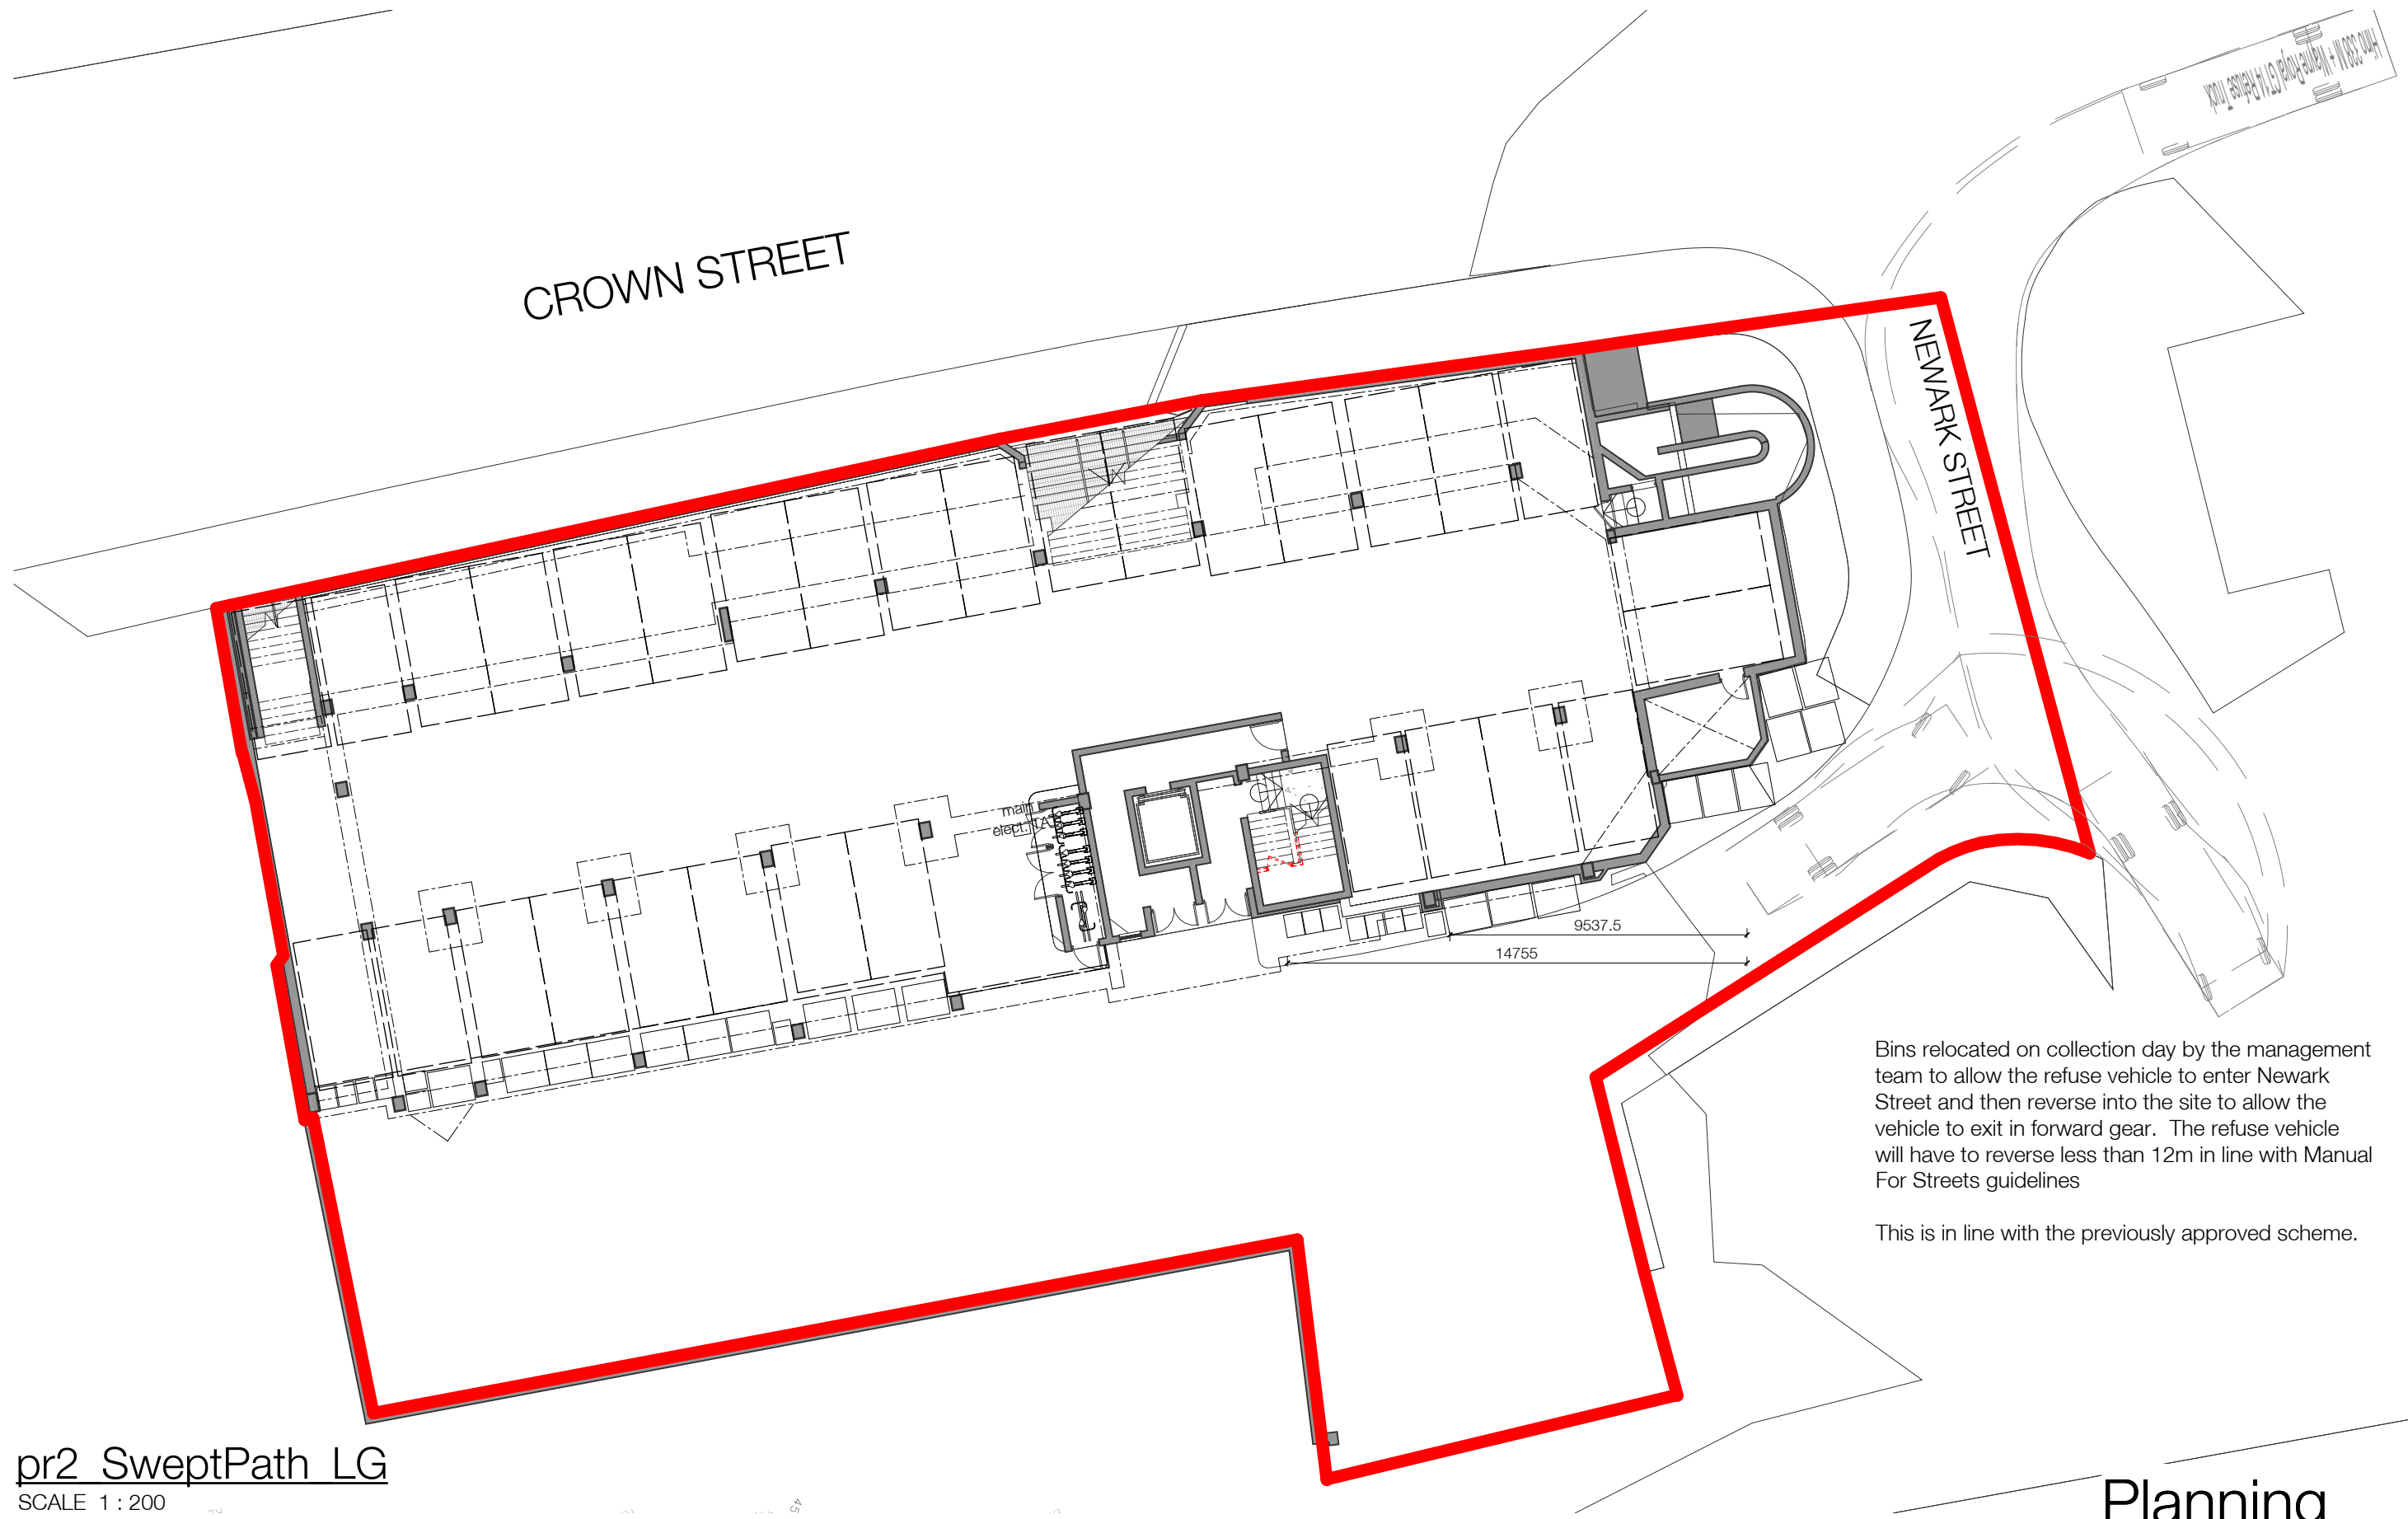

Bins relocated on collection day by the management team to allow the refuse vehicle to enter Newark Street and then reverse into the site to allow the vehicle to exit in forward gear. The refuse vehicle will have to reverse less than 12m in line with Manual For Streets guidelines

This is in line with the previously approved scheme.

pr2 SweptPath LG
SCALE 1 : 200

Planning

SCALE 0246810m SCALE 1 : 200		KEY PLAN		REVISIONS <table><tr><th>Rev.</th><th>Date</th><th>Description</th><th>By</th></tr><tr><td>/</td><td>03/09/2026</td><td>Refuse Updated</td><td>ES</td></tr></table>				Rev.	Date	Description	By	/	03/09/2026	Refuse Updated	ES	PROJECT REGENTS GATE, CROWN ST., READING		DANKSBADNELL Chartered Architects KINGS STABLES, 3-4 OSBORNE MEWS, WINDSOR, BERKSHIRE, S L4 3DE 01753 859880 - enquiry@danksbadnell.co.uk	
Rev.	Date	Description	By																
/	03/09/2026	Refuse Updated	ES																
TITLE REFUSE ARRANGEMENTS		NUMBER 25-31-014- /		DATE 03/09/2026															
SCALE 1 : 200		PAPER A3																	