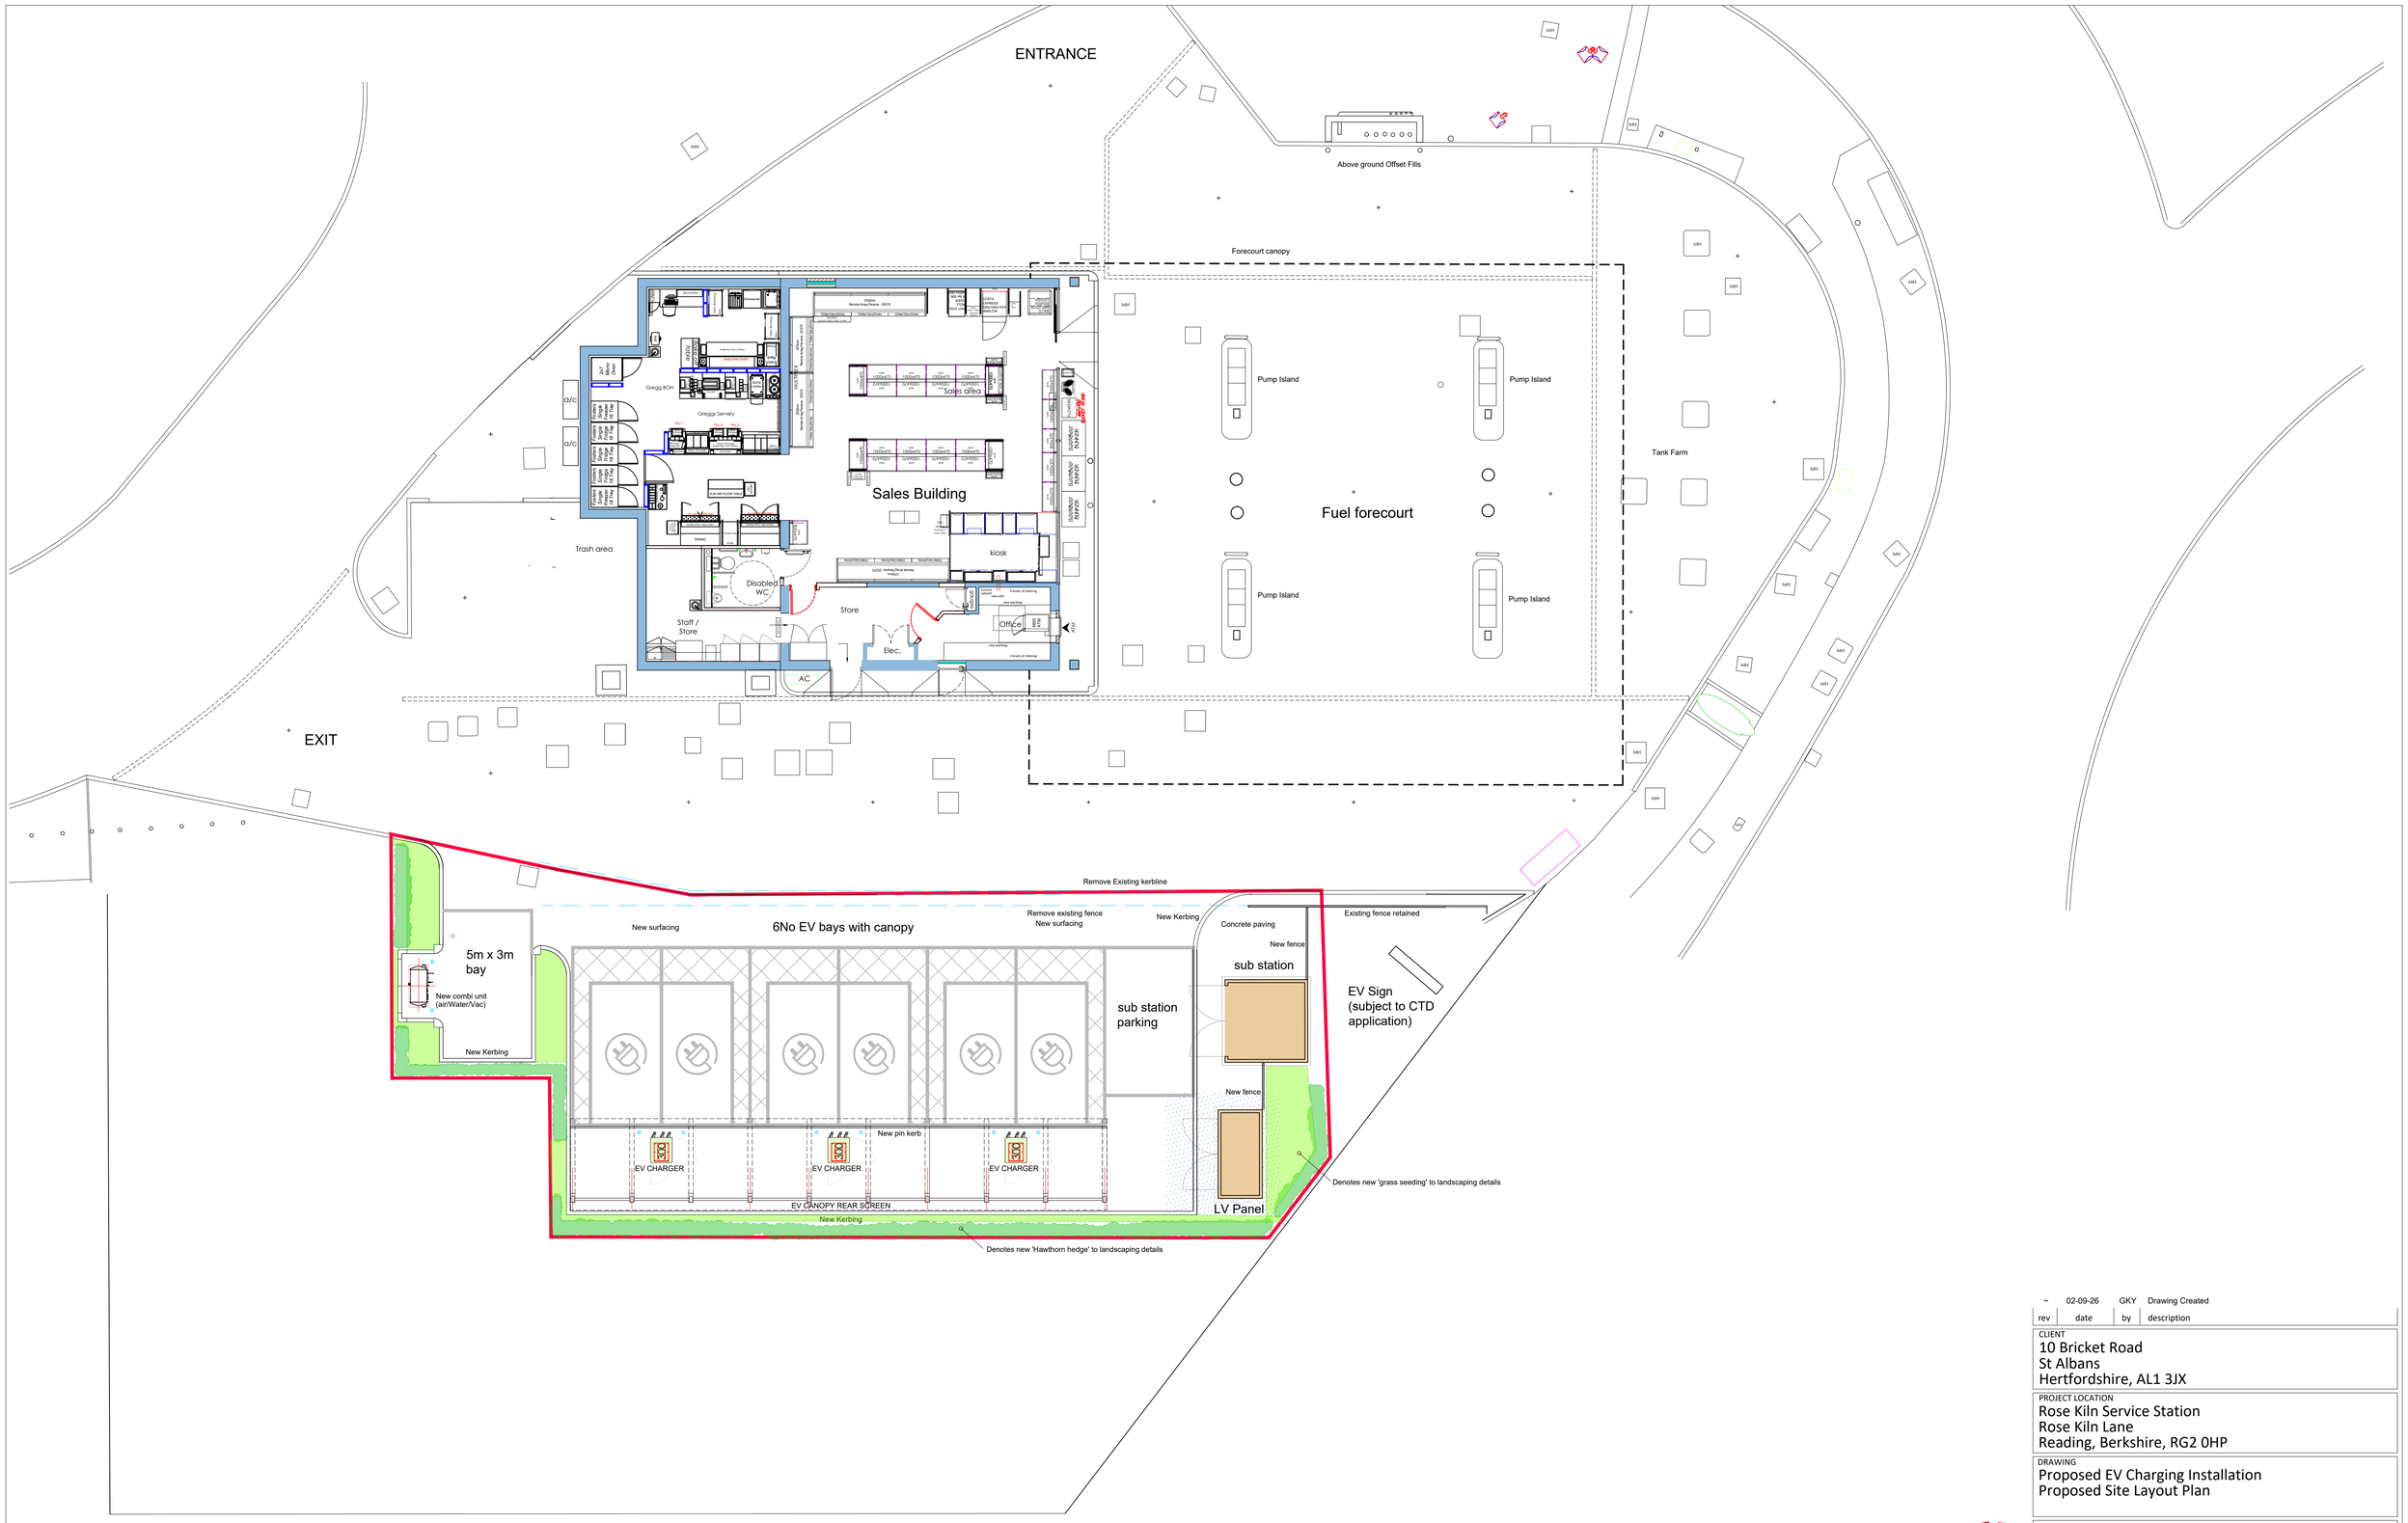

Proposed site Layout Plan
Scale 1:100

1:100 @ A1 Scale Bar
0 1 2 3 4 5 10 15m

rev	date	by	description
~	02-09-26	GKY	Drawing Created

CLIENT
10 Bricket Road
St Albans
Hertfordshire, AL1 3JX

PROJECT LOCATION
Rose Kiln Service Station
Rose Kiln Lane
Reading, Berkshire, RG2 0HP

DRAWING
Proposed EV Charging Installation
Proposed Site Layout Plan

PLANNING

FROWSBURY Projects
Frowsbury Projects Limited
Office 3, Stronsay Business Centre
Tilford Road, Hindhead, GU26 6UG
Email: enquires@frowsbury.com

© This drawing is the copyright of FROWSBURY PROJECTS Ltd.

Date:	Draw By:	A1 original plot size
Sept 2026	GKY	
Scale:	Dwg No:	Rev:
1:100 @A1	ROSEK- FPS-MFG-475-PL-03	~

CAD file ref: