




#### FASCIA

1 no Stencil cut fascia panel finished in RAL 1023 Yellow with built up internally illuminated aluminium letters to face finished in RAL 5017 Blue with opal acrylic faces and translucent vinyl face decoration.

Internally illuminated with white LED : 450 max CDM2

SCALE 1:50

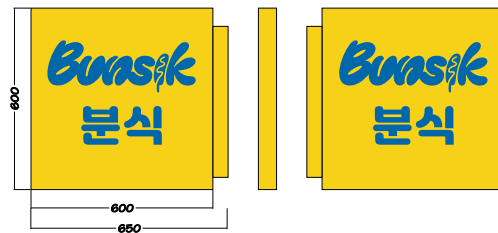


#### PROJECTOR

1 no. 600mm x 600mm x 120mm Double sided Aluminium projector finished in RAL 1023 stencil cut and backed in opal acrylic and face coated in blue vinyl to match RAL 5017.


Complete with internal steel framework and fixing bars and shroud to match RAL 1023.

Internally illuminated with white LED : 450 max CDM2

SCALE 1:25

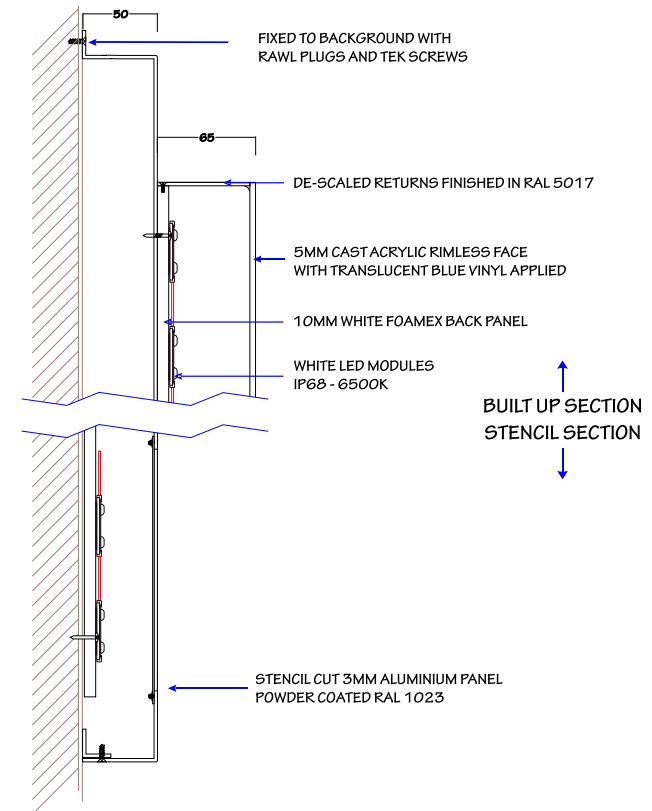

FASCIA  
(SECTION THROUGH)  
SCALE 1:5

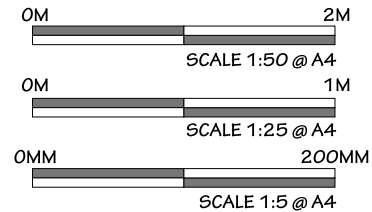

**envirosigns**

Enviro Signs Ltd  
Unit B1 The Seedbed Centre, Severalls Industrial Estate, Colchester, Essex, CO4 9HT

01206 845 515  
info@envirosigns.co.uk  
www.envirosigns.co.uk

Drawing no: D03

Address: 121-22 Broad St, Reading RG1 2BH

Scale: 1:50@A4

All content copyright envirosigns limited.  
The drawing & information contained may not be copied  
or used without prior consent from envirosigns ltd.

Do not manufacture to these sizes.  
Contractors must verify dimensions on site prior to manufacture.