


SCHEDULE OF AREAS

Site Area (Red line): 346m² / 0.0346ha

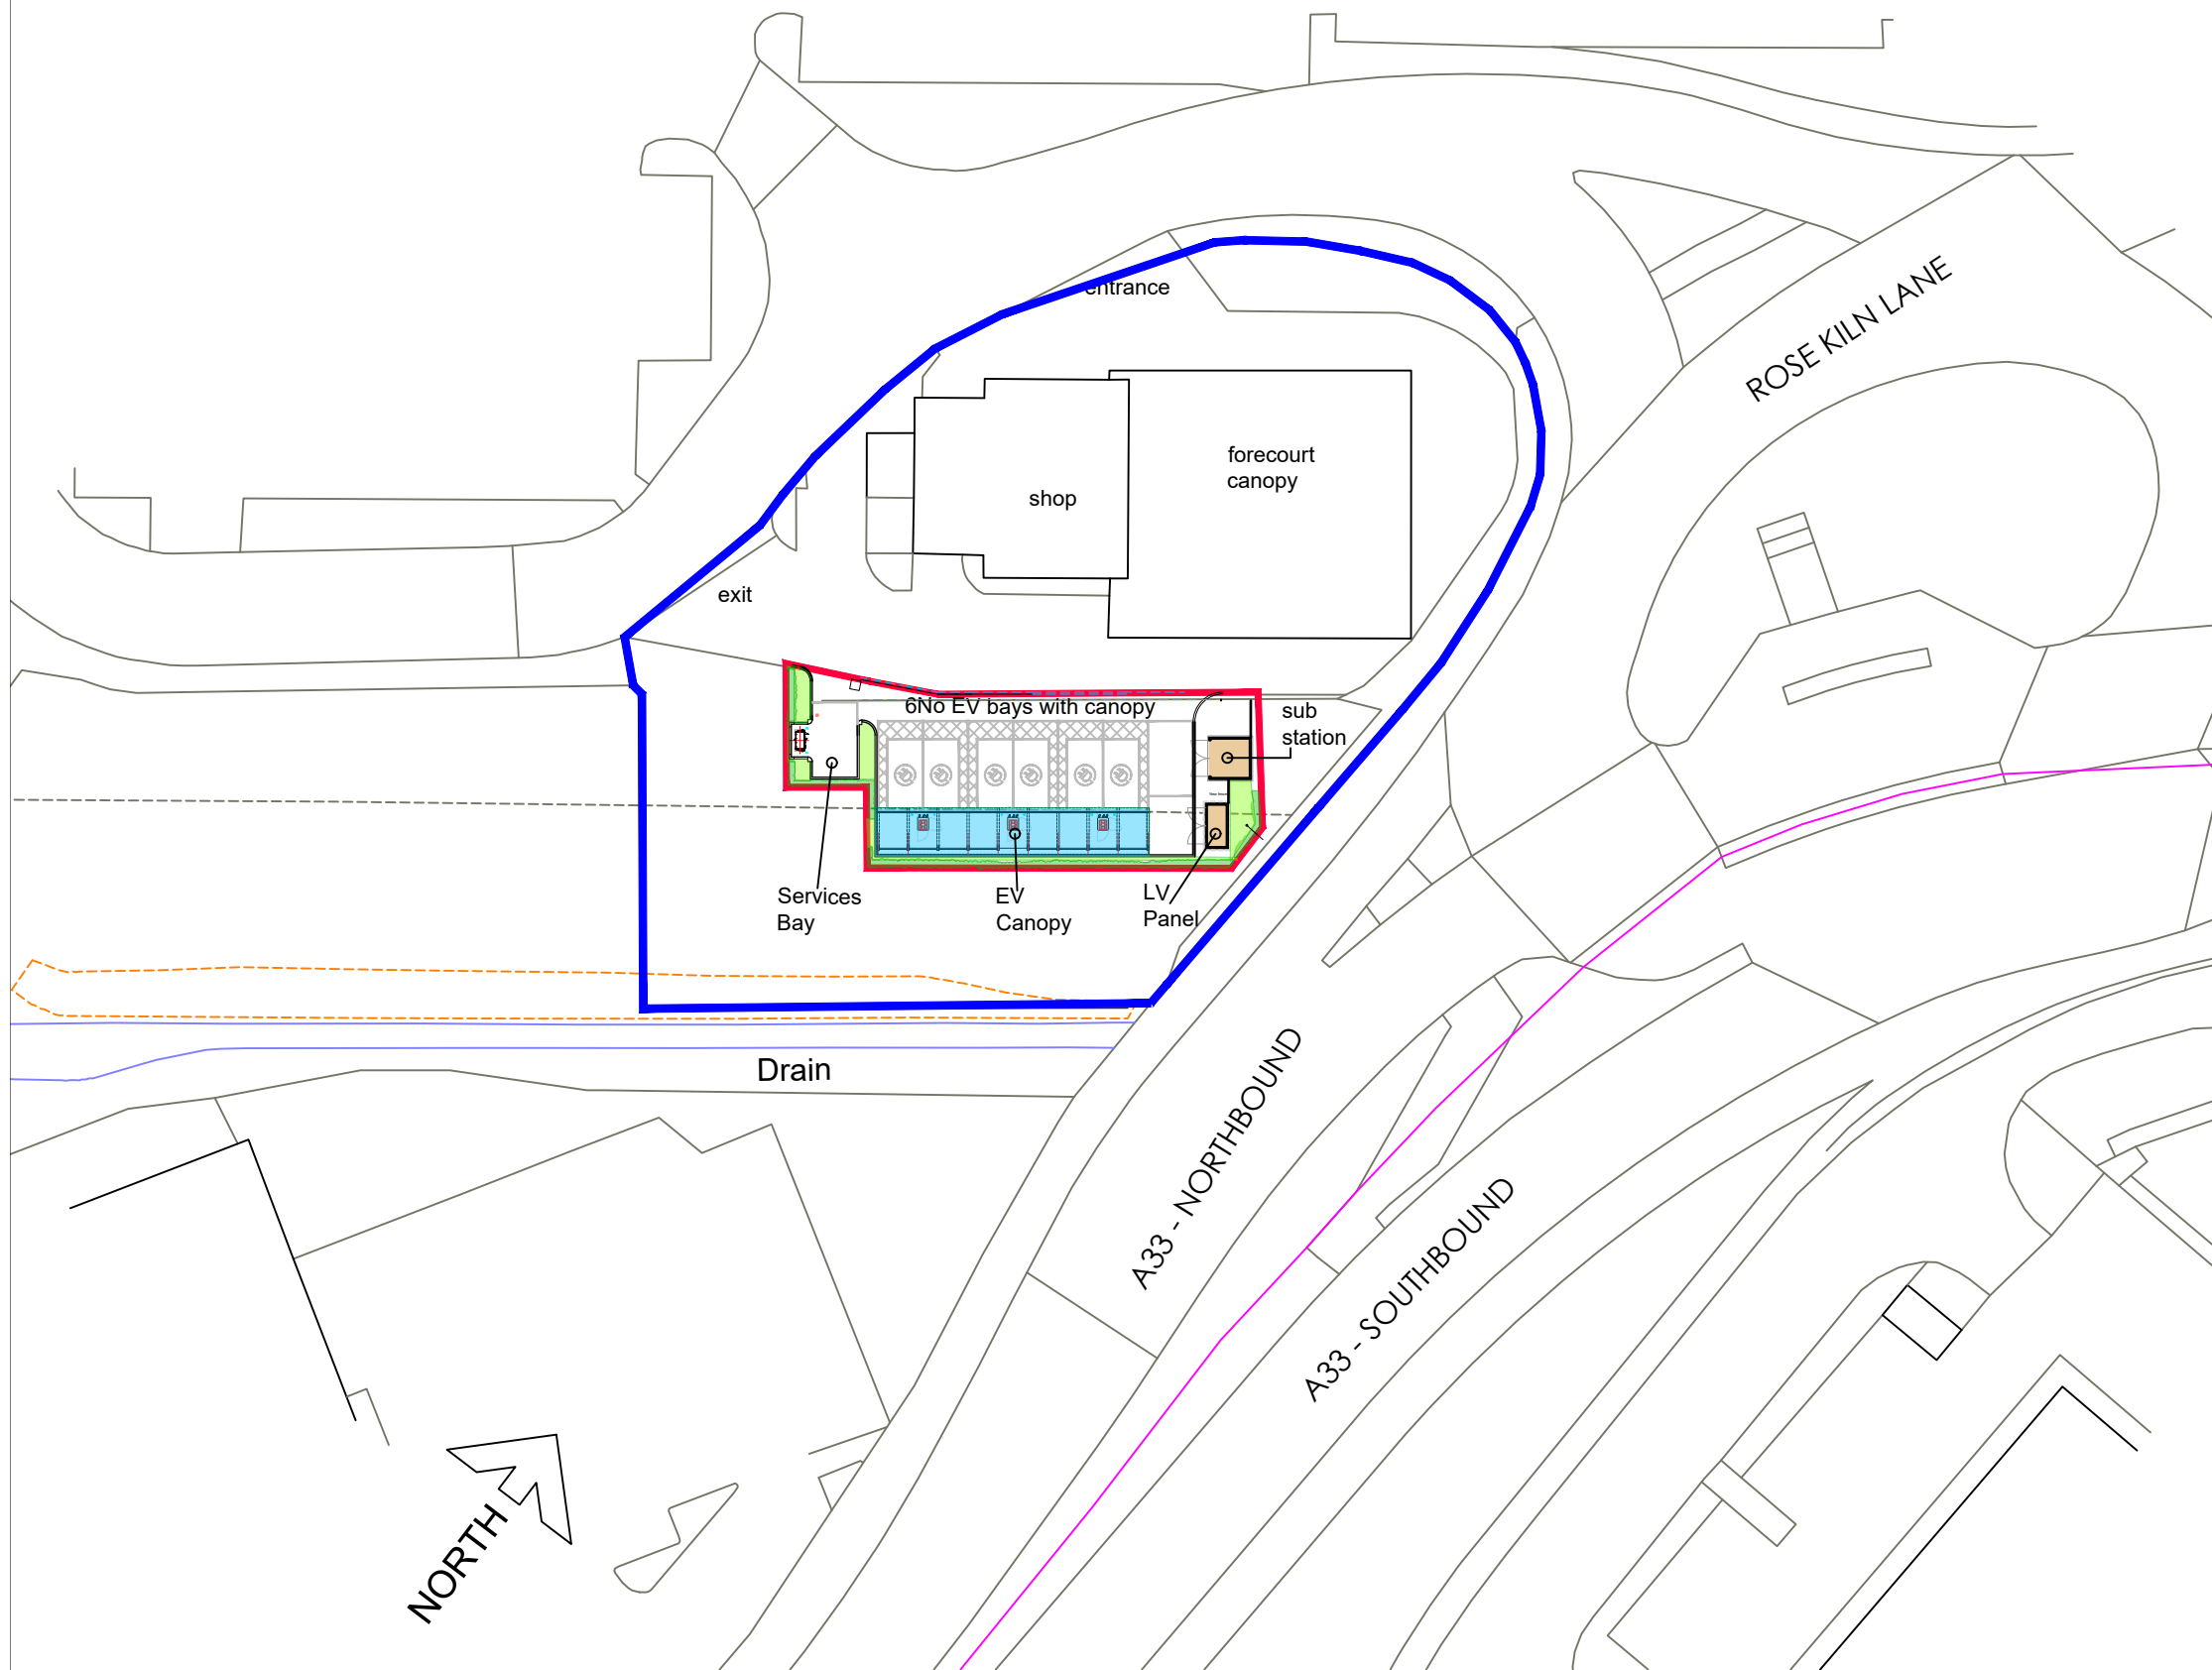

Proposed Block Plan
Scale 1:1250

1:500 @ A1 Scale Bar
0 5 10 15 20 25 30m

rev	date	by	description
1	25/08/26	GKY	Drawing created.

CLIENT	10 Bricket Road St Albans Hertfordshire, AL1 3JX	mfg motor fuel group
PROJECT LOCATION	Rose Kiln Service Station Rose Kiln Lane Reading, Berkshire, RG2 0HP	
DRAWING	Proposed Block plan	

	FROWSBURY Projects	Frowsbury Projects Limited Office 3, Stronsay Business Centre Tilford Road, Hindhead, GU26 6UG Email: enquires@frowsbury.com
© This drawing is the copyright of FROWSBURY PROJECTS Ltd.		

Date: Sept 2026	Drawn By: GKY	A3 original plot
Scale: 1:500 @ A3	Dwg No: ROSEK- FPS-MFG-475-PL-06	Rev: ~

PLANNING