



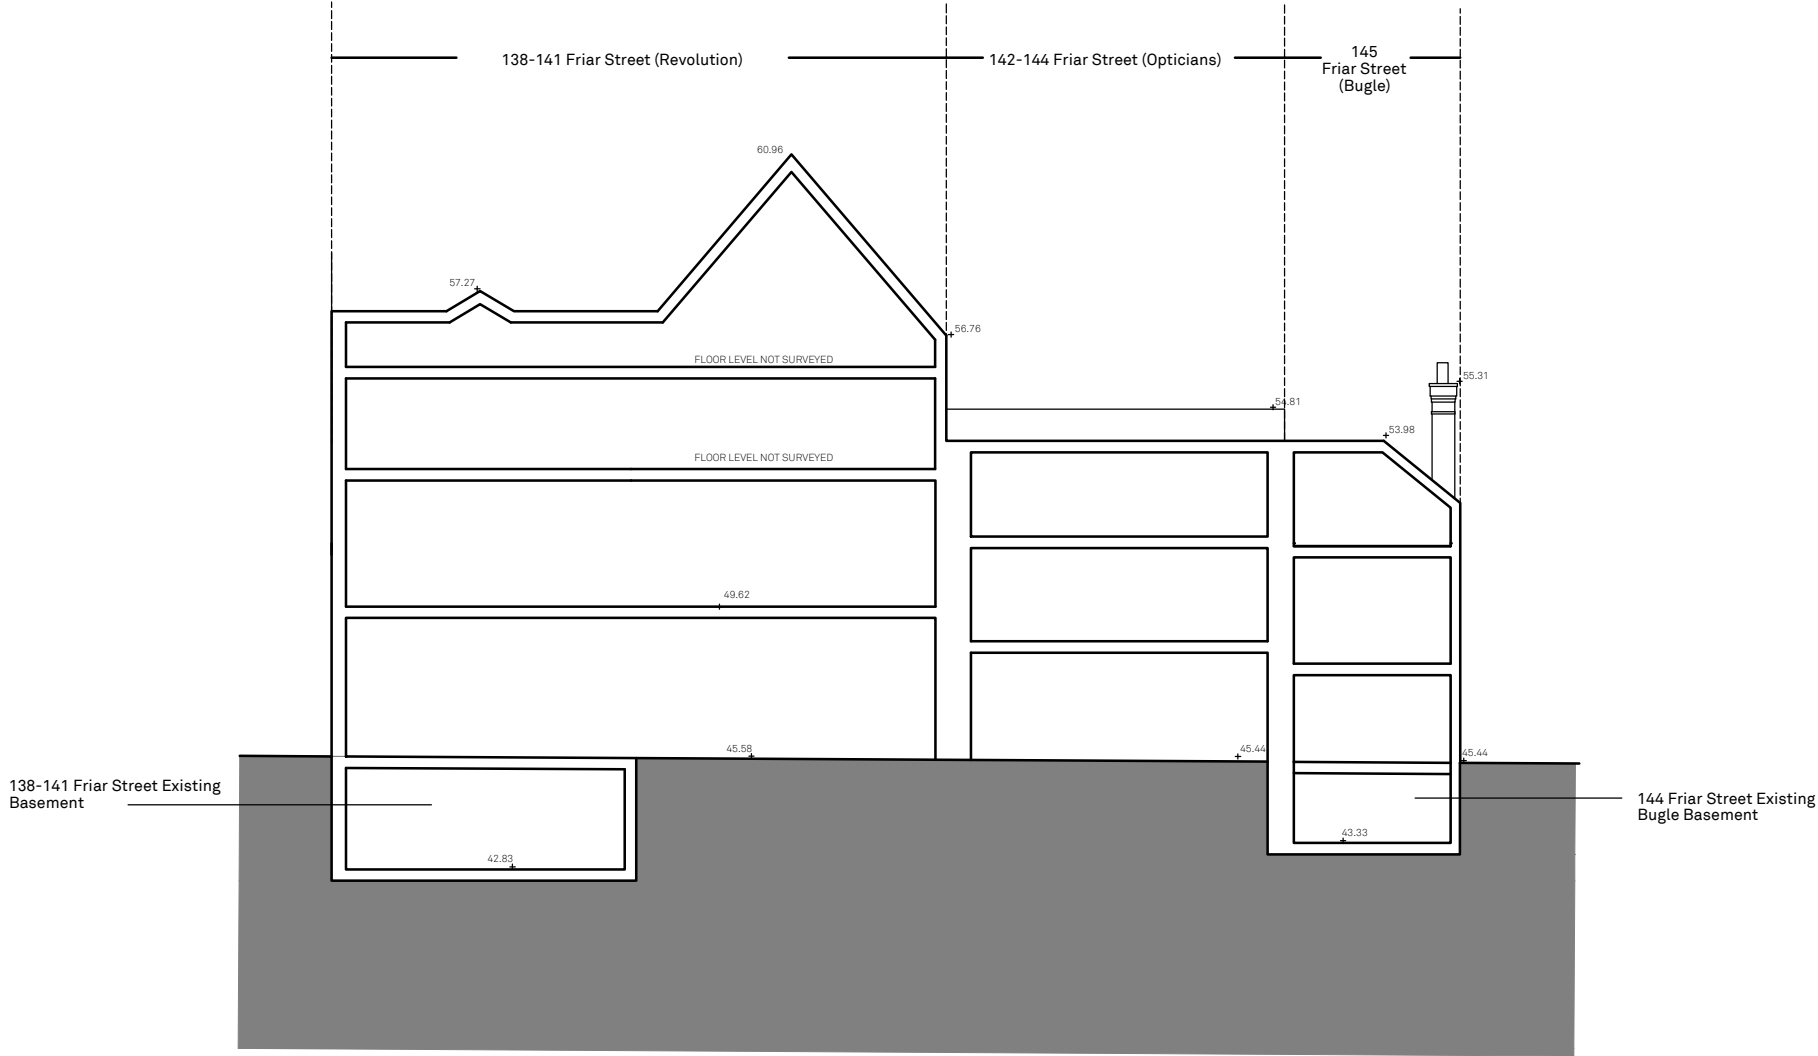

Notes

This document is © Falconer Chester Hall Limited.
All drawing measurements shall not be obtained by scaling. Any discrepancies on this document to be immediately reported to the Architect. Verify all dimensions and levels prior to construction. This Document shall be read in conjunction with related documents, specifications and associated models.

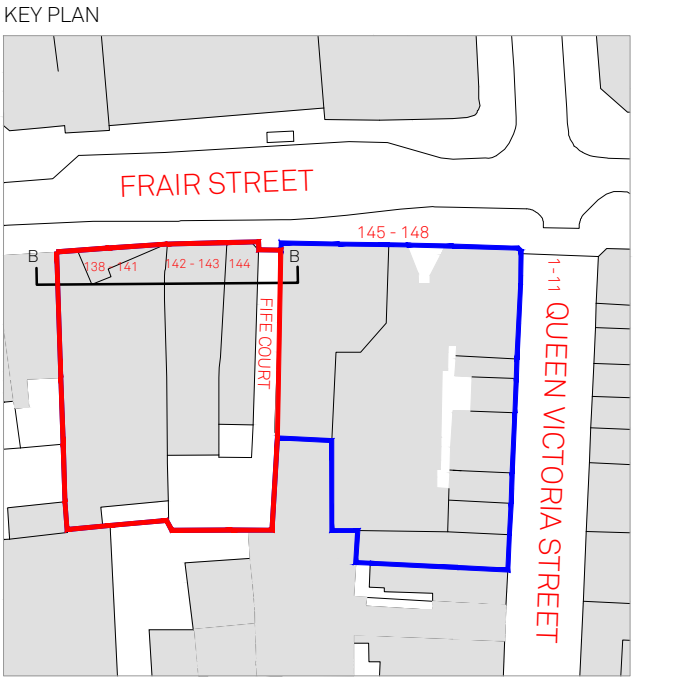

P02	04.09.26	SN	JH	Updated Issue for planning
P01	27.08.26	SN	MH	First Issue
Rev:	Date:	By:	Chk By:	Rev Note:

**FALCONER
CHESTER
HALL**

London | Liverpool | Manchester | www.fcharchitects.com | +44(0)151 243 5800

FCH

Project Title				Rev
138-144 Friar Street, Reading				P02
Client				Drawn By
Thackery Estates				SN
Drawing Title				Checked By
Existing Section B-B				MH
Drawing No.				
P21109-FCH-BB-XX-DR-A-1152				
Status	Issue suitable for:	Date		
S2	Information	27.08.26		
Job No.	Drawing Stage	Scale		
P21-109	Planning	1:200 @ A3		