


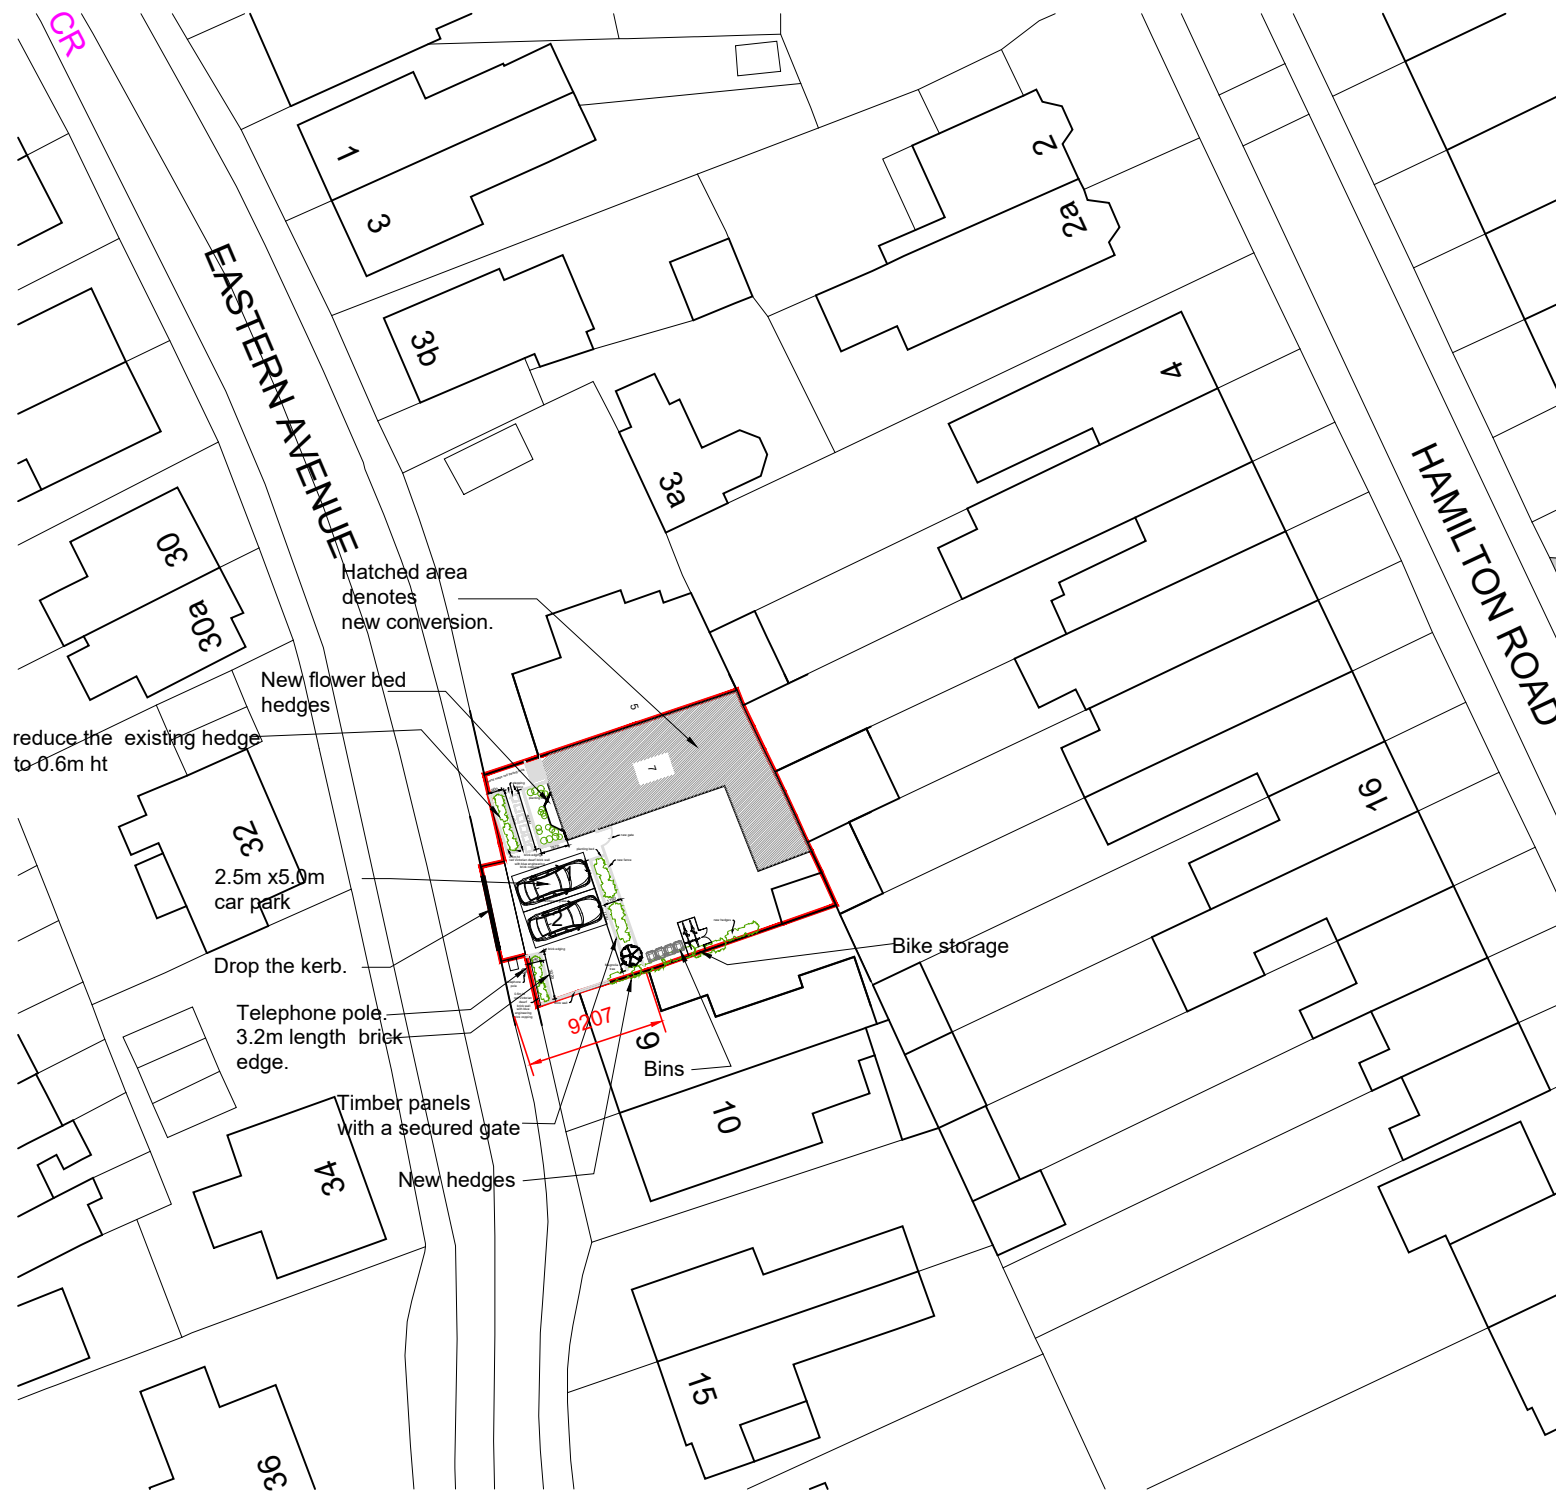

BLOCK PLAN

SCALE 1 : 500



NOTES

© SK Design consultants - THIS DRAWING AND DESIGN REMAINS THE COPYRIGHT AND INTELLECTUAL PROPERTY OF SK CONSULTANTS AND SHALL NOT BE COPIED IN ANY FORMAT WITHOUT APPROVAL.


THIS DRAWING IS TO BE READ IN CONJUNCTION WITH ALL OTHER DRAWINGS AND DOCUMENTS PROVIDED. THE CONTRACTOR MUST CHECK ALL DIMENSIONS ON SITE BEFORE PLACING ORDERS FOR MATERIALS OR SHOP FABRICATIONS OR COMMENCING WORKS ON SITE. ANY DISCREPANCIES SHOULD BE NOTIFIED BEFORE PROCEEDING.

Refer Lndscape drawings for more info

Shrubs will not go beyond 0.6m in height and will not obstruct any visibility display

0.6m ht red Victorian dwarf brick wall with blue engineering brick copping

New hedges at 1.2m fence panels

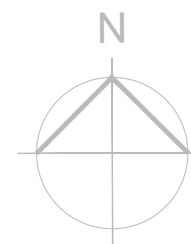

Client:
Mr Abdul Ghafoor

Project:
Change of Use to Class C2

Location:
7 Eastern Avenue, Reading, RG1 5RU

Drawing Title:
BLOCK PLAN

Date:
JUL 2026

Sheet Size:
A3

Drawn:
SK

Drawing No:

P1712-01

Revision:

A

SK Design Consultants
22 Netley close
Caversham
Reading RG4 6SR
Tel : 07821111602