
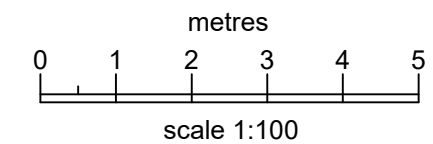


This drawing is the copyright of Dream Gardens Ltd.
and may not be reproduced without permission.
Dimensions must not be scaled (except for planning
purposes) and must be checked prior to construction
and manufacture.

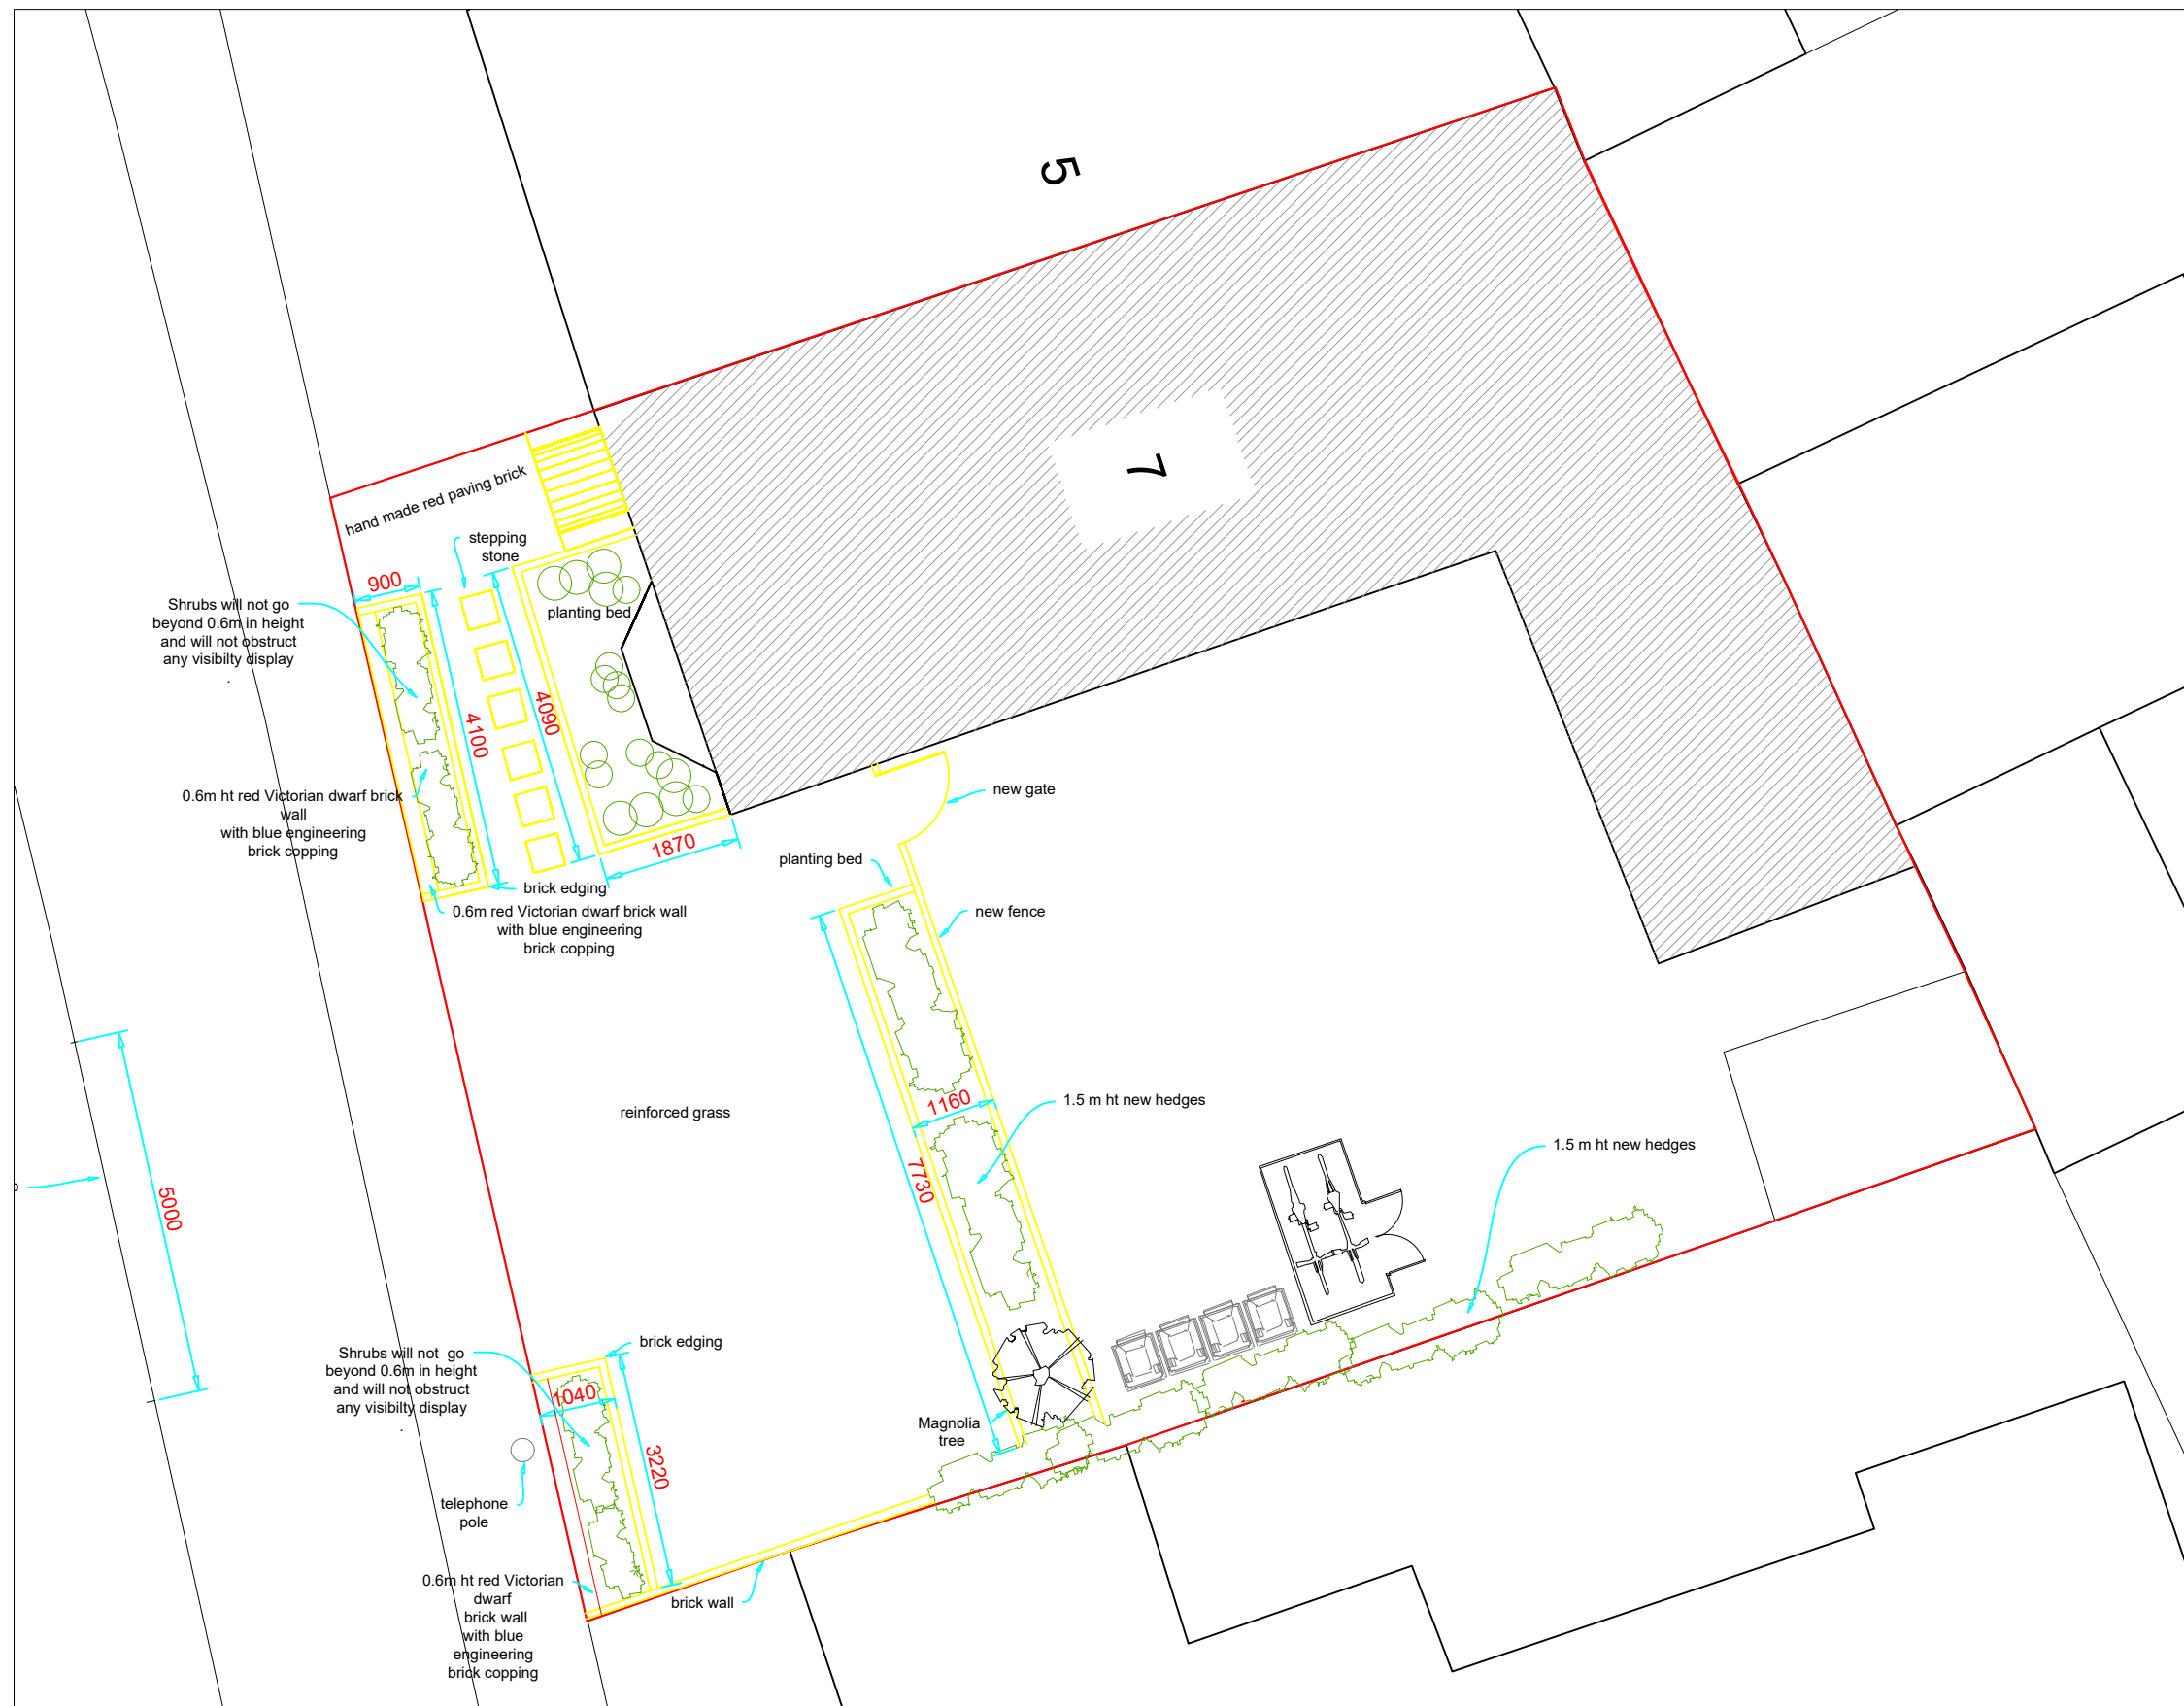

Dream Gardens

Landscape design and construction

36 Beaver Way
Woodley, Reading
Berkshire RG5 4UD

Telephone: 0118 969 2757
Free phone: 0800 011 2098
info@dream-gardens.co.uk
www.dream-gardens.co.uk

Project: Garden Plan

Client: Mr Abdul Ghafoor
7 Eastern Avenue, Reading, RG1 5RU

Scale: 1/100
Paper size: A3
Designer: Dr M. Salahi
Date: 14 July 2026

Do not scale from this drawing