

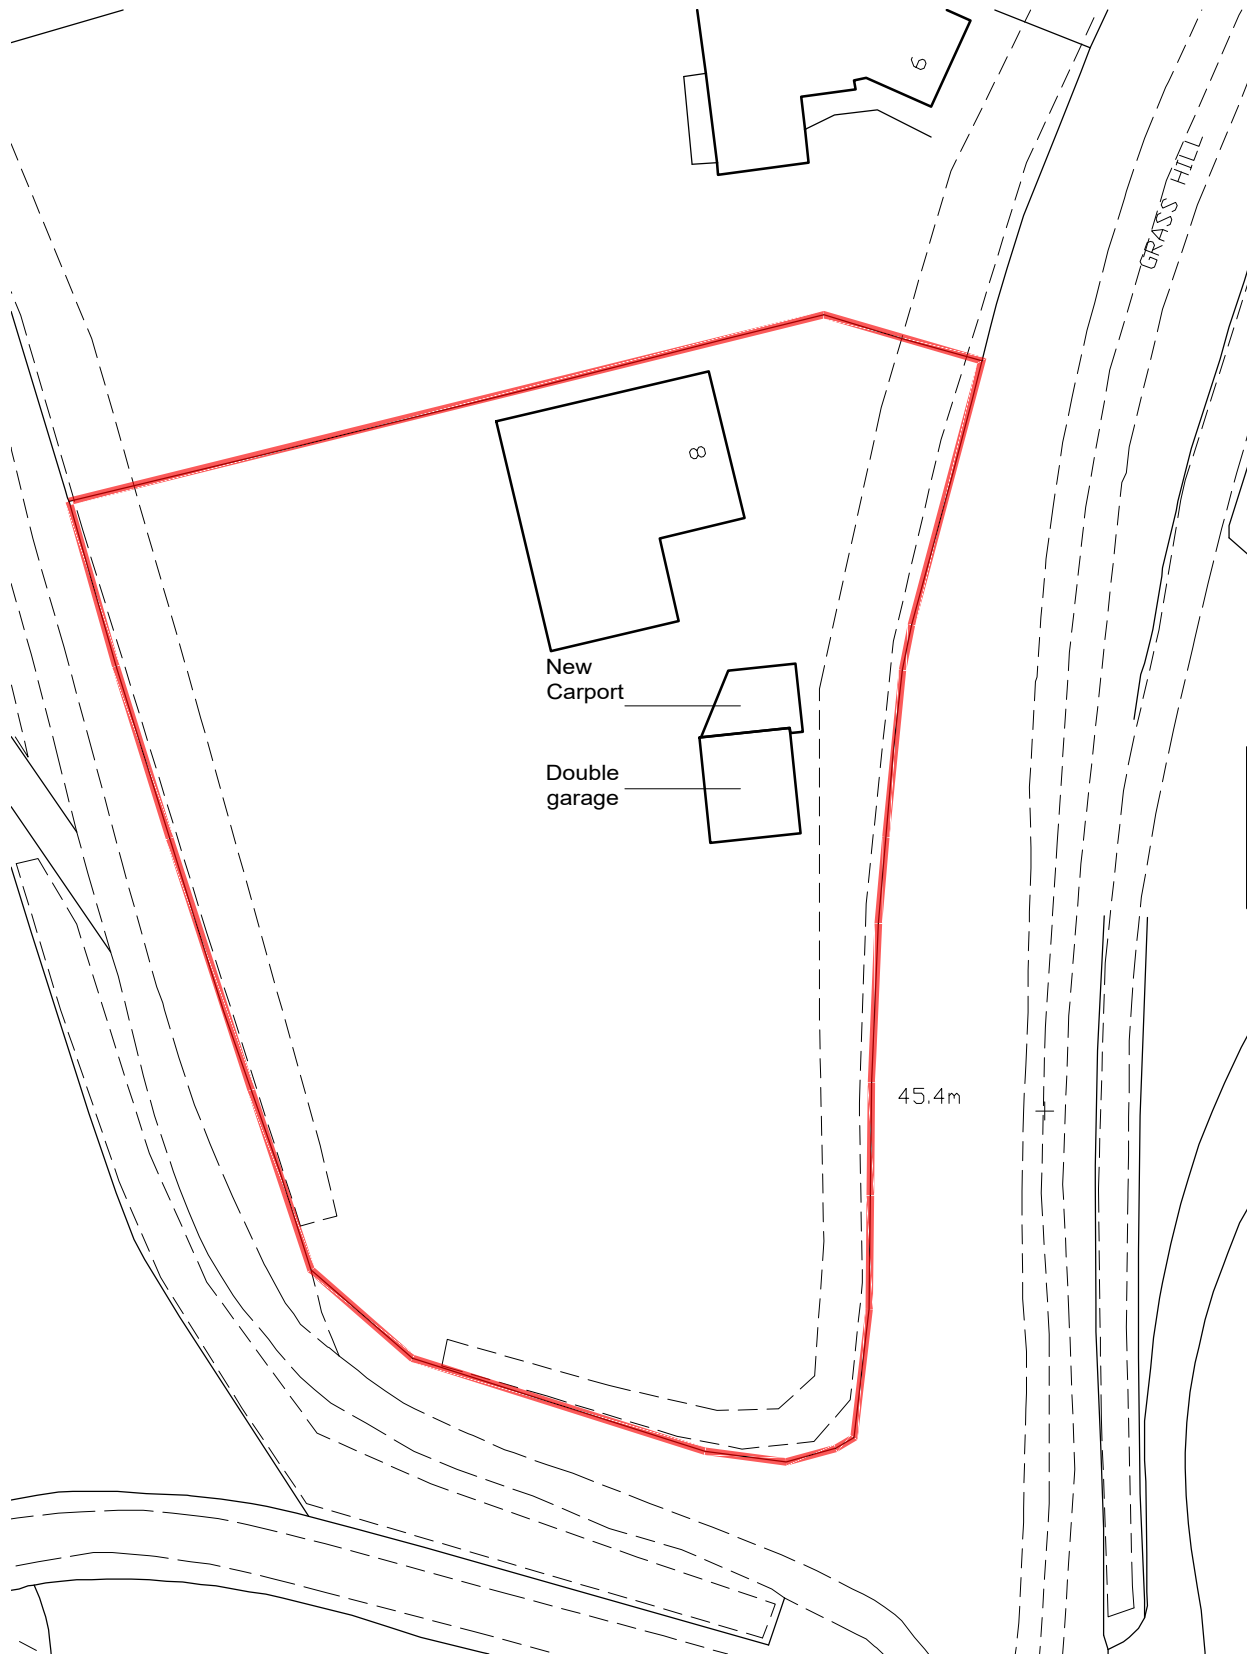


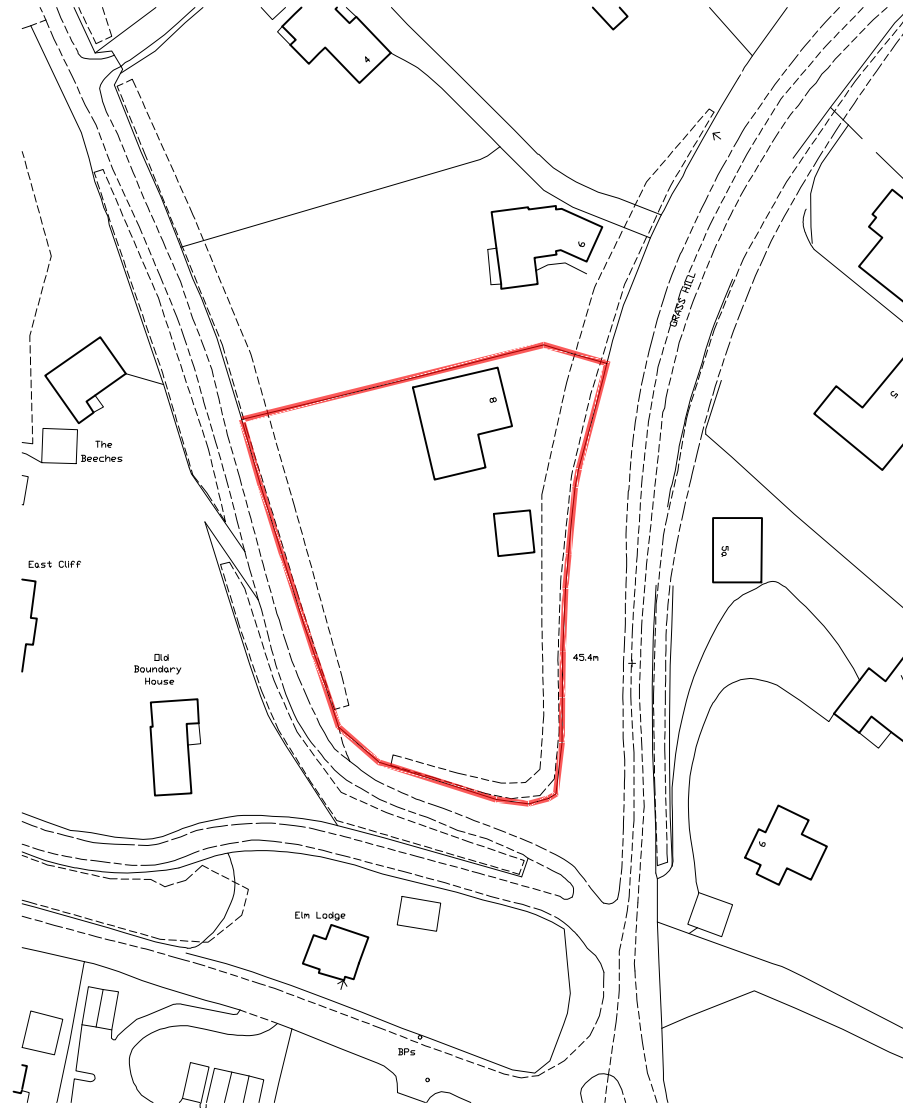

BLOCK PLAN Scale 1:500


1:500 scale Bar
This Drawing has been produced for printing onto A3 size paper,

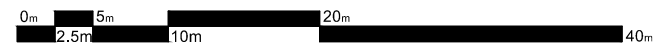

Ordnance Survey (c) Crown Copyright 2026. All rights reserved. Licence number 100022432

LOCATION PLAN Scale 1:1250

1:1250 scale Bar
This Drawing has been produced for printing onto A3 size paper,

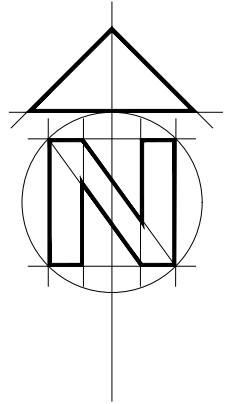

REV	COMMENTS	DATE



SHAUN•TANNER
ARCHITECTURE & PLANNING
www.stlarchitecture.co.uk studio@stlarchitecture.co.uk 0118 989 0808

CLIENT Mr and Mrs S. Bartlett
PROJECT 8 Grass Hill, Caversham
Reading RG4 7TJ
DRAWING BLOCK AND LOCATION PLAN

STATUS Planning **DATE** Sept 2026
SCALE 1:100 **DRAWN** CD **CHECKED** NO 3930/200 **REV** -

THIS DRAWING MUST NOT BE SCALED UNLESS ISSUED FOR PLANNING PURPOSES. ALL DIMENSIONS ARE TO BE VERIFIED PRIOR TO SETTING OUT, COMMENCING WORK, OR PRODUCTION OF FABRICATION DRAWINGS. REPORT ANY DISCREPANCIES TO THE SUPERVISING OFFICER IMMEDIATELY. ©