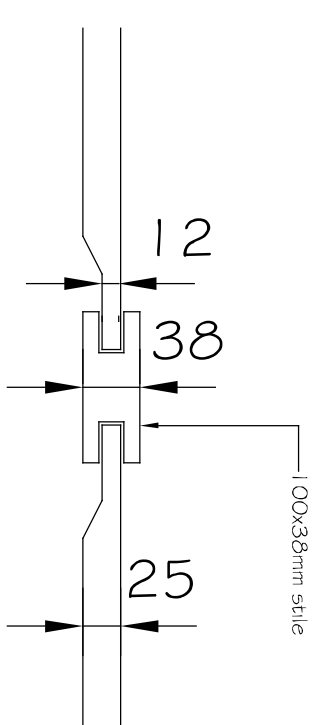
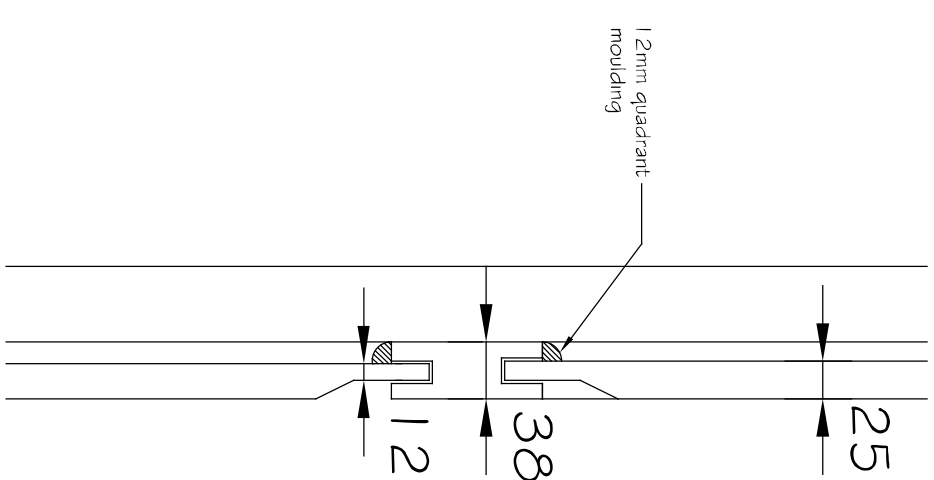
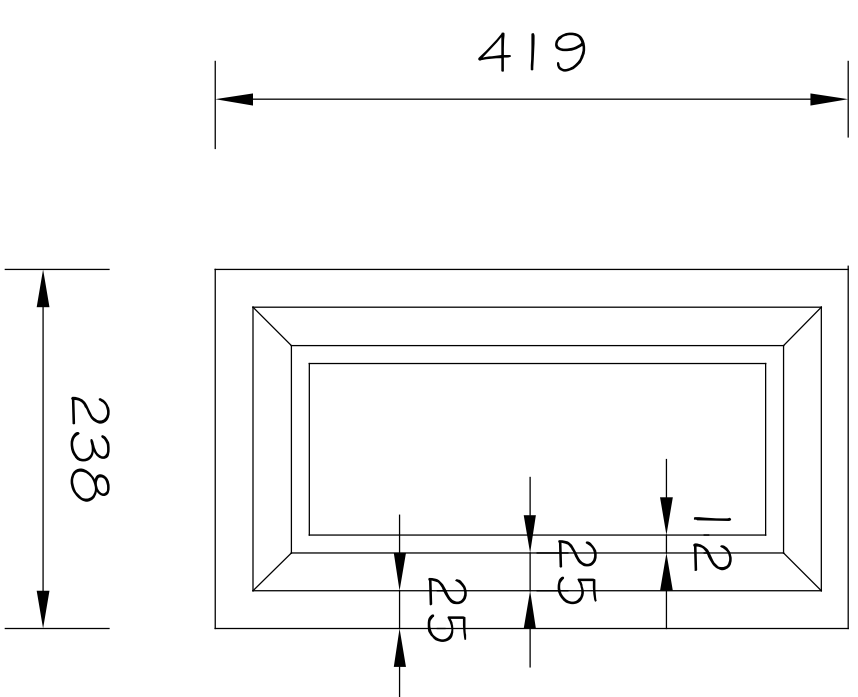
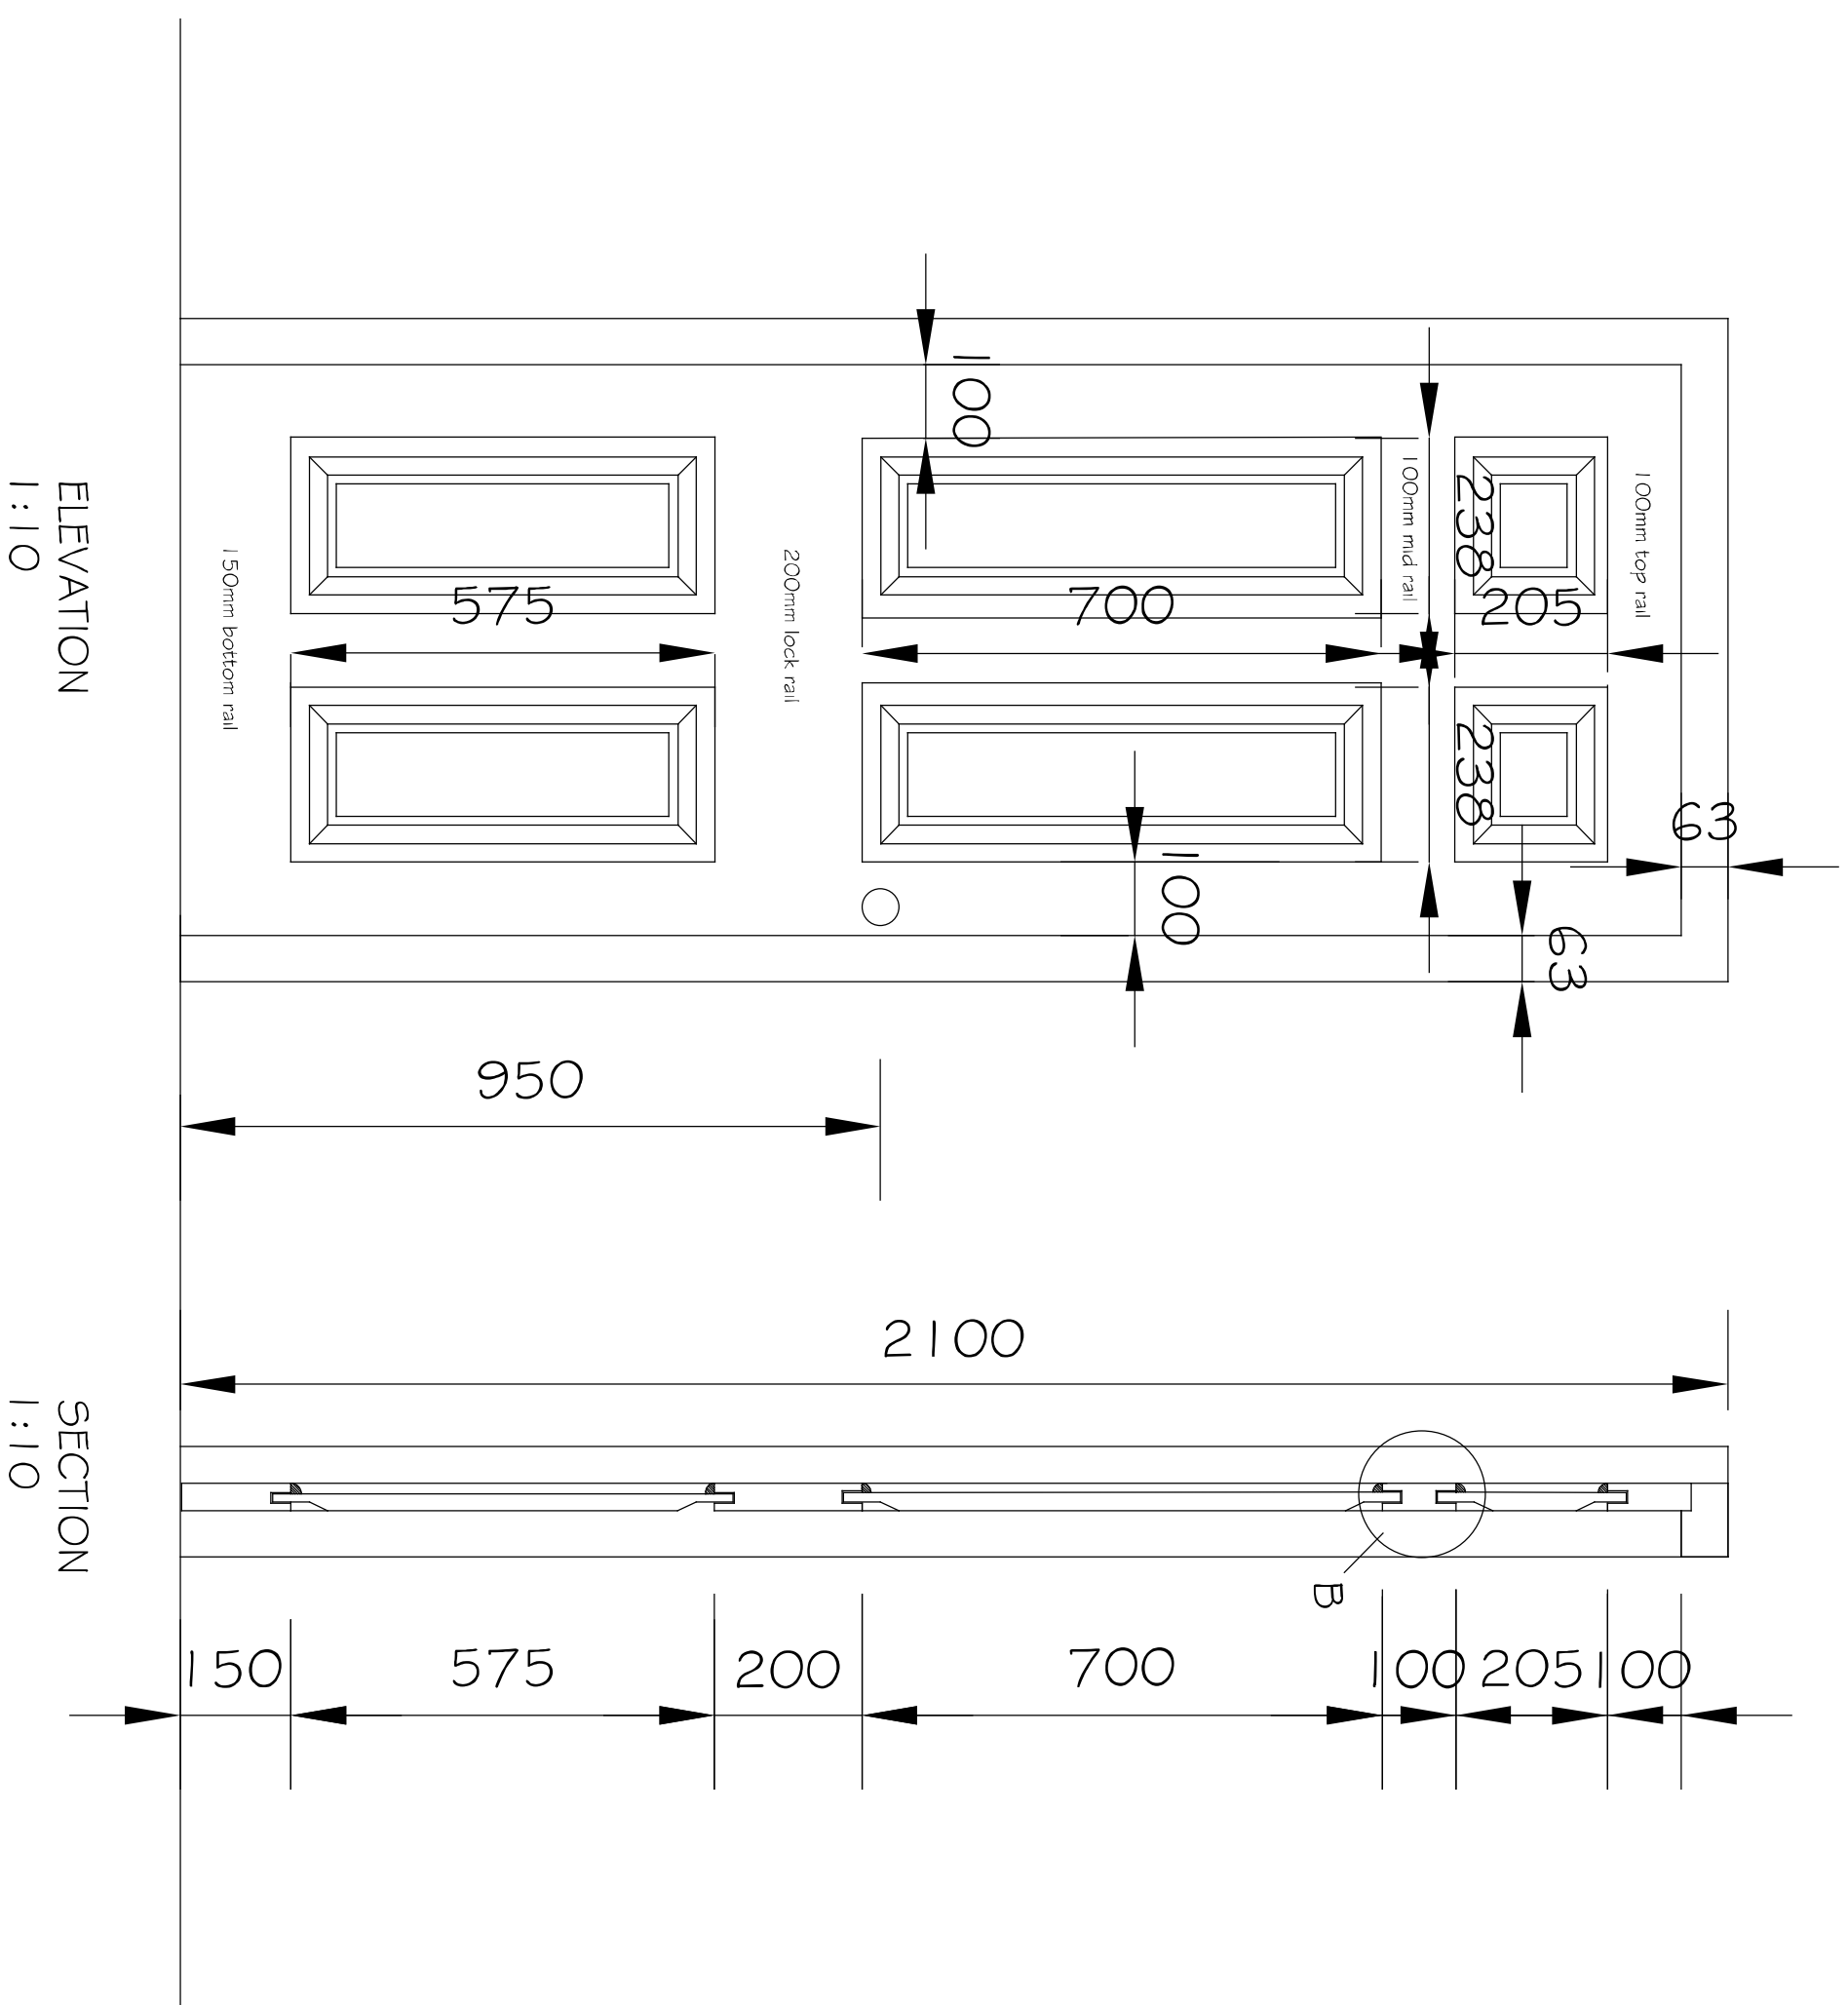


Where doorway reinstated as indicated on floor plan, adapt width and height to suit existing opening dimensions