

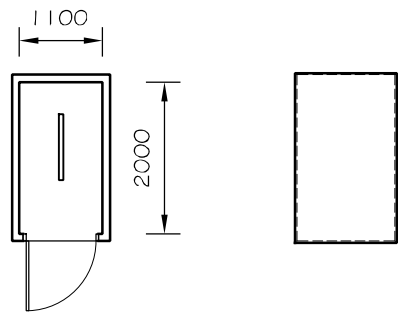


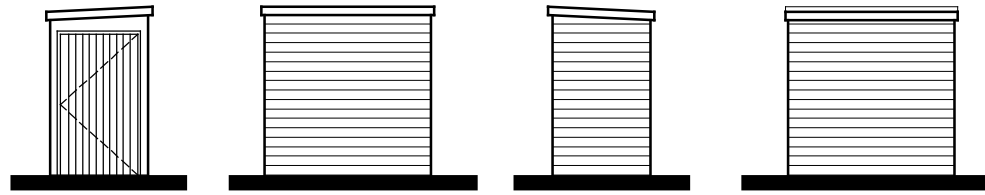


CYCLE STORE 1:100


Stained timber finish with felt flat roof and Sheffield stand internally

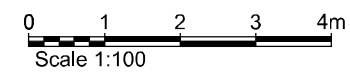

Ordnance Survey (c) Crown Copyright 2024
All rights reserved. Licence number 100035207

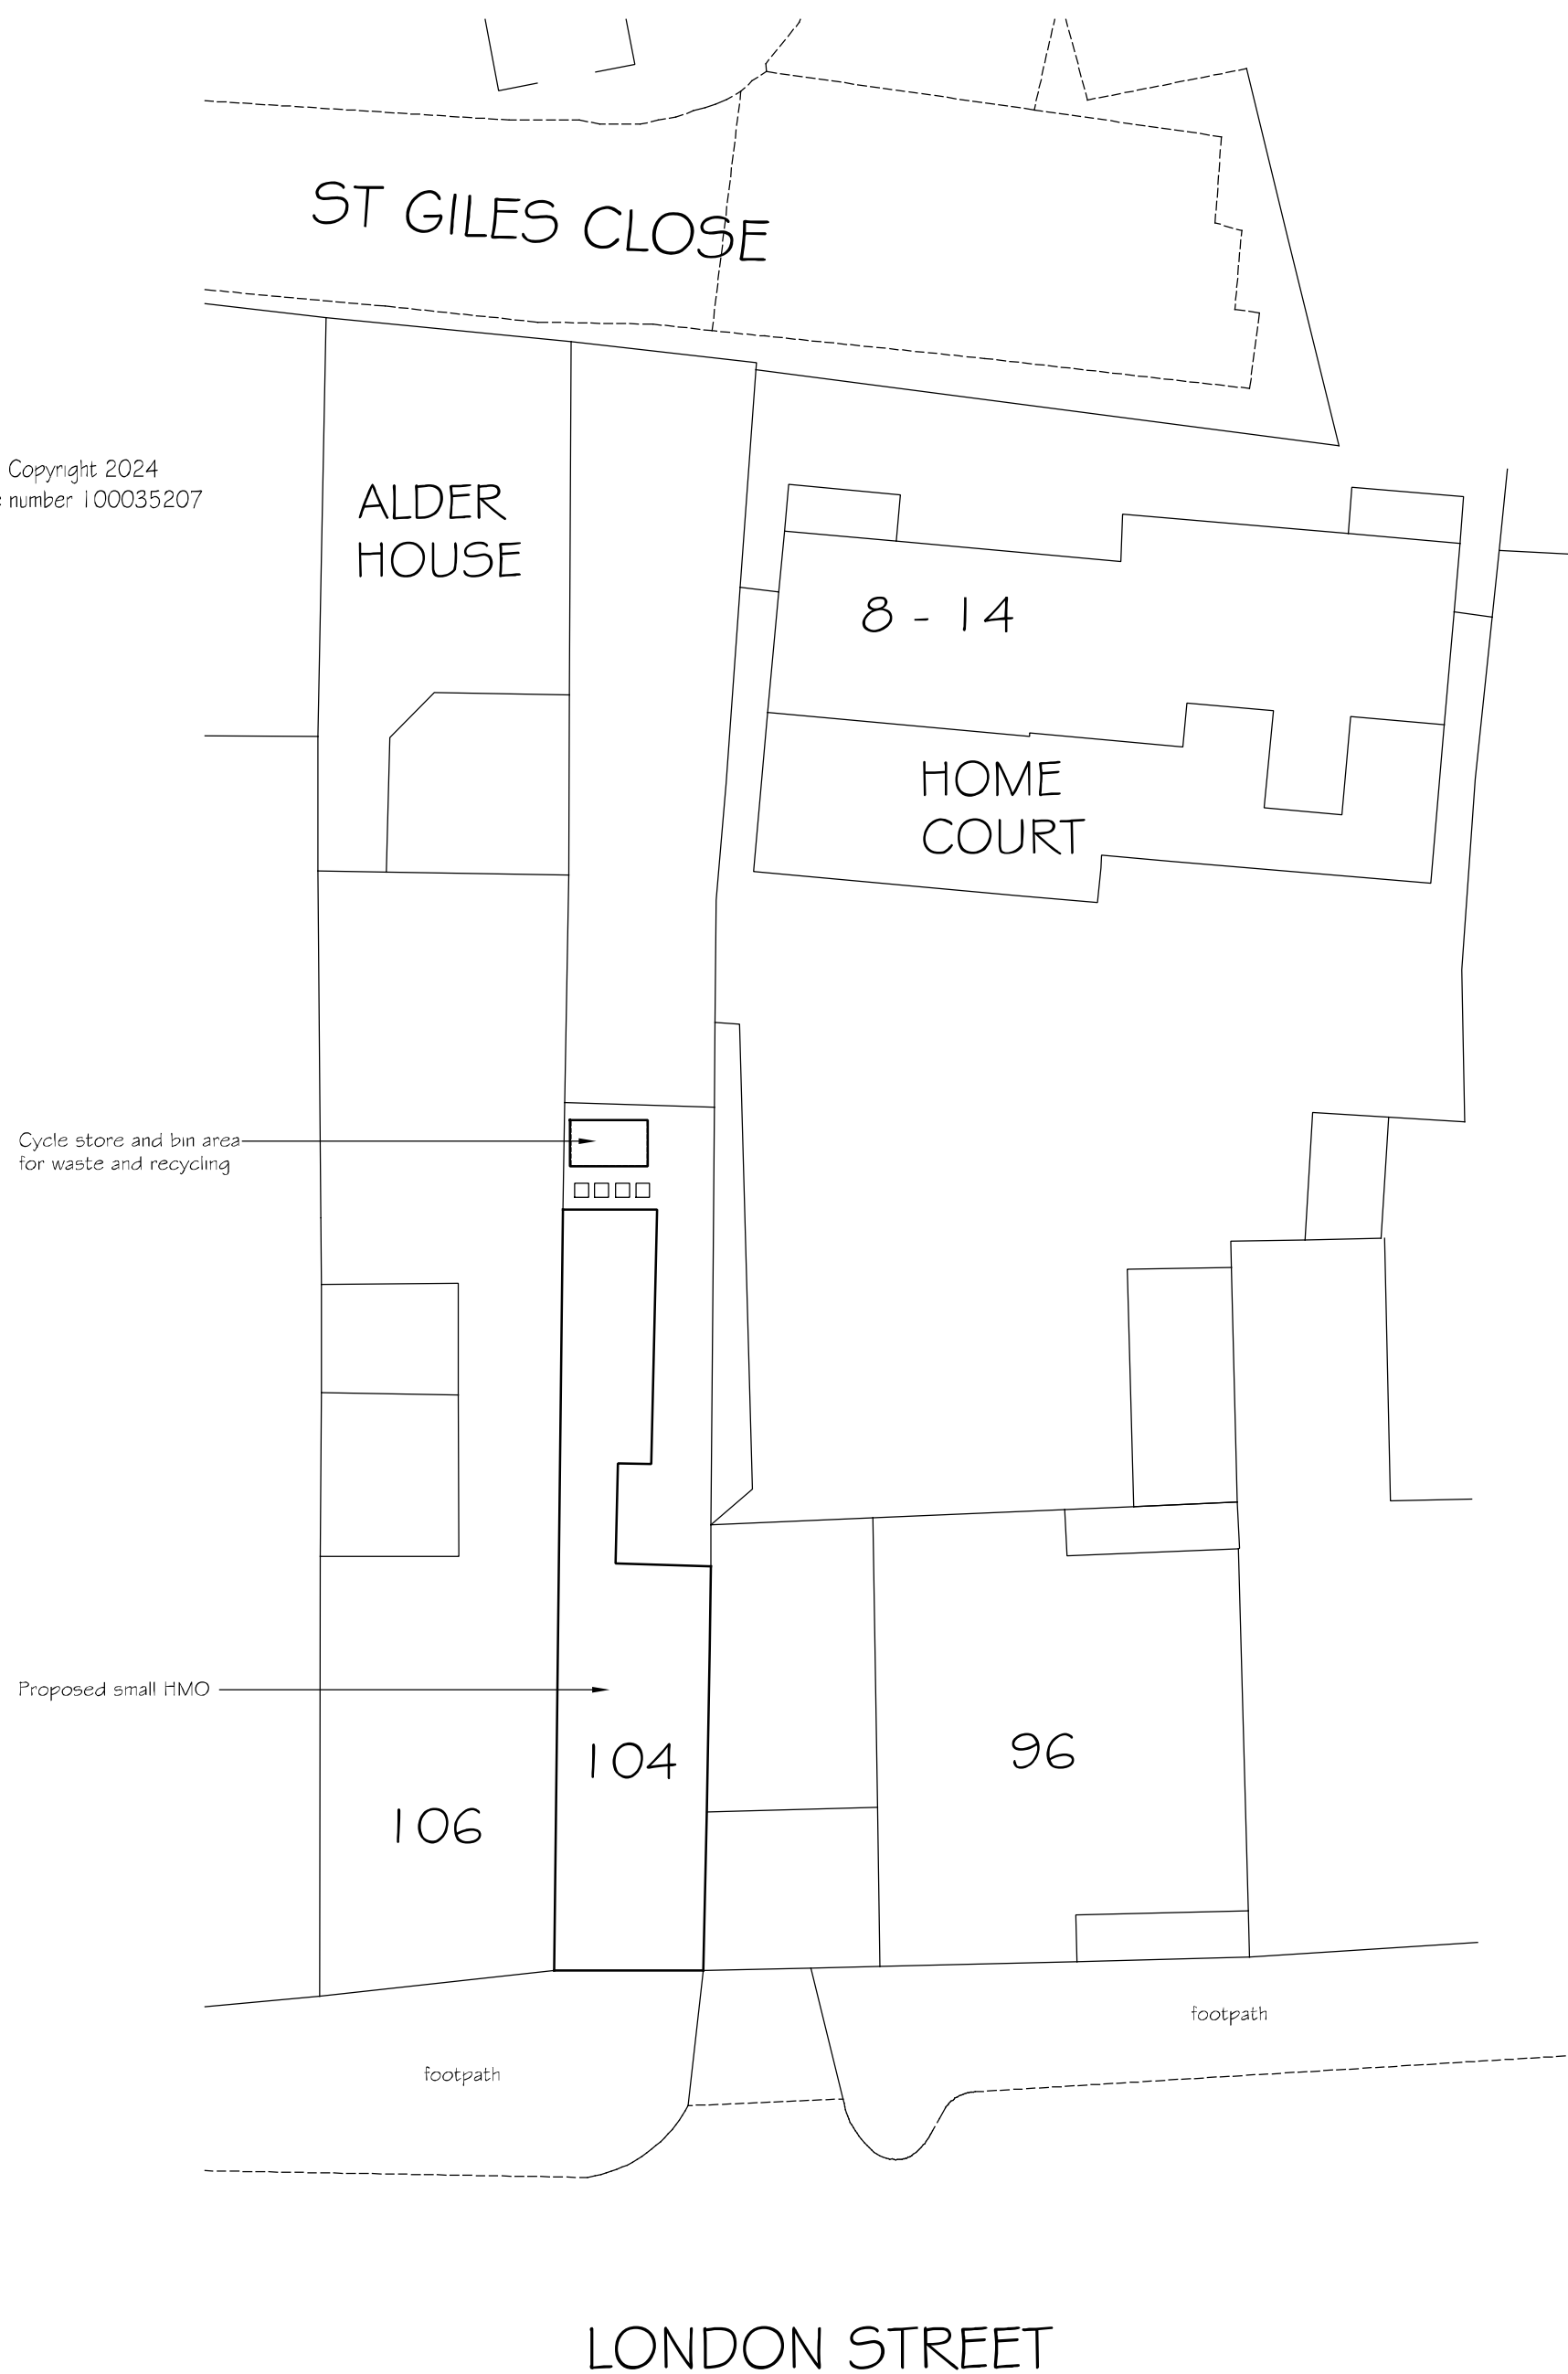

BLOCK PLAN 1:200

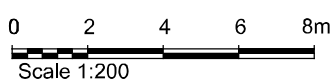

Revision B: Aug 2024
Cycles and bin stores added
Revision A: May 2024
Layout updated

Scale: 1:200
Date: May 2024

