




SU7173

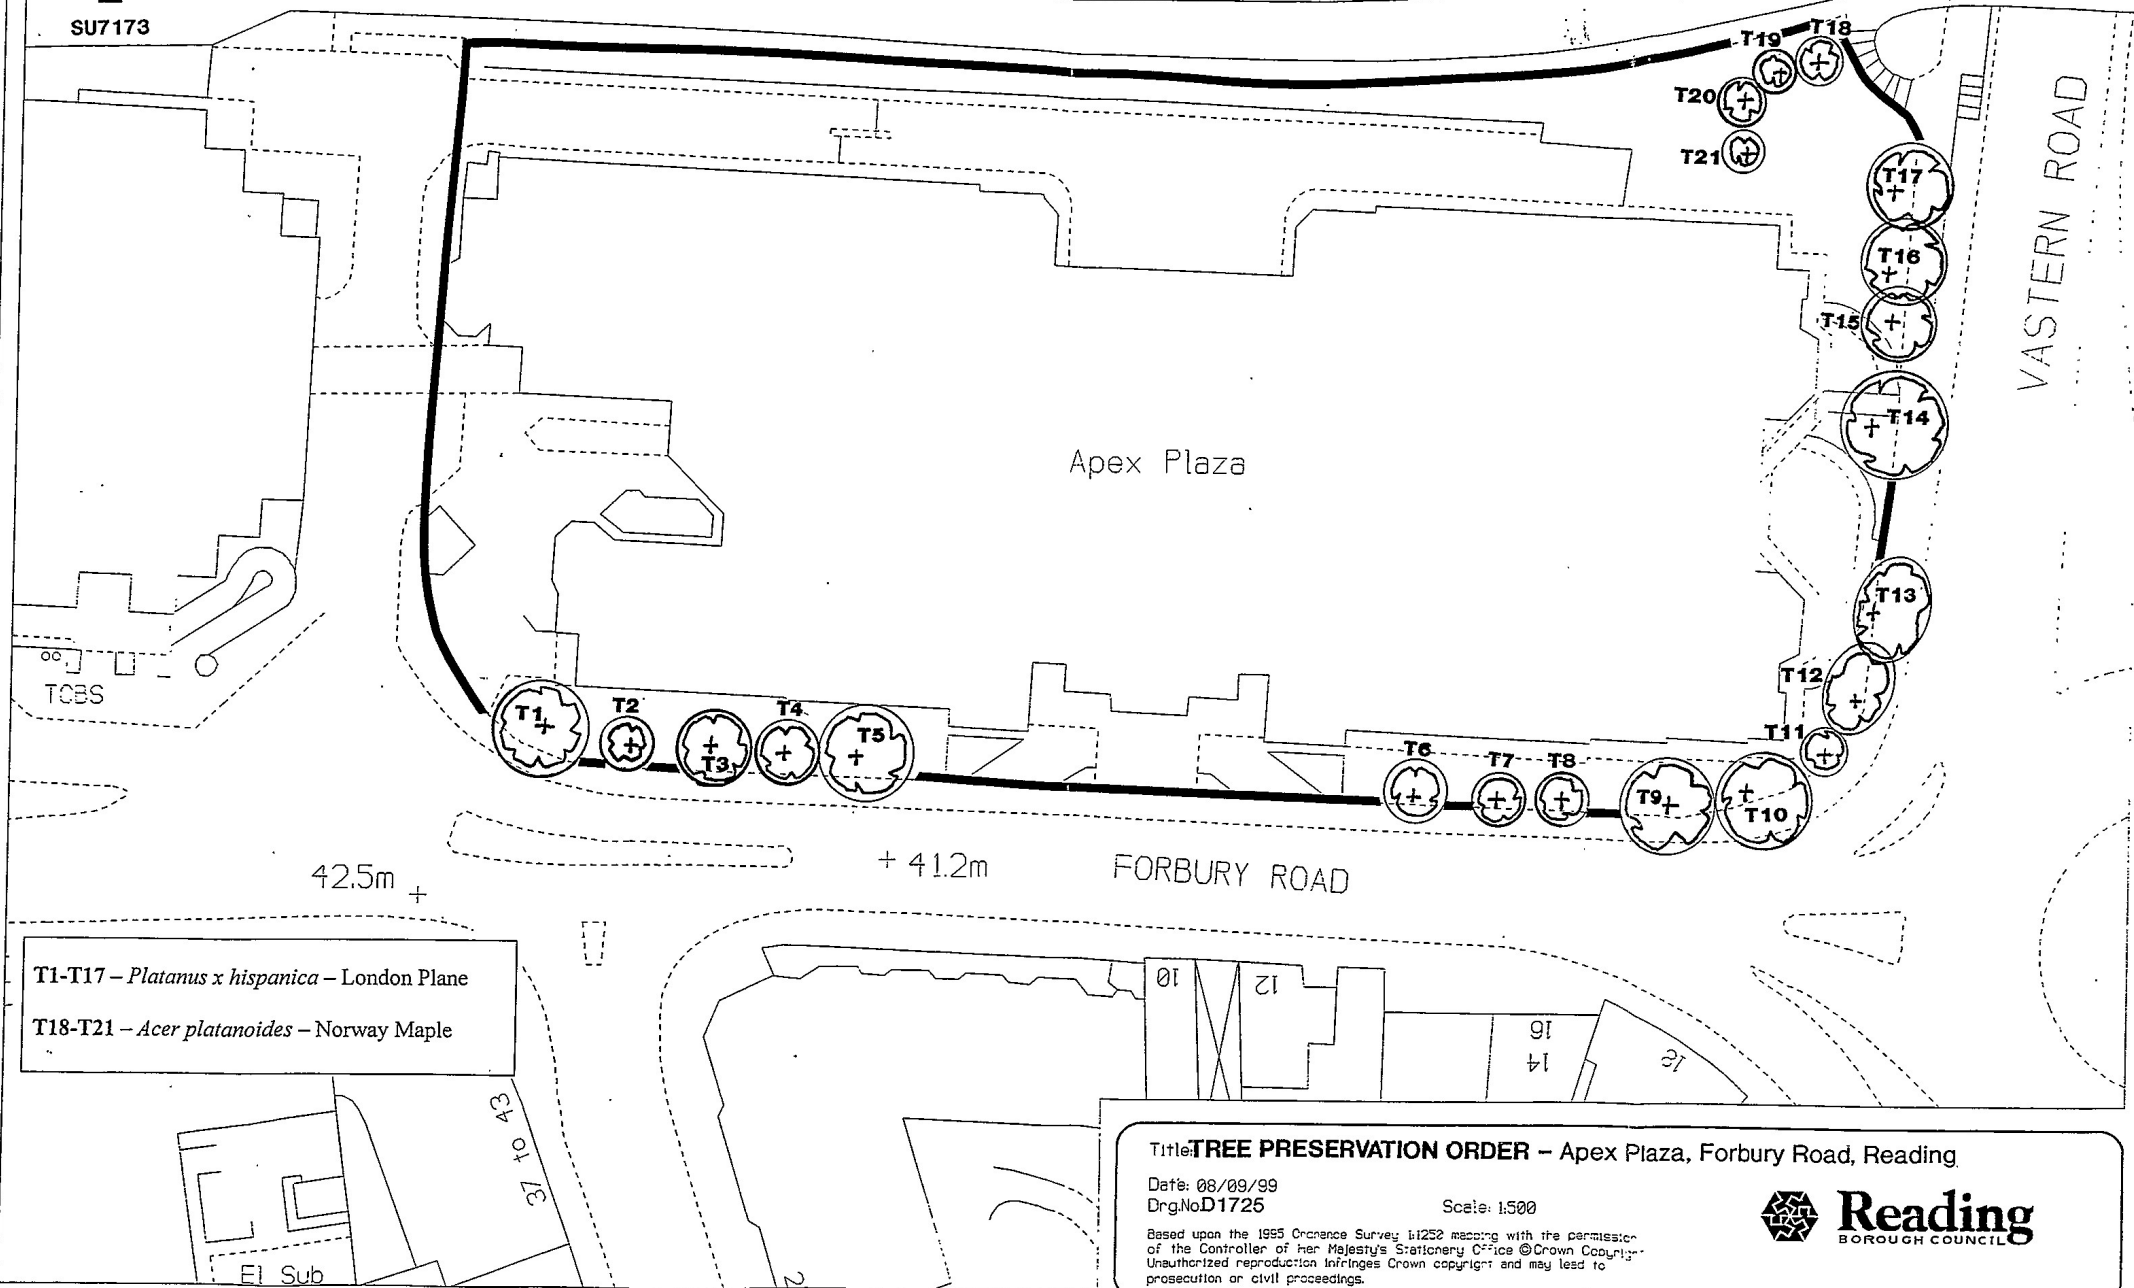

T1-T17 - *Platanus x hispanica* - London Plane

T18-T21 - *Acer platanoides* - Norway Maple

Title: **TREE PRESERVATION ORDER** - Apex Plaza, Forbury Road, Reading

Date: 08/09/99

Dwg.No: D1725

Scale: 1:500

Based upon the 1955 Ordnance Survey 1:252 mapping with the permission of the Controller of Her Majesty's Stationery Office © Crown Copyright. Unauthorized reproduction infringes Crown copyright and may lead to prosecution or civil proceedings.



Reading
BOROUGH COUNCIL