- Dimensions are in millimeters, unless stated otherwise.
- Scaling of this drawing is not recommended.
- It is the recipients responsibility to print this document to the correct scale.
- All relevant drawings and specifications should be read in conjunction with this drawing.

N

Key

Planning Boundary
8.48 Acres / 3.43 Ha

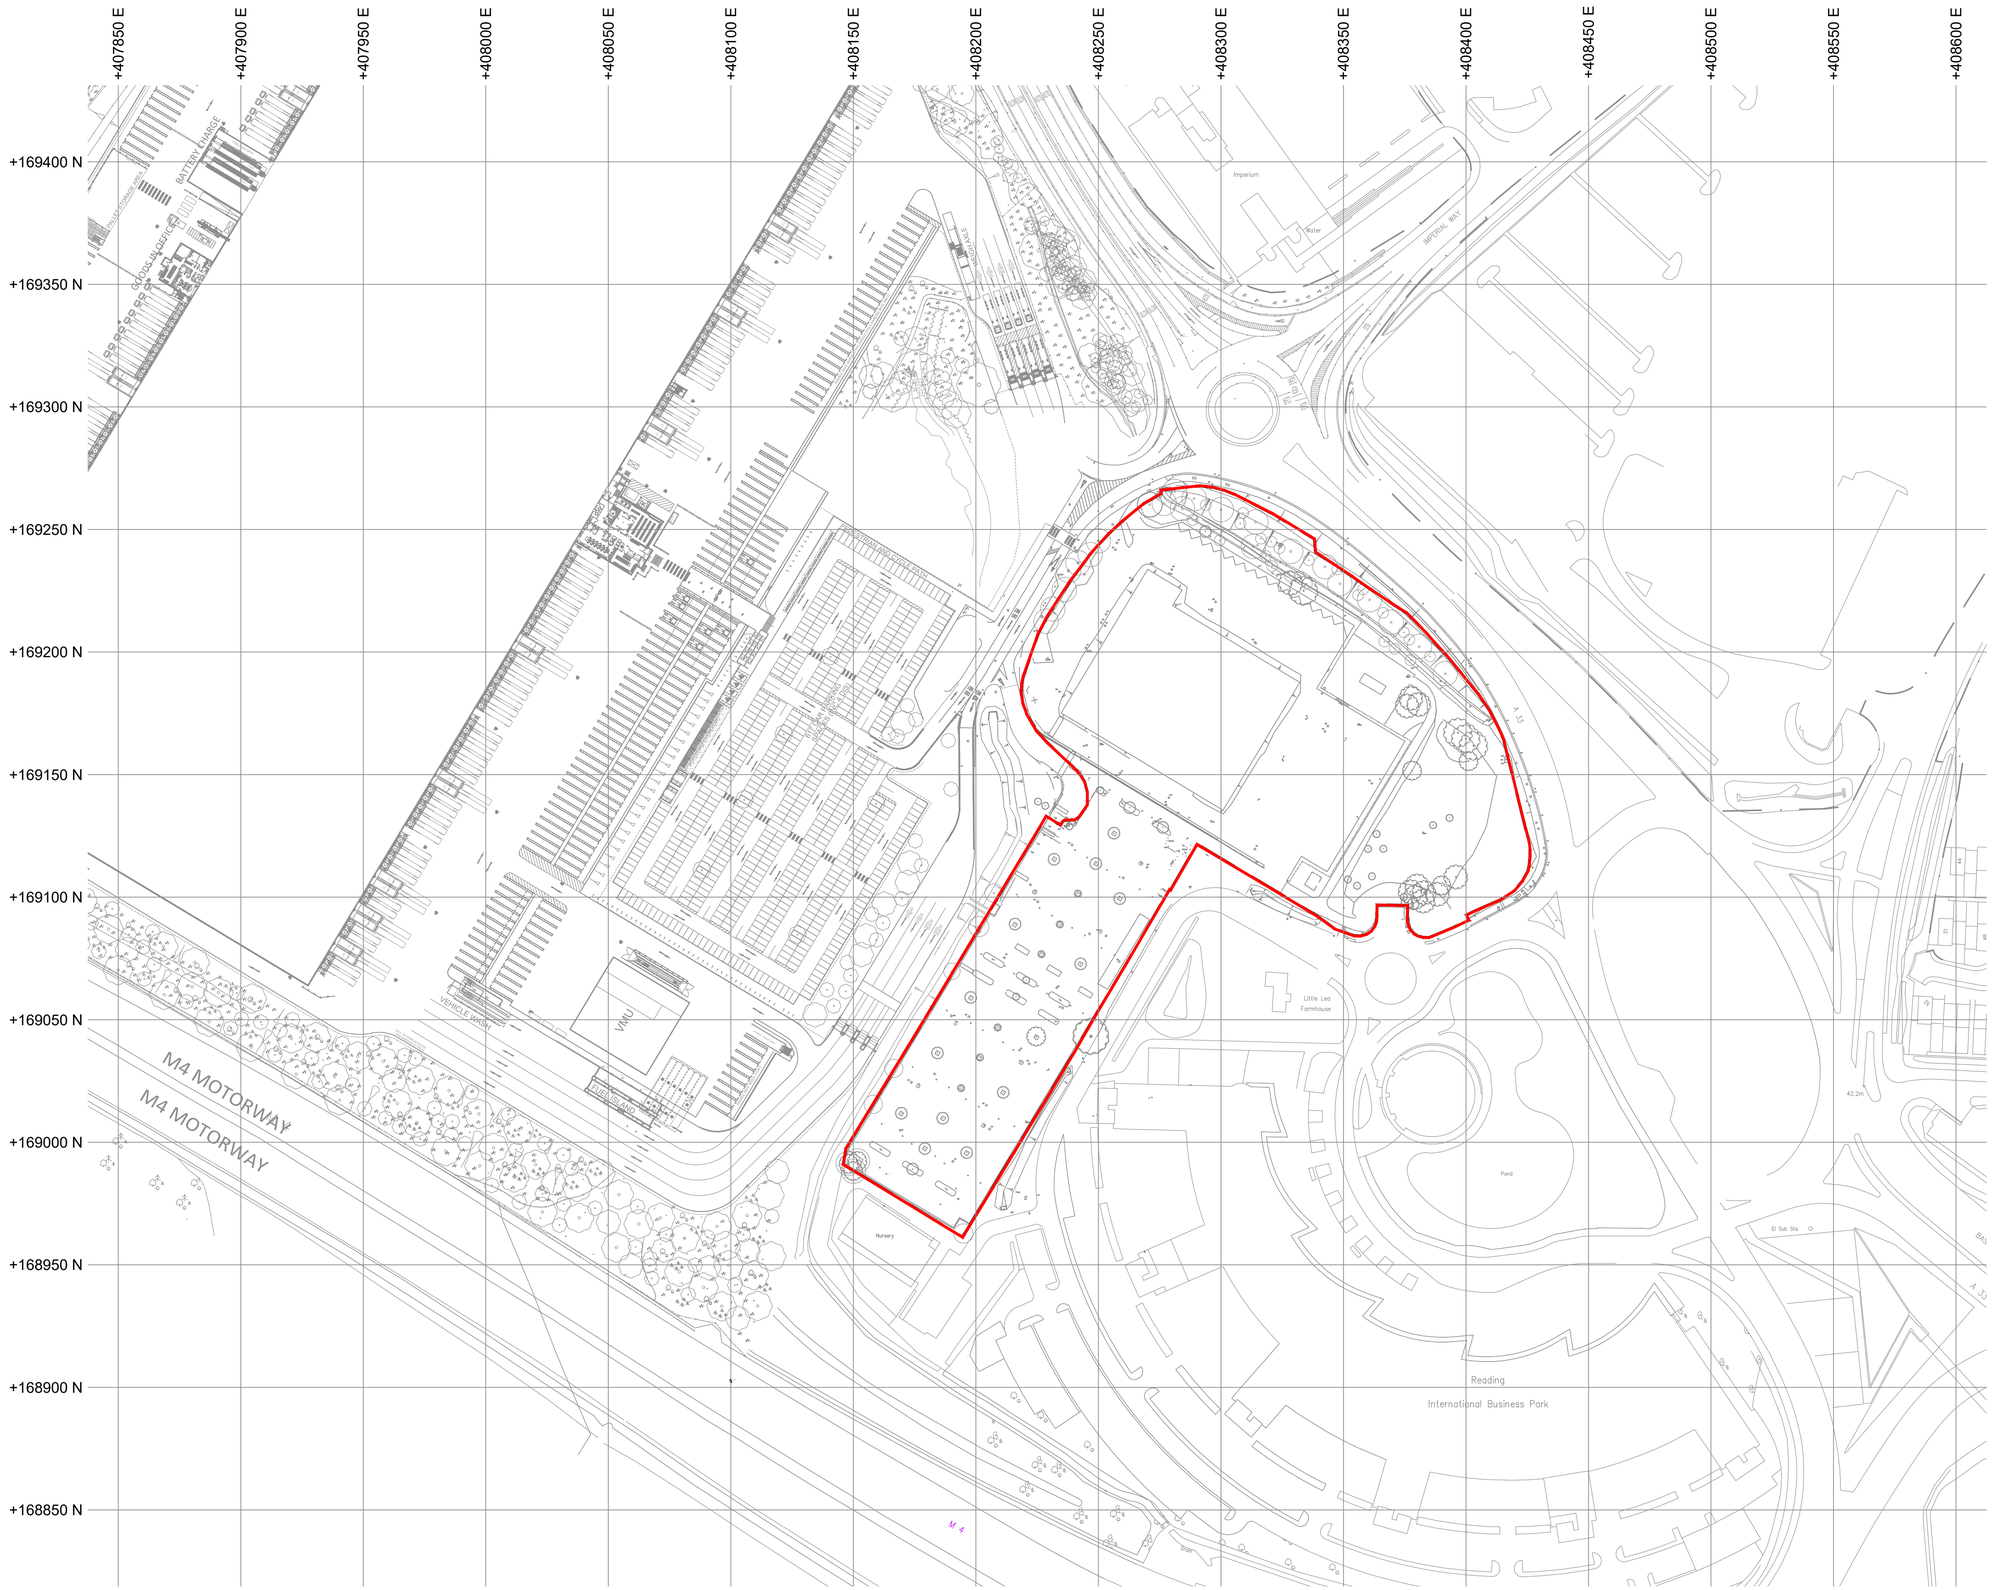


25m

SCALE 1:1250

PLANNING

THIS DRAWING IS TO BE USED FOR THE STATED PURPOSE ONLY AND SHOULD NOT BE USED FOR ANY OTHER

| rev | amendments | by | ckd | date |
|---|---|---|---|---|

Reading International Logistics Park

Location Plan

| LOD 3 | LOI 3 |
|---|---|

GRAFTONGATE Magrock

UMC ARCHITECTS

| | |
|---|---|
| RIBA PoW Stage: | 4 - Technical Design |
| Document Suitability: | S2 |
| Drawn / Checked: | DN / LF |
| Date: | 15.03.2024 |
| Scale: | 1:1250 A1 |
| UMC Project Number: | 23545 |
| Document Reference: | 23545 - UMC - SI01 - SI - DR - A |
| Drawing no: | 0200 |
| Revision: | P02 |