


01 Existing North Terrace Parapet Detail


Scale: 1:10 @ A3

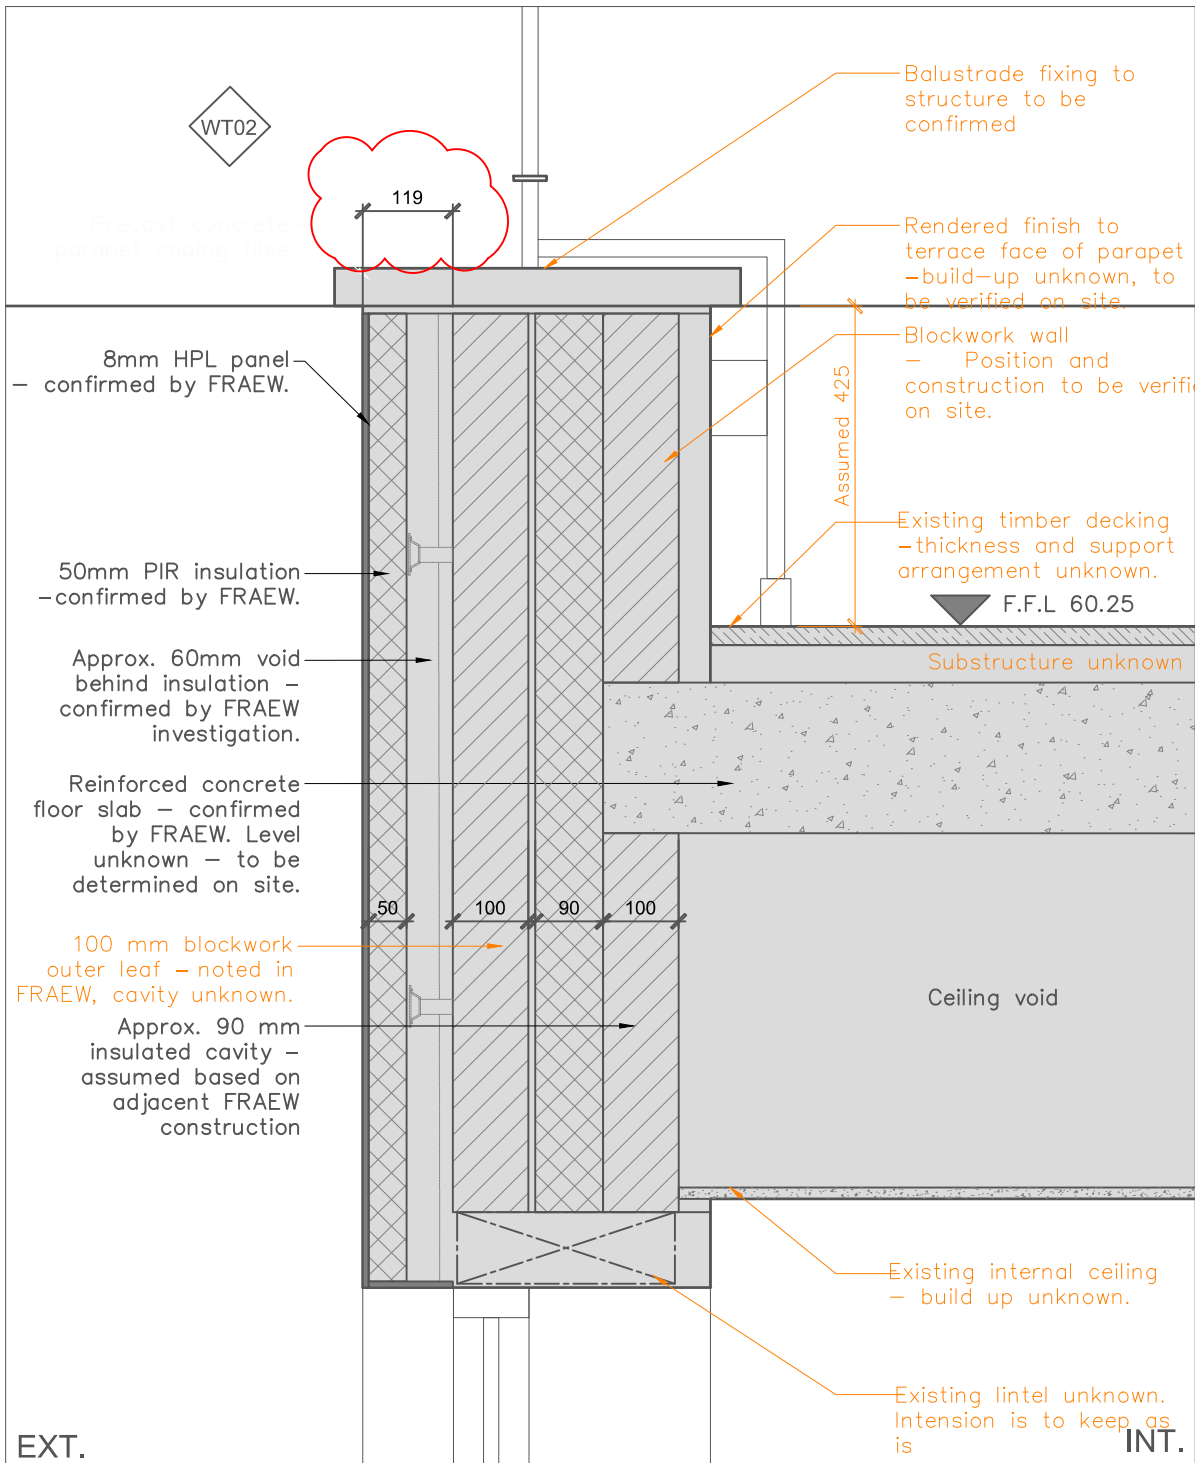

NOTE:
Existing construction shown indicatively based on available FRAEW information and visual evidence. Refer to FRAEW Report pages 35–39 for HPL wall construction and pages 45–47 for terrace construction and associated photographs. All unconfirmed build-ups, dimensions and interfaces are assumed and to be verified on site prior to works.


02 Proposed North Terrace Parapet Detail

Scale: 1:10 @ A3

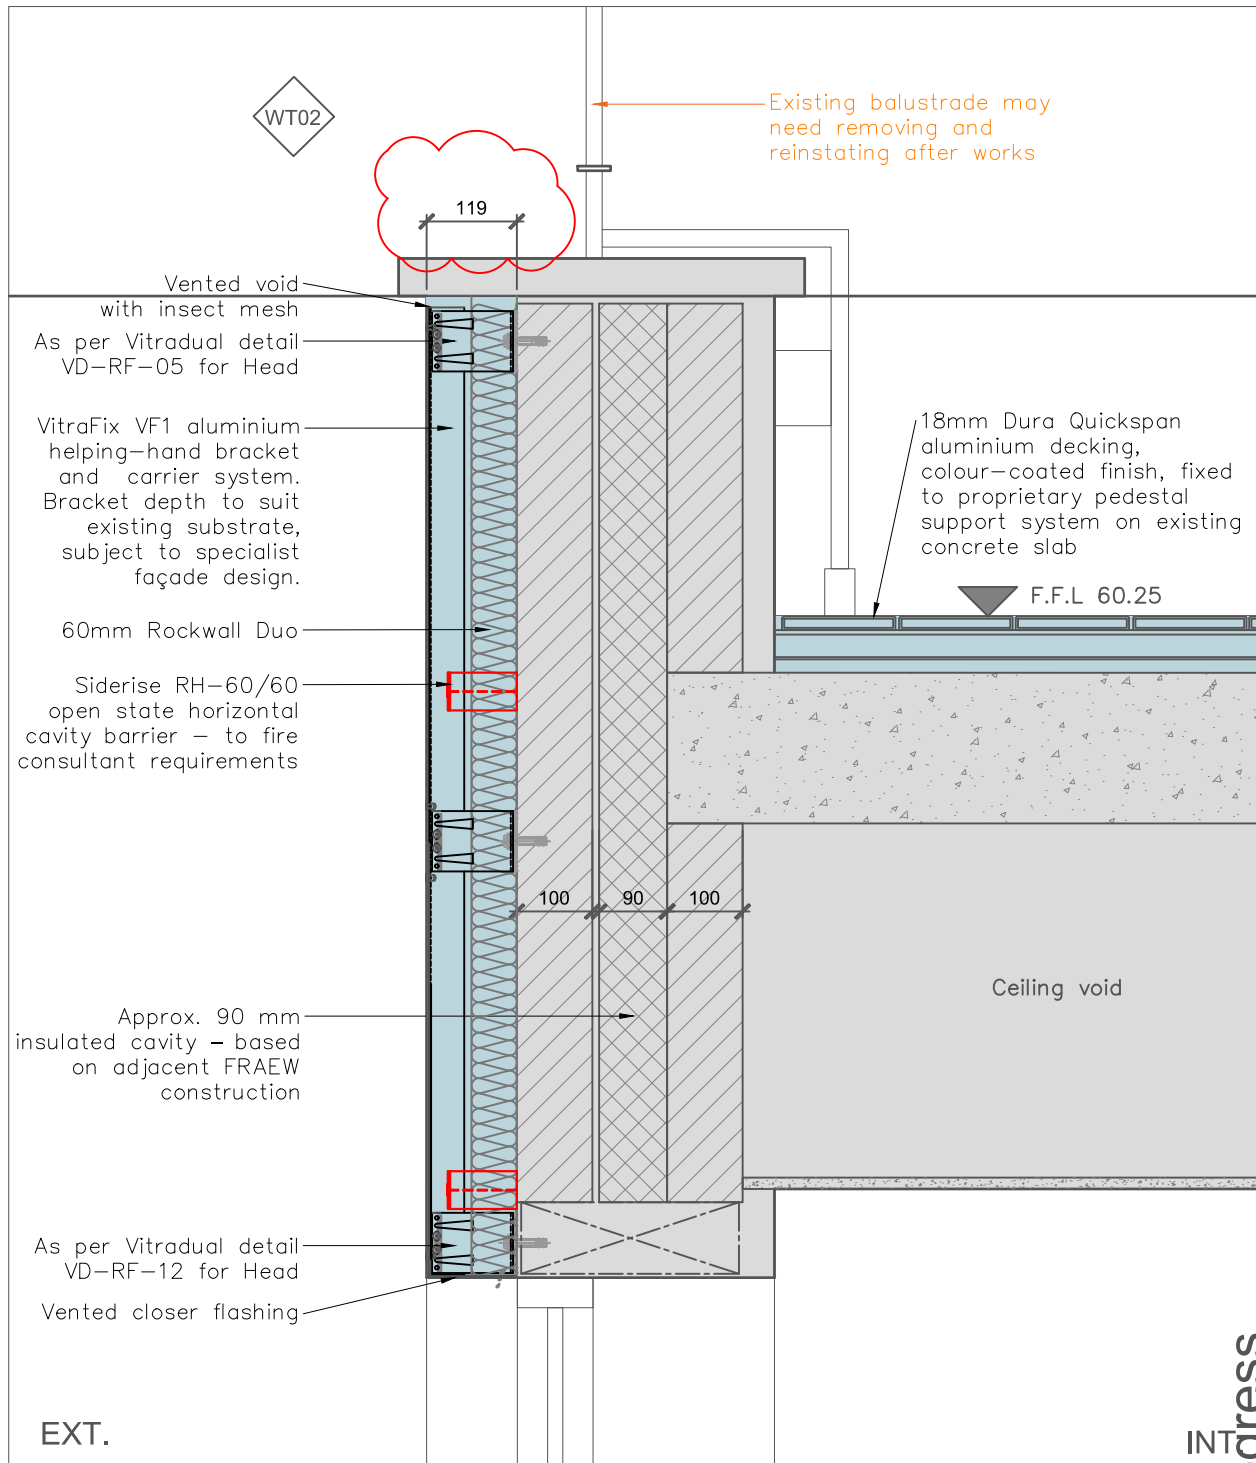

0m 0.3m
1:10 @ A3

Key Section

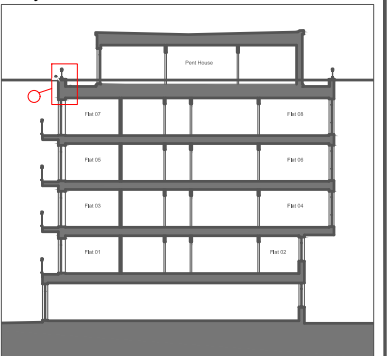

NOTE
Existing construction shown is based on available FRAEW information, site photographs and visual inspection and is indicative only. Dimensions, levels, build-ups and interfaces are to be verified on site prior to commencement of works. Proposed replacement systems are to be installed in accordance with the agreed specification, manufacturer's recommendations and specialist contractor's design. All combustible materials associated with the remediation works are to be removed and replaced as specified. Cavity barriers and fire stopping are to be installed in accordance with the project fire strategy and manufacturer's requirements. Any discrepancies or unforeseen existing conditions are to be reported to the Contract Administrator prior to proceeding.

P02	Dims added	11.09.26
P01	Initial Issue for Comment	04.09.26

Revision	Description	Date
----------	-------------	------

Partner	Drawn	Date Created
MT	LJ	Jul 26

Client
PRIVATE

Project
Indigo Apartment

Title
Detail 01 - Northern Parapet
Existing and Proposed

Reference
26079-OA-XX-XX-D-A-8000

Suitability
Work in progress

Drawing No.	Status	Revision
8000	S0	P02

Classification
FI_60_25: Drawing rendition (DR)

Scale
1:100 @ A3

OXFORD ARCHITECTS

Bagley Croft, Hinkley Hill, Oxford, OX1 5BS
T: 01865 329100
The Workshop, 254 Southmead Road, Bristol, BS10 5EN
T: 01179 581500



Work in progress