
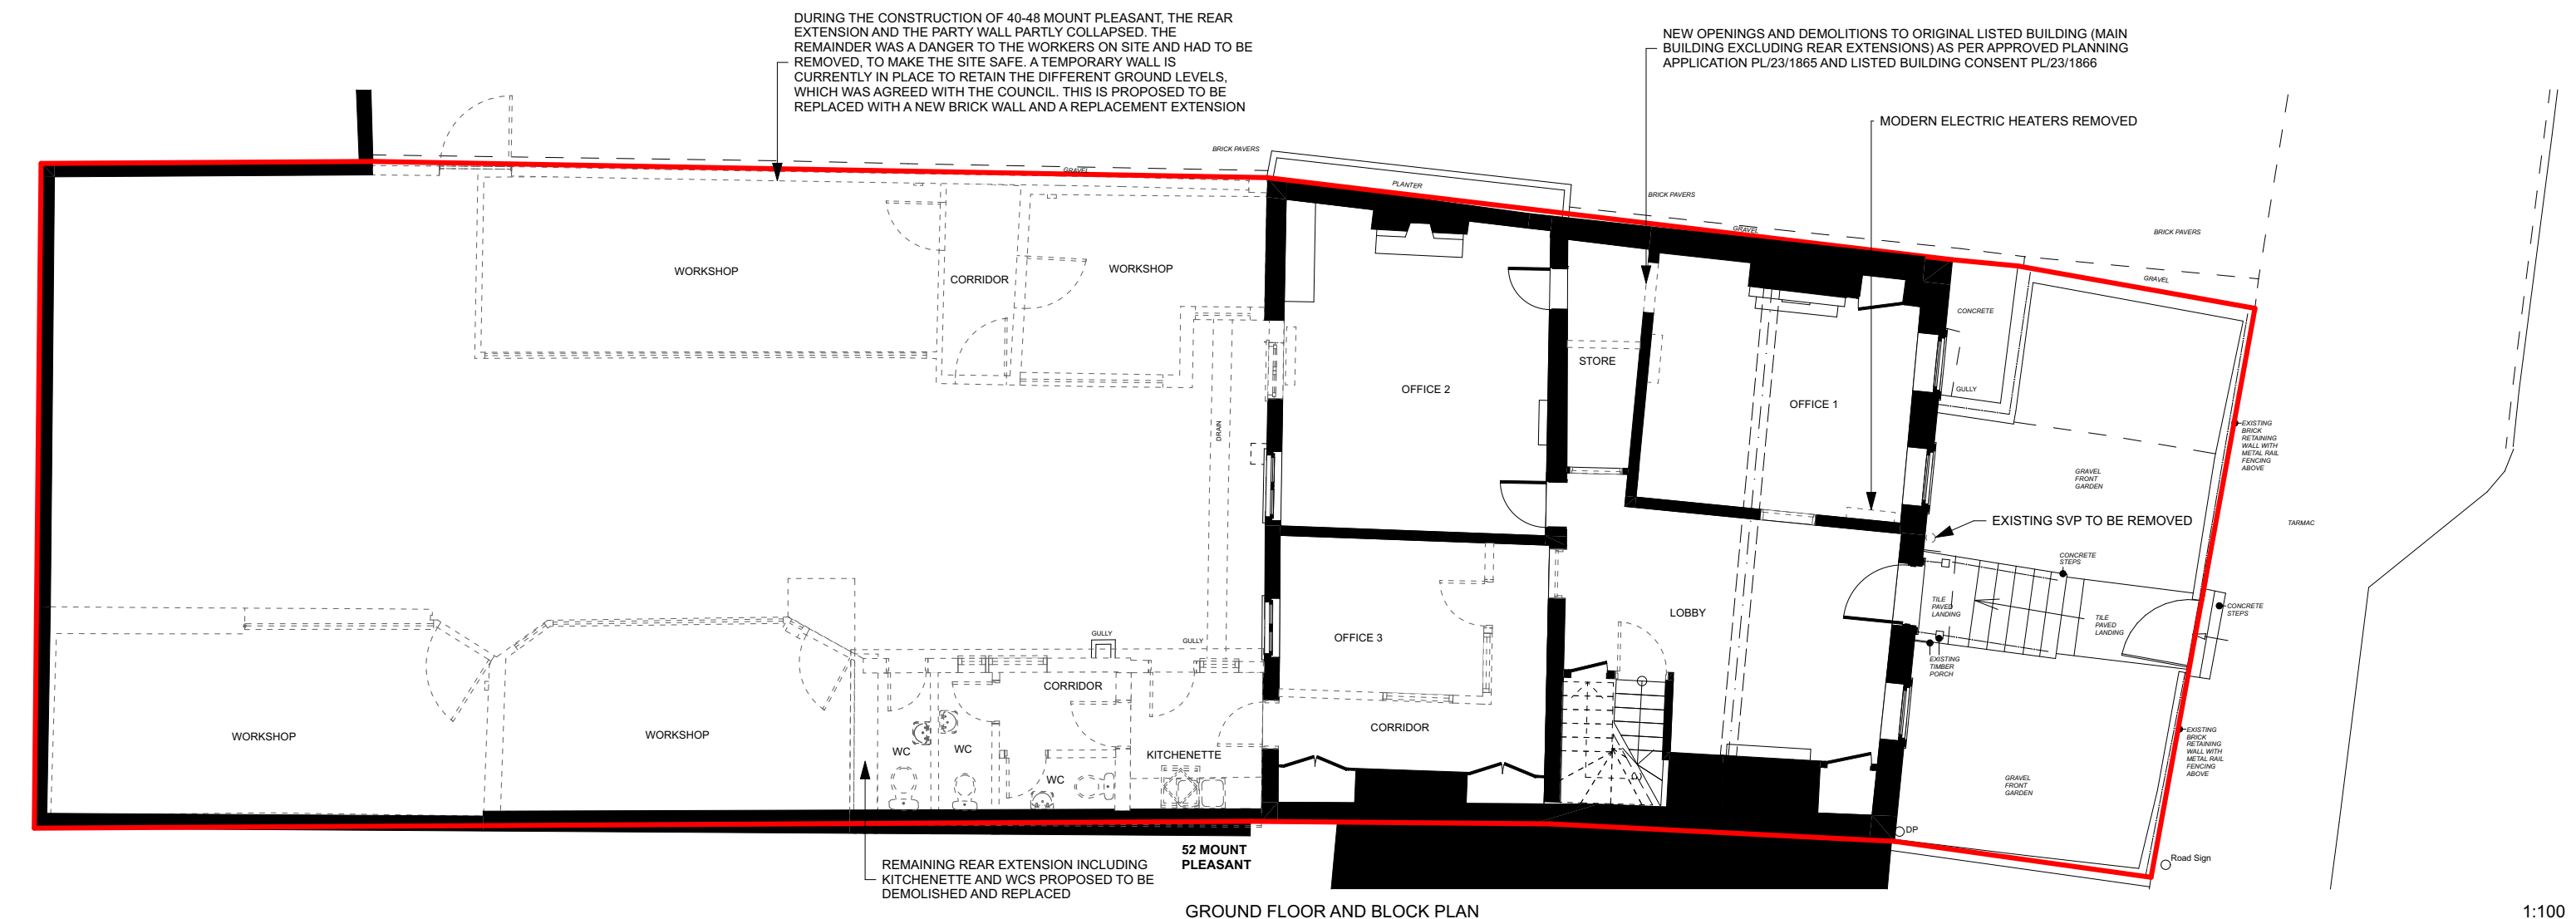
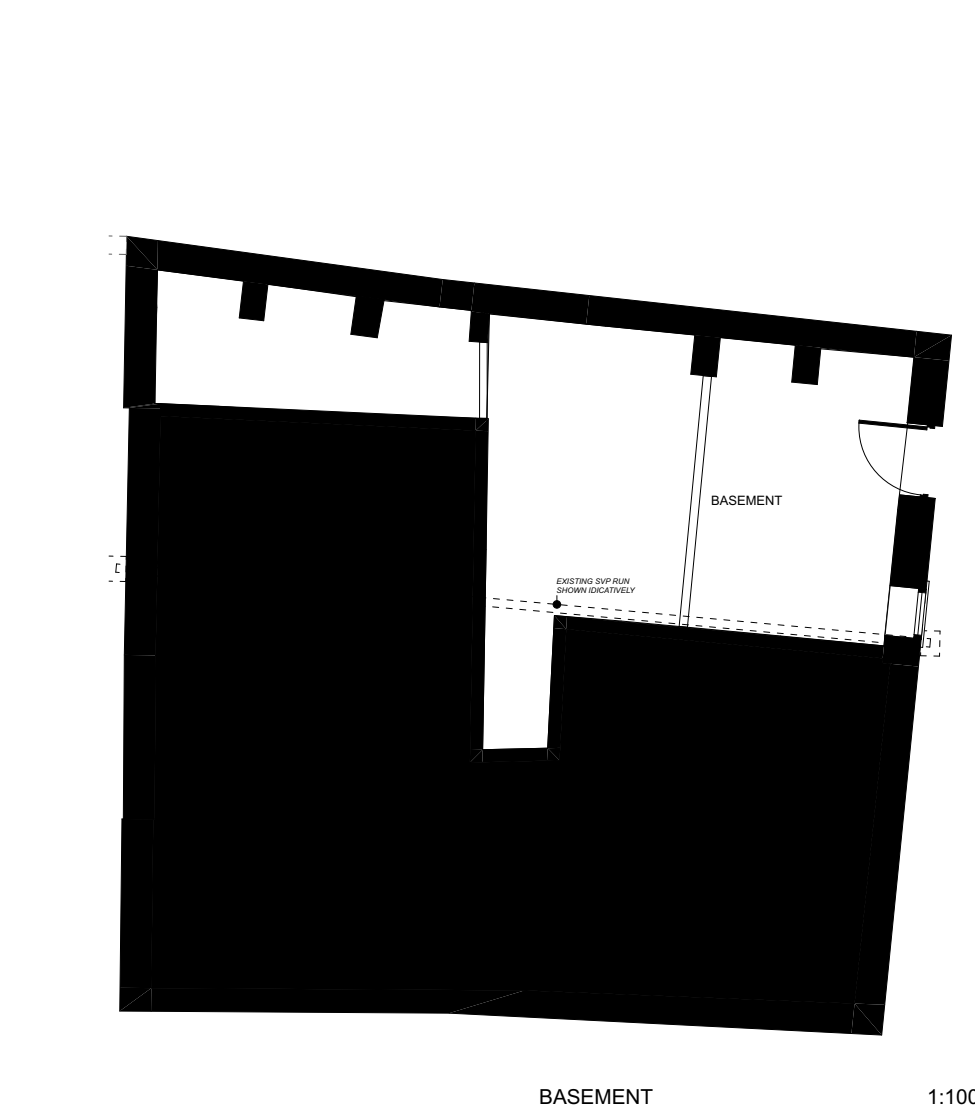


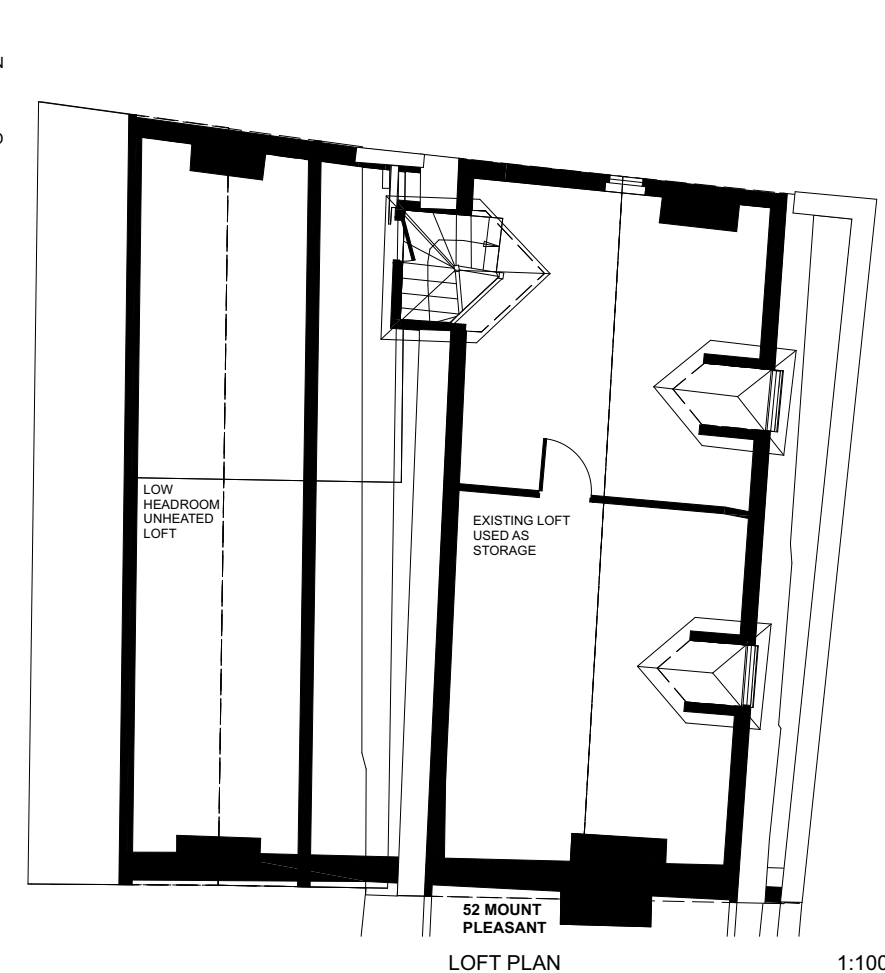

Revision
10/09/2026 PLANNING ISSUE

Project	Drawing	Revision
2787	401	P1