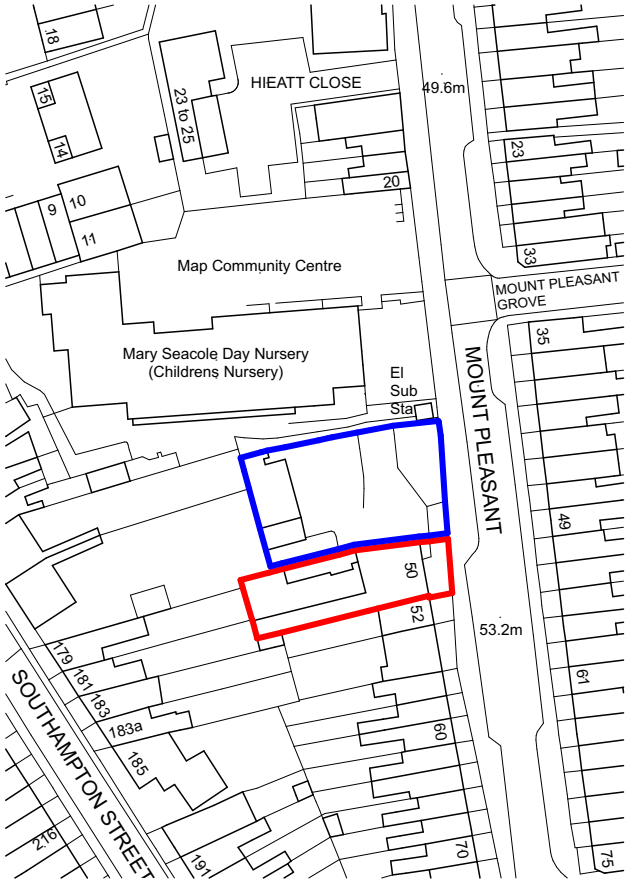

©Crown Copyright and database rights 2025 OS Licence no. 100059809. OS licence expires October 2026

N

0 10 20 50

LOCATION PLAN SCALE 1:1250

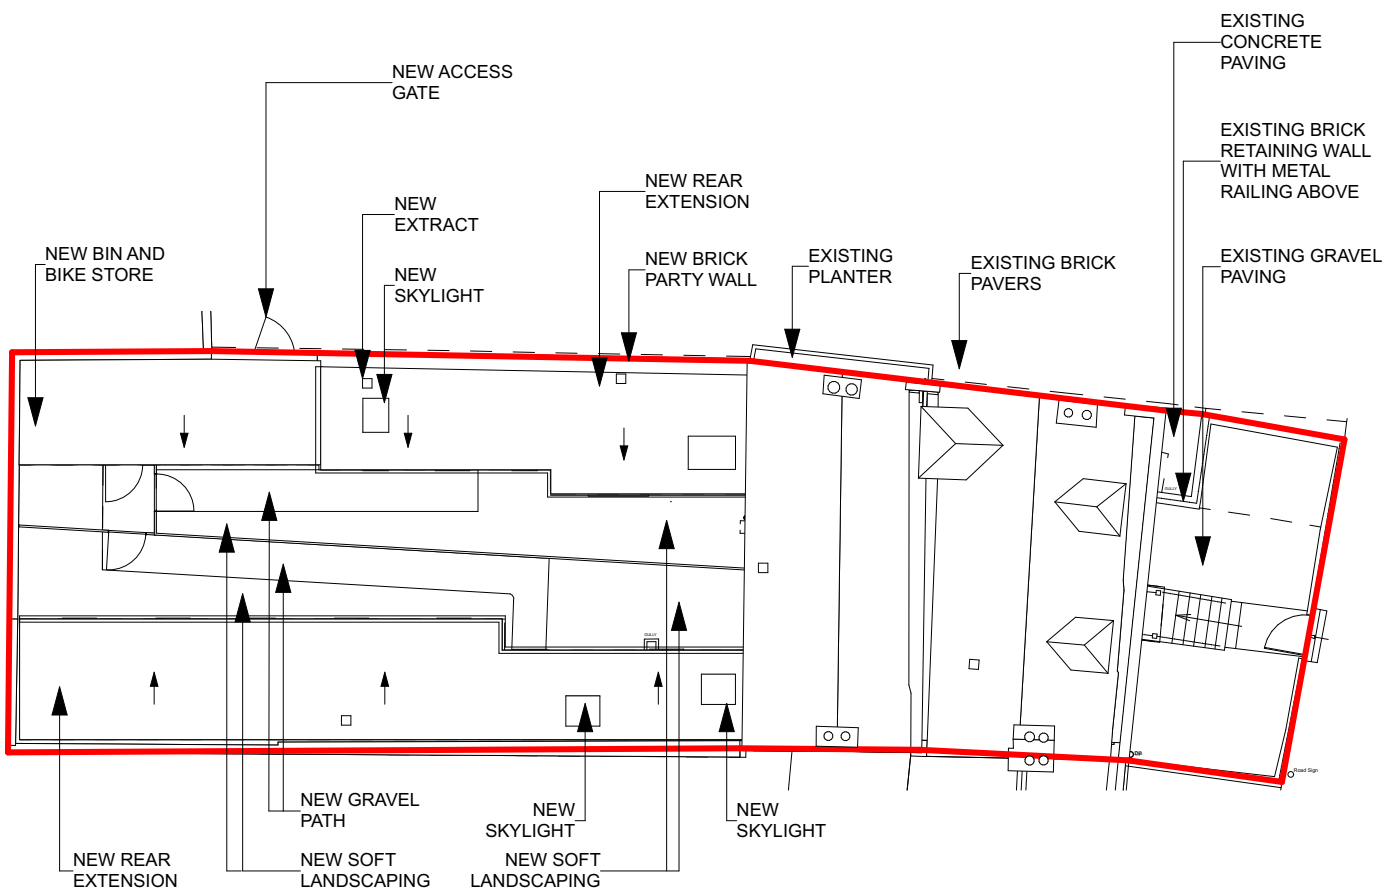

N

0 1 2 5

PROPOSED BLOCK PLAN SCALE 1:200

Client

BLOOMFIELD HOMES LIMITED

NOTES ORIGINAL A4

NOT FOR CONSTRUCTION
THIS DRAWING IS PREPARED FOR PLANNING ONLY. THIS DRAWING IS BASED ON OS INFORMATION AND SURVEY BY MIC SURVEYS LTD. THE PROPOSAL IS SUBJECT TO PLANNING, BUILDING CONTROL, DETAILED DESIGN, CDM, LEGAL INVESTIGATIONS ETC. NO STRUCTURAL SURVEY, OR ADVICE HAS BEEN USED IN THE COMPILATION OF THESE DRAWINGS. AREAS SHOWN ARE APPROXIMATE, AND SUBJECT TO DETAILED DESIGN.

(C) COPYRIGHT HIVES ARCHITECTS LLP

Rev

10/09/2026 PLANNING ISSUE

Drawing Title

LOCATION AND BLOCK PLAN

Job title

50 Mount Pleasant, Reading, RG1 2TD

Project Status

PLANNING

Drawn **GP** Checked **HW**

Scale

1:1250 @A4

HIVES ARCHITECTS
SINCE 1934
Hives Architects LLP
Quadrant House
Broad Street
Reading
RG1 7QE
0118 958 7331
info@hivesarchitects.co.uk

Project **2787** Drawing **400** Revision **P1**