


RG1 8AR



153 CAVERSHAM ROAD,
READING,
RG1 8AR

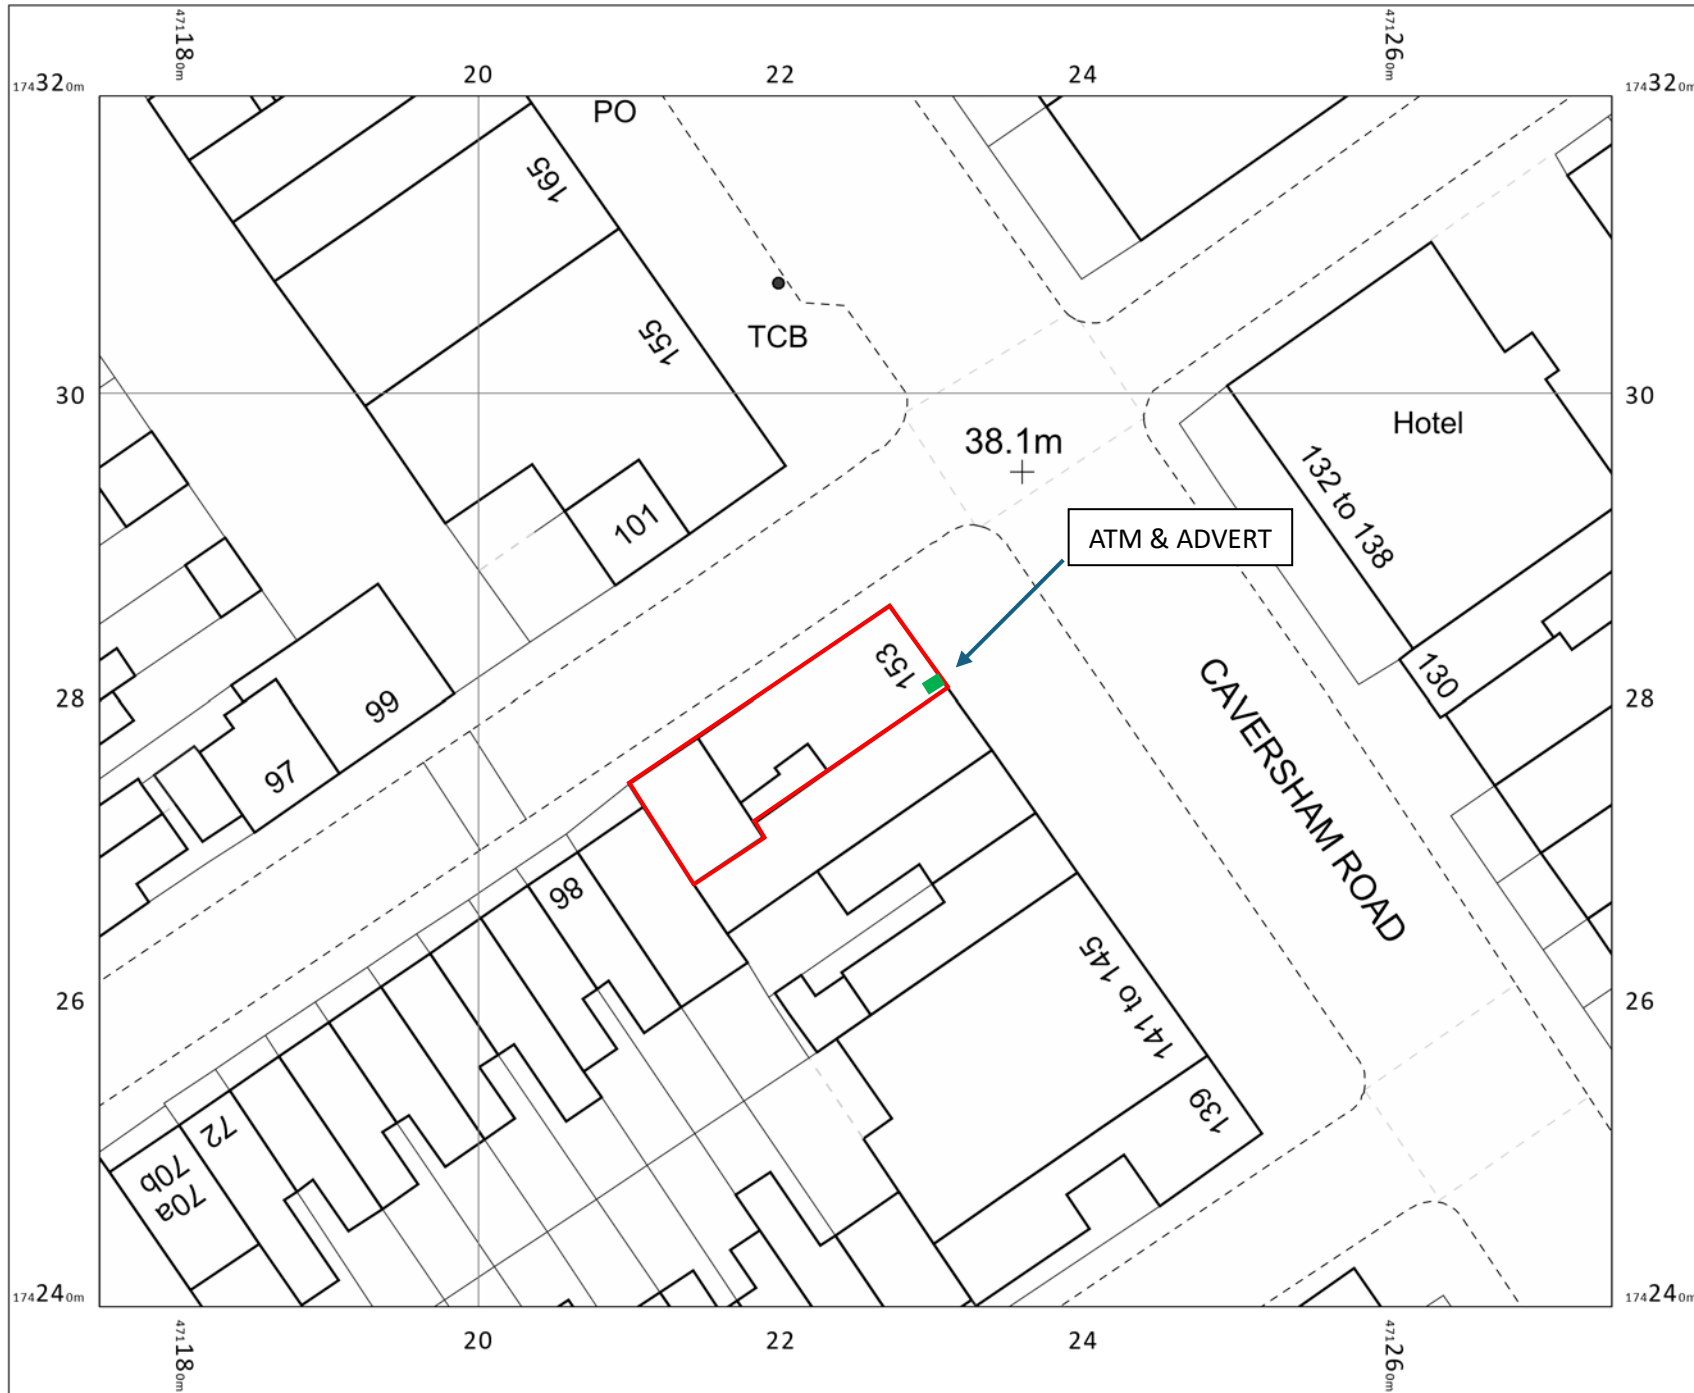

OS MasterMap 1250/2500/10000
scale
Thursday, September 10, 2026, ID:
BW1-01296829
maps.blackwell.co.uk

1:500 scale print at A4, Centre:
471225 E, 174280 N

©Crown Copyright Ordnance
Survey. Licence no. 100041041



BLACKWELL'S
MAPPING SERVICES
PERSONAL & PROFESSIONAL MAPPING
www.blackwellmapping.co.uk

TEL: 0800 151 2612
maps@blackwell.co.uk