
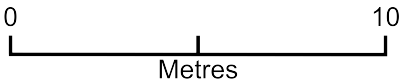


Shutters installation

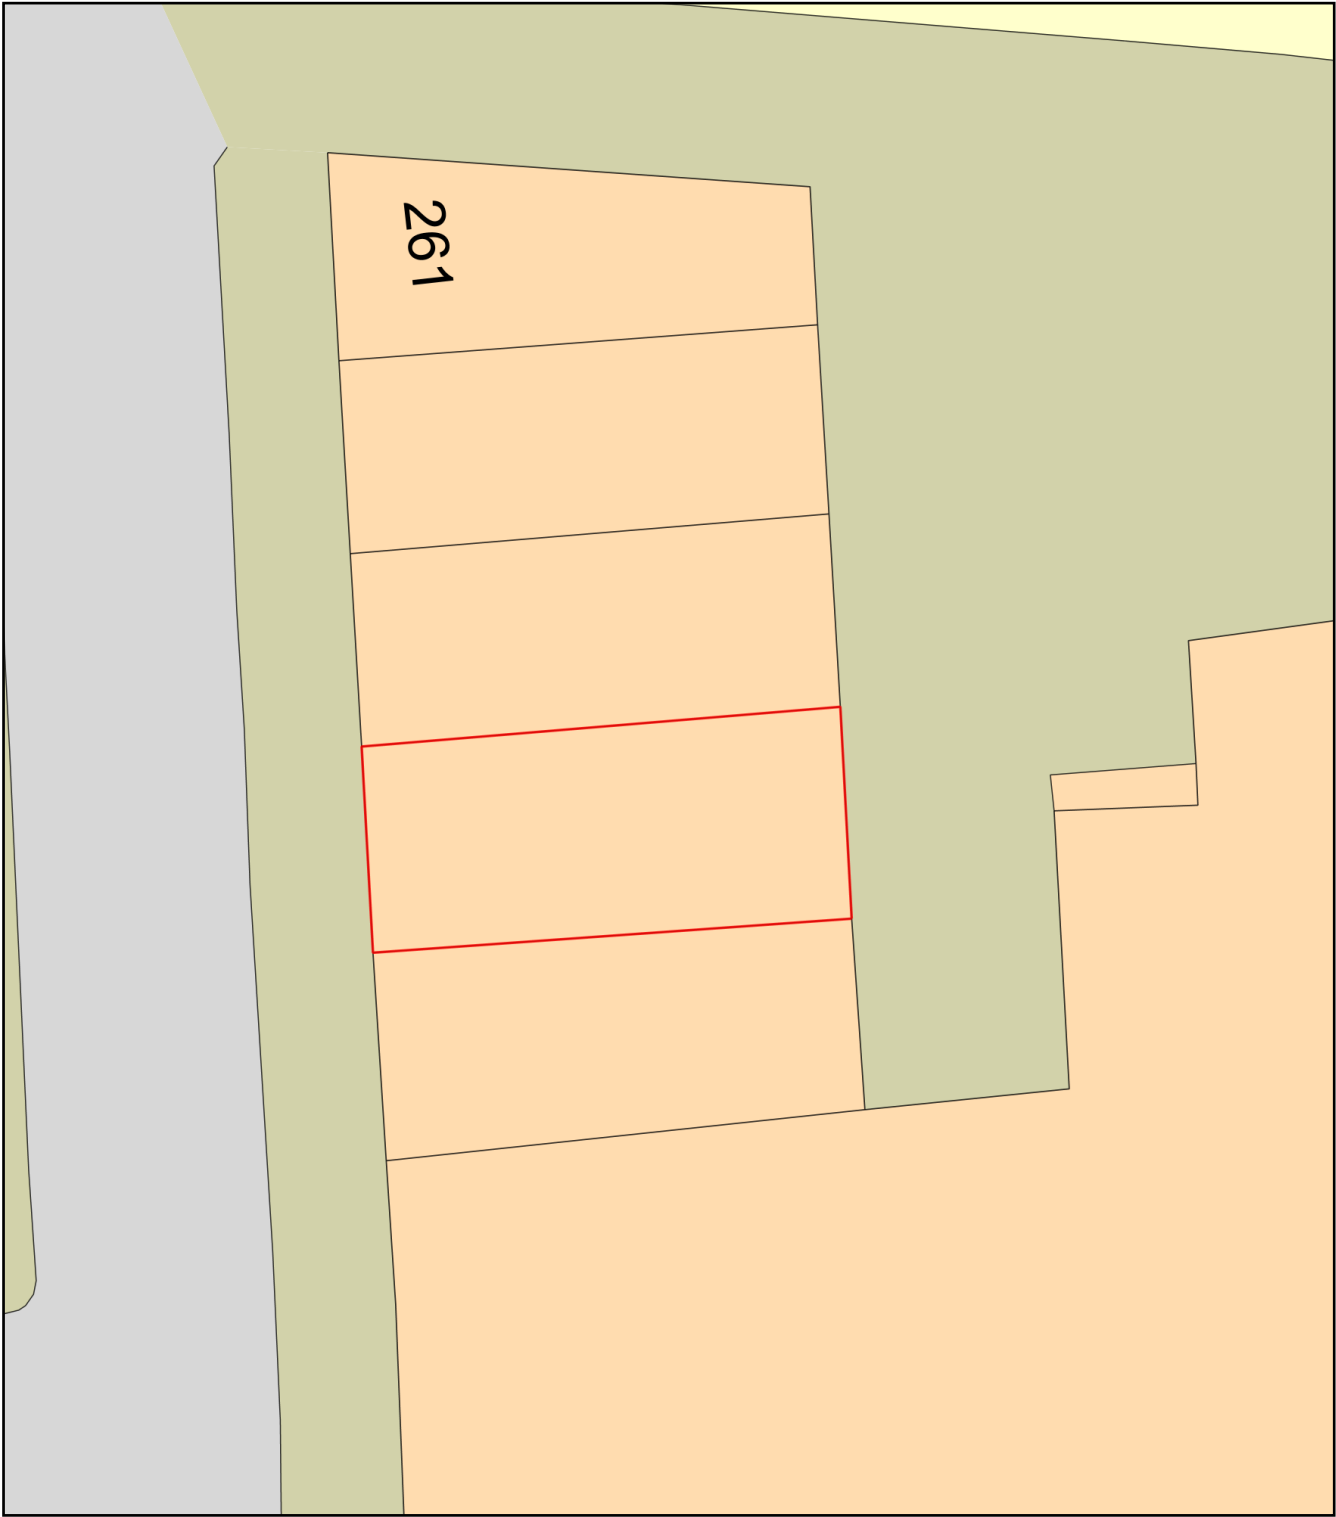

Plan Produced for: Omkar Adhikari

Date Produced: 14 Sep 2026

Plan Reference Number: TQRQM26257220231933

Scale: 1:200 @ A4