



NOTES: THIS DRAWING IS TO BE READ IN CONJUNCTION WITH ABRI CONSTRUCTION MANAGEMENT TEAMS CONSTRUCTION SPECIFICATION.
DO NOT scale from this drawing. If in doubt ASK.
Contractors, Sub Contractors and Suppliers are to check all relevant dimensions and levels of the site and building before commencing any shop drawings or building work. Any discrepancies should be recorded to the Architect.
Where applicable this drawing is to be read in conjunction with the Consultant's drawings.
This drawing is the copyright of ABRI CMT and may not be copied, traced, reproduced or passed onto a third party without the express permission of ABRI CMT in writing

NOTES				
REV	DESCRIPTION	DATE	AUTH	CHKD
01		20/03/25	DW	

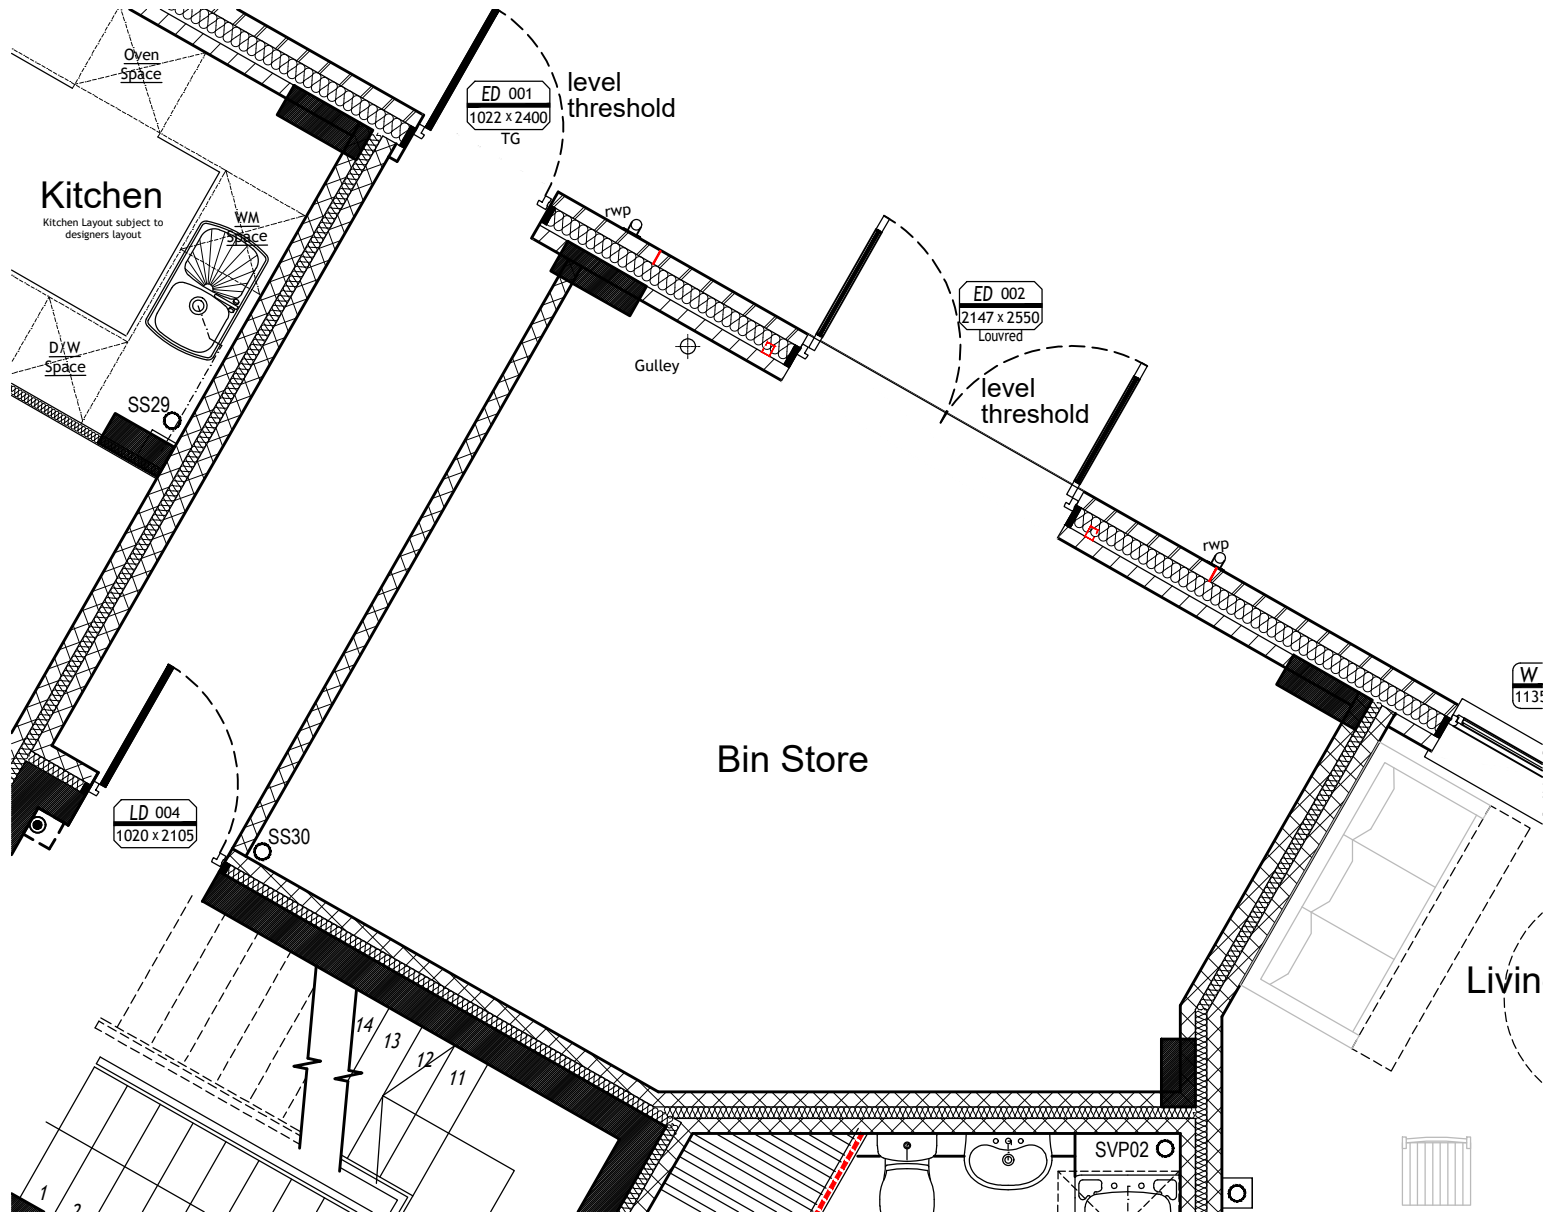

Bin Stores Plan 1

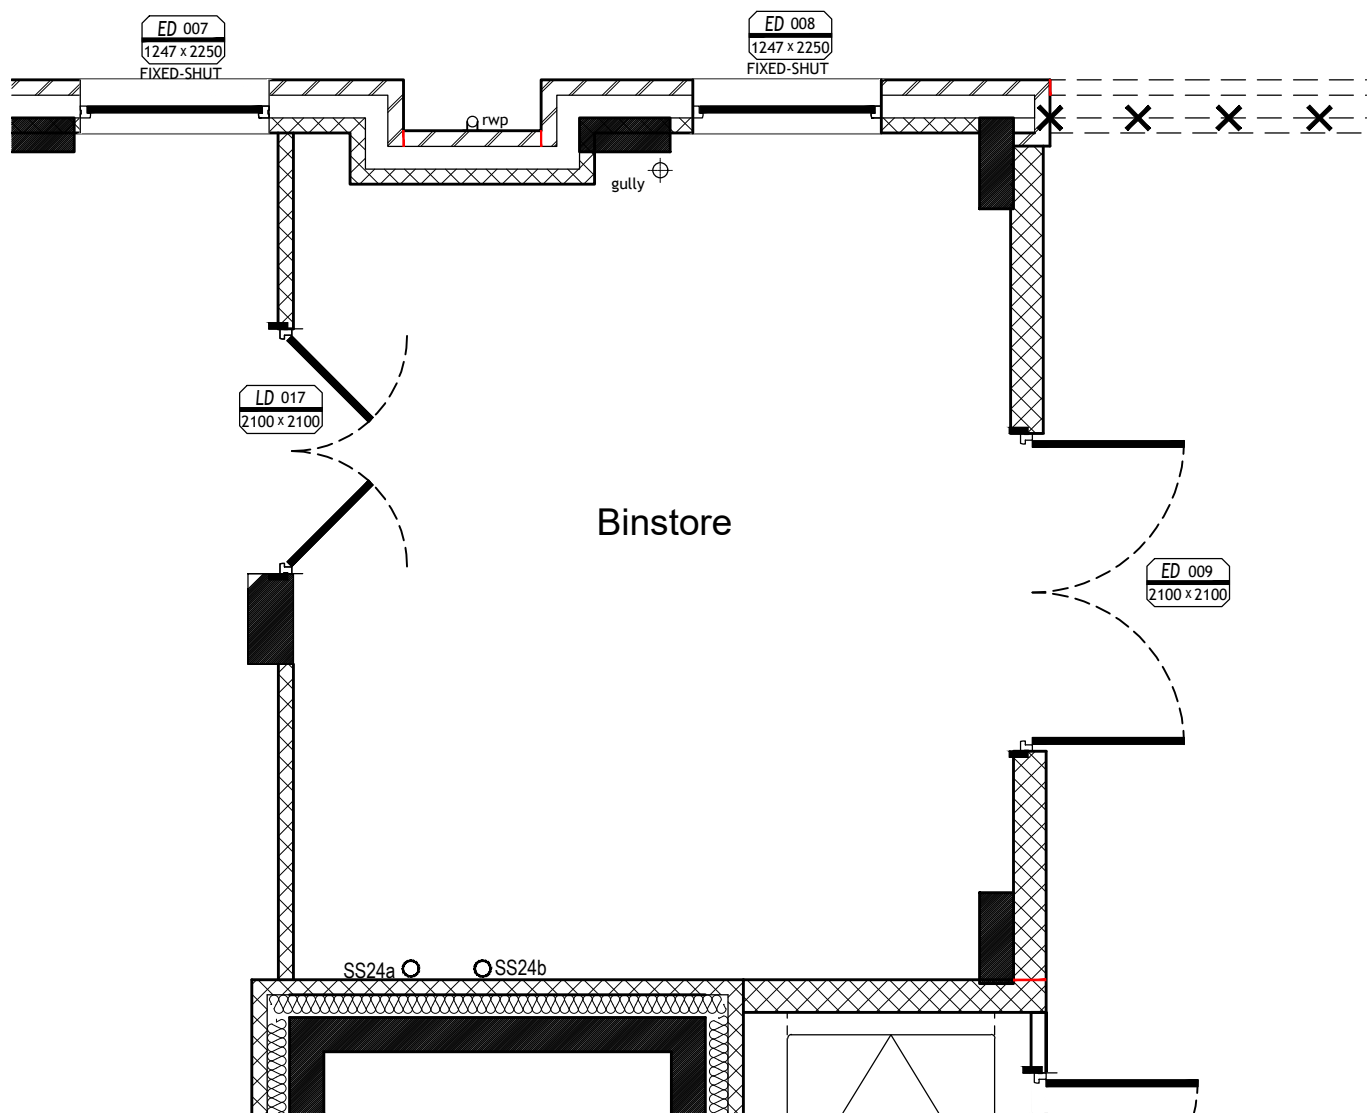


Bin Stores Plan 2

Binstore Construction Details

- Floors: The binstores feature solid concrete floors, eliminating subfloor ventilation and preventing vermin from establishing habitats.
- Walls: Constructed using durable masonry.
- Doors: Access is exclusively through external aluminum doors, designed to resist vermin chewing. These doors are equipped with magnetic locks and a fob entry system to ensure they remain securely closed.
- Roof: The roof is solid concrete, supporting the flats situated above.



Photo of Binstore Door

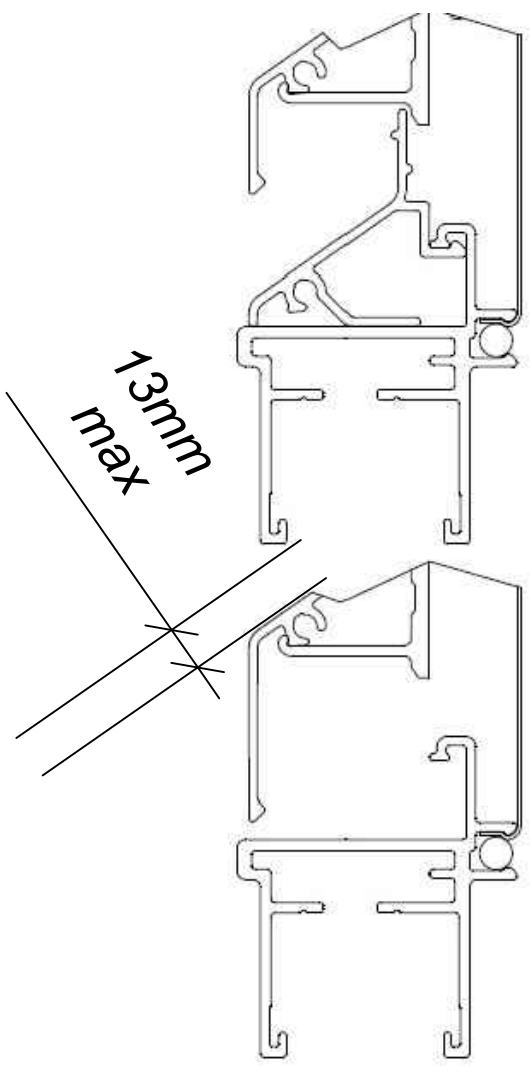

Profile of louvers



PROJECT Caversham Road Reading			
DRAWING Bin Stores Plan			
SCALE 1:50 @ A1	DATE March 25	AUTHOR DW	CHKD
JOB NO.	DRAWING NO. 1000	REV -	
STATUS PLANNING ISSUE			