
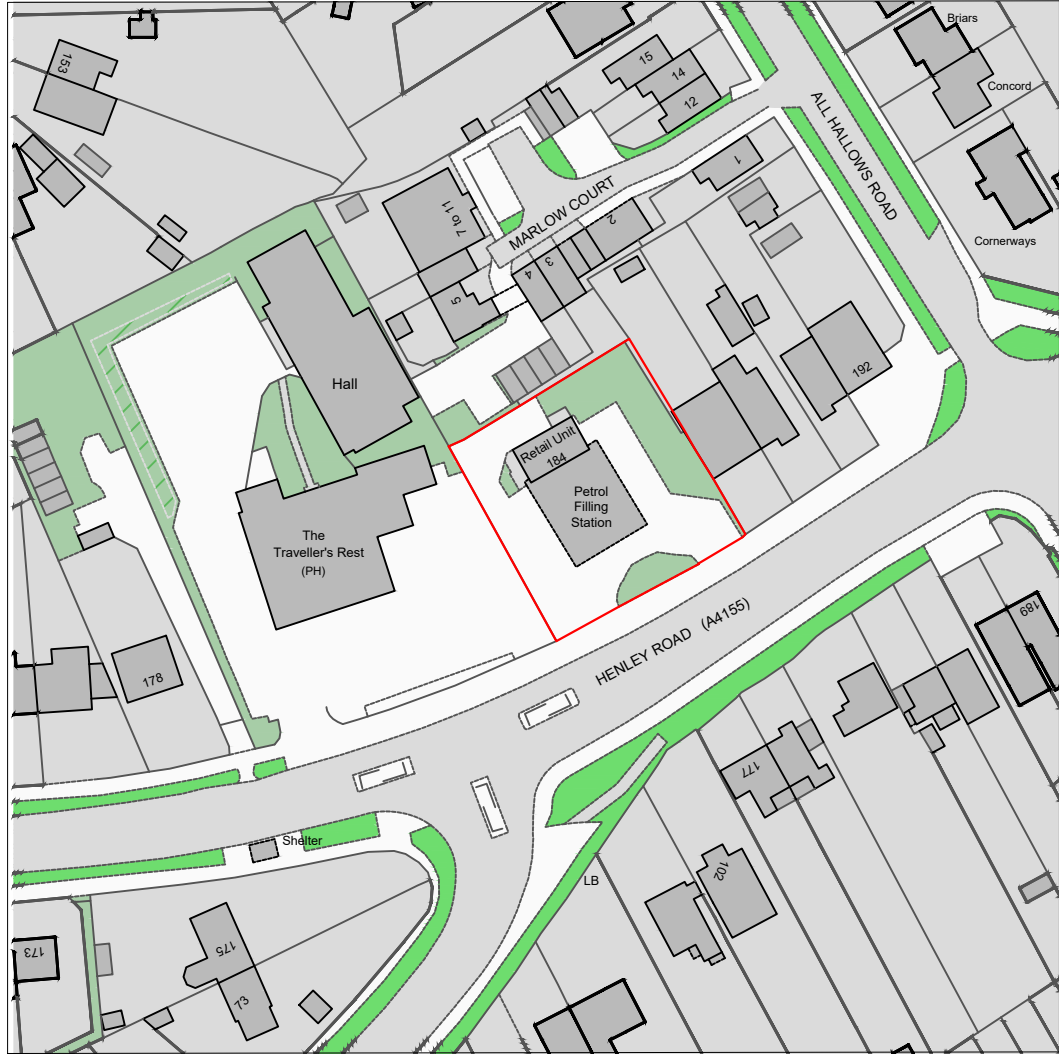


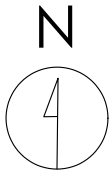

Crown copyright and database rights (2026) OS (100063368)

Title
Site Location Plan

Address
182-184 Henley Road, Reading,
Berkshire, RG4 5DL

Client


Job No. FS204
27299
Issued 03/09/26

Scale
1:1250 @ A3


Key
1. Boundary of Petrol Filling
Station

All information is to be checked on
site for accuracy and fit. Only
drawings with WD status with the
most recent revision are to be used
for construction.

0 20m 40m 100m

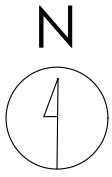

Crown copyright and database rights (2026) OS (100063368)

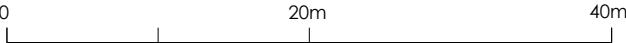

Title
Existing Site Plan

Address
182-184 Henley Road, Reading,
Berkshire, RG4 5DL

Client


Job No.
FS204
27299

Issued
03/09/26


Scale
1:500 @ A3

- Key**
- 1. Boundary of Petrol Filling Station
 - 2. Elevation Line

All information is to be checked on site for accuracy and fit. Only drawings with WD status with the most recent revision are to be used for construction.

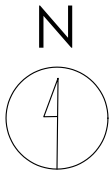

Crown copyright and database rights (2026) OS (100063368)

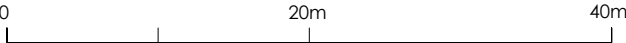

Title
Proposed Site Plan

Address
182-184 Henley Road, Reading,
Berkshire, RG4 5DL

Client



Job No.
FS204
27299

Issued
03/09/26


Scale
1:500 @ A3

- Key**
- 1. Boundary of Petrol Filling Station
 - 2. Proposed Digital Display
 - 3. Elevation Line

All information is to be checked on site for accuracy and fit. Only drawings with WD status with the most recent revision are to be used for construction.

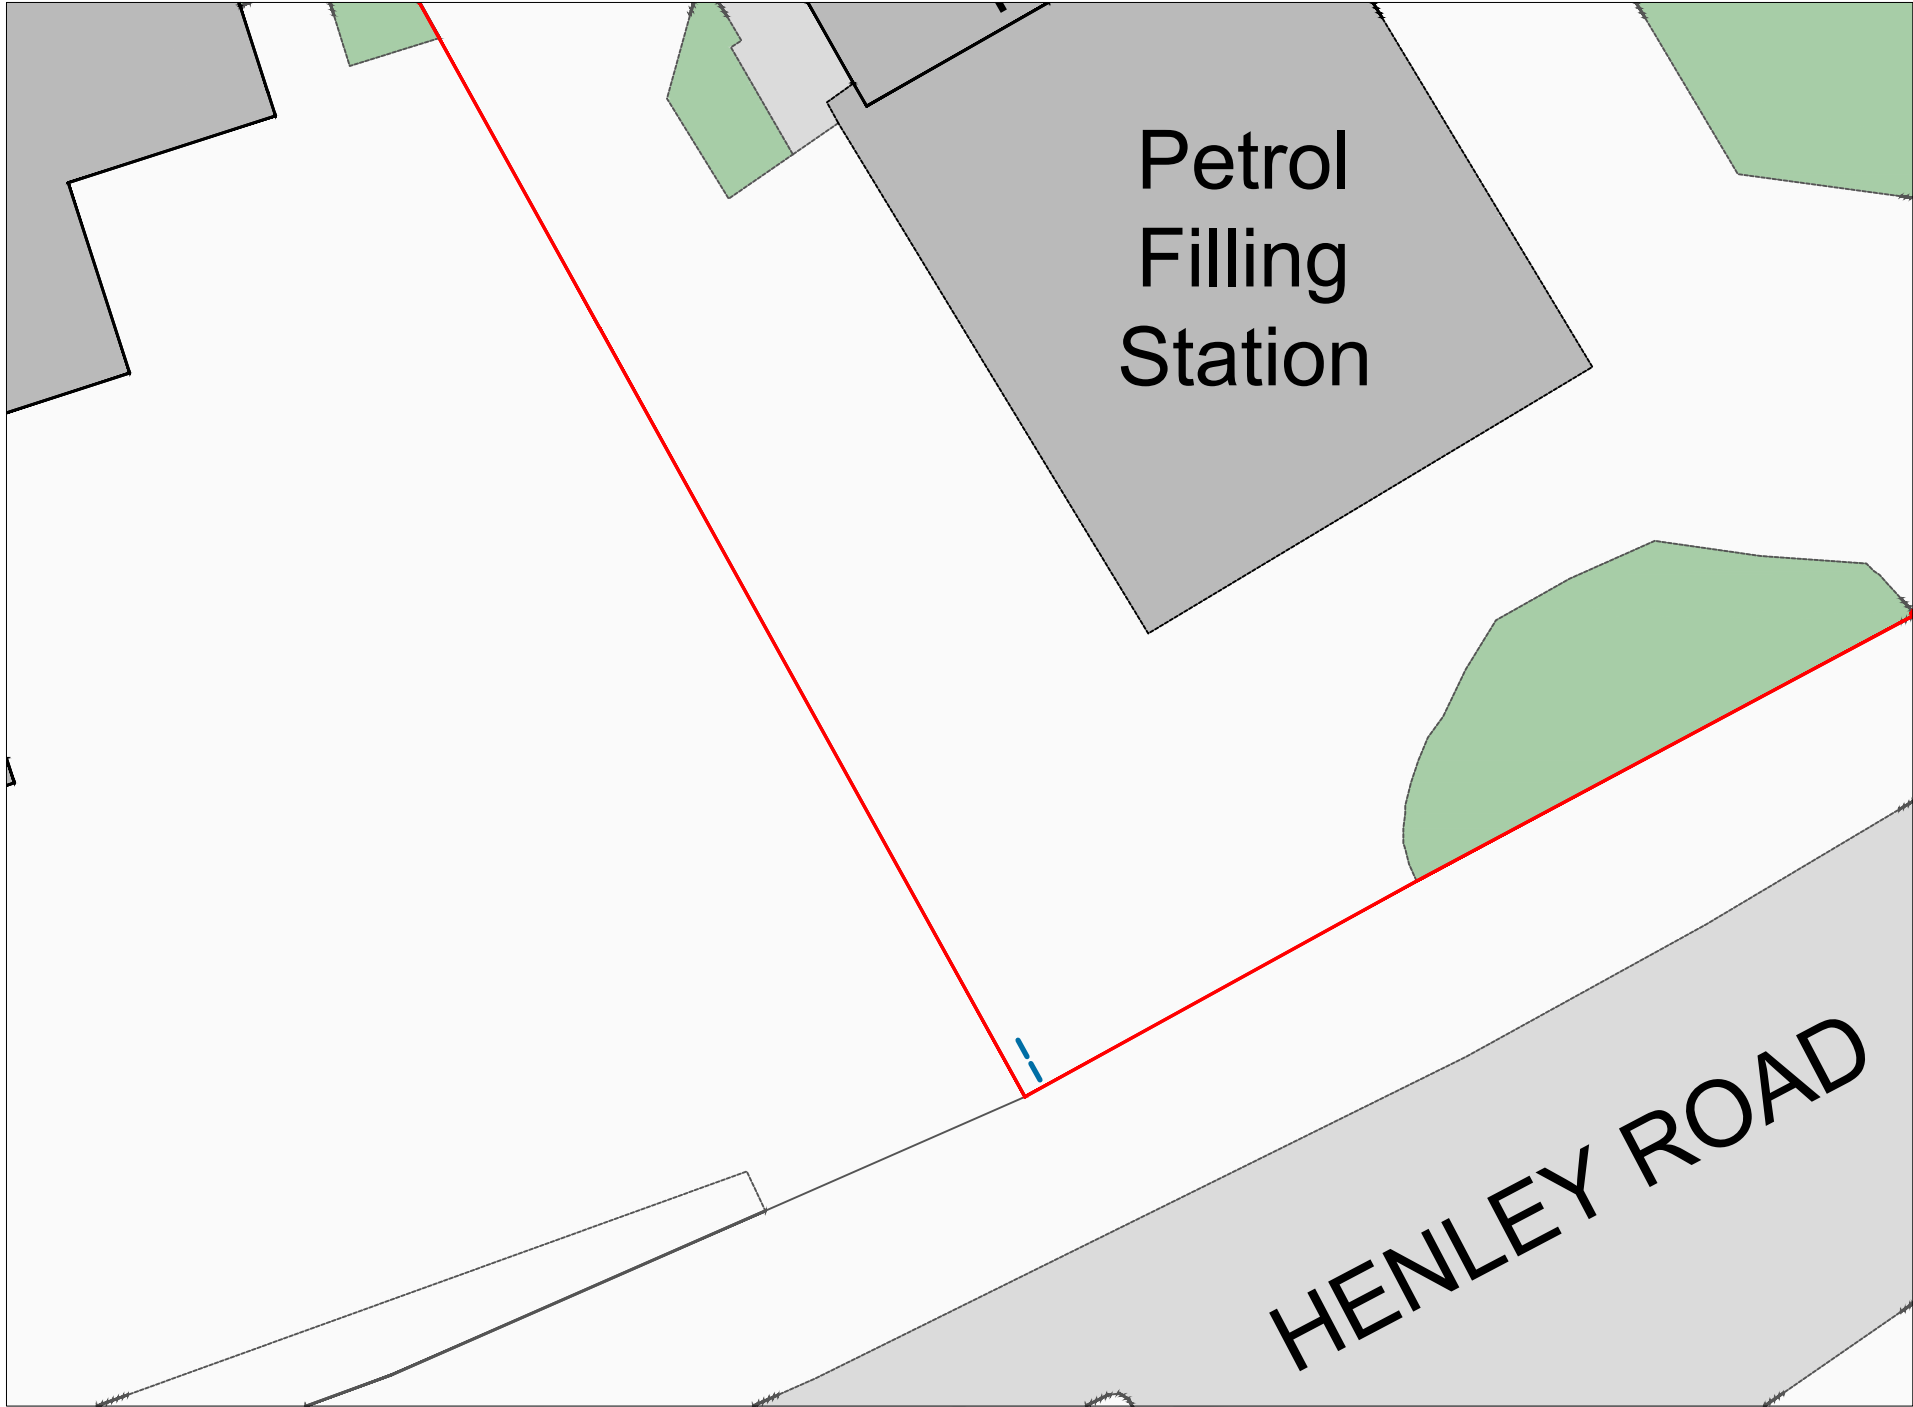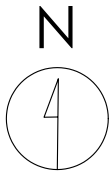

Crown copyright and database rights (2026) OS (100063368)

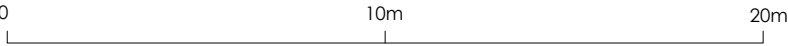

Title
Proposed Site Plan Panel 1

Address
182-184 Henley Road, Reading,
Berkshire, RG4 5DL


Client

Job No.	Issued
FS204	03/09/26
27299	


Scale
1:200 @ A3

- Key**
- 1. Boundary of Petrol Filling Station
 - 2. Proposed Digital Display

All information is to be checked on site for accuracy and fit. Only drawings with WD status with the most recent revision are to be used for construction.

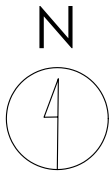

Crown copyright and database rights (2026) OS (100063368)

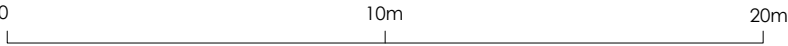

Title
Proposed Site Plan Panel 2

Address
182-184 Henley Road, Reading,
Berkshire, RG4 5DL

Client



Job No.
FS204
27299

Issued
03/09/26

Scale
1:200 @ A3

- Key**
- 1. Boundary of Petrol Filling Station
 - 2. Proposed Digital Display

All information is to be checked on site for accuracy and fit. Only drawings with WD status with the most recent revision are to be used for construction.

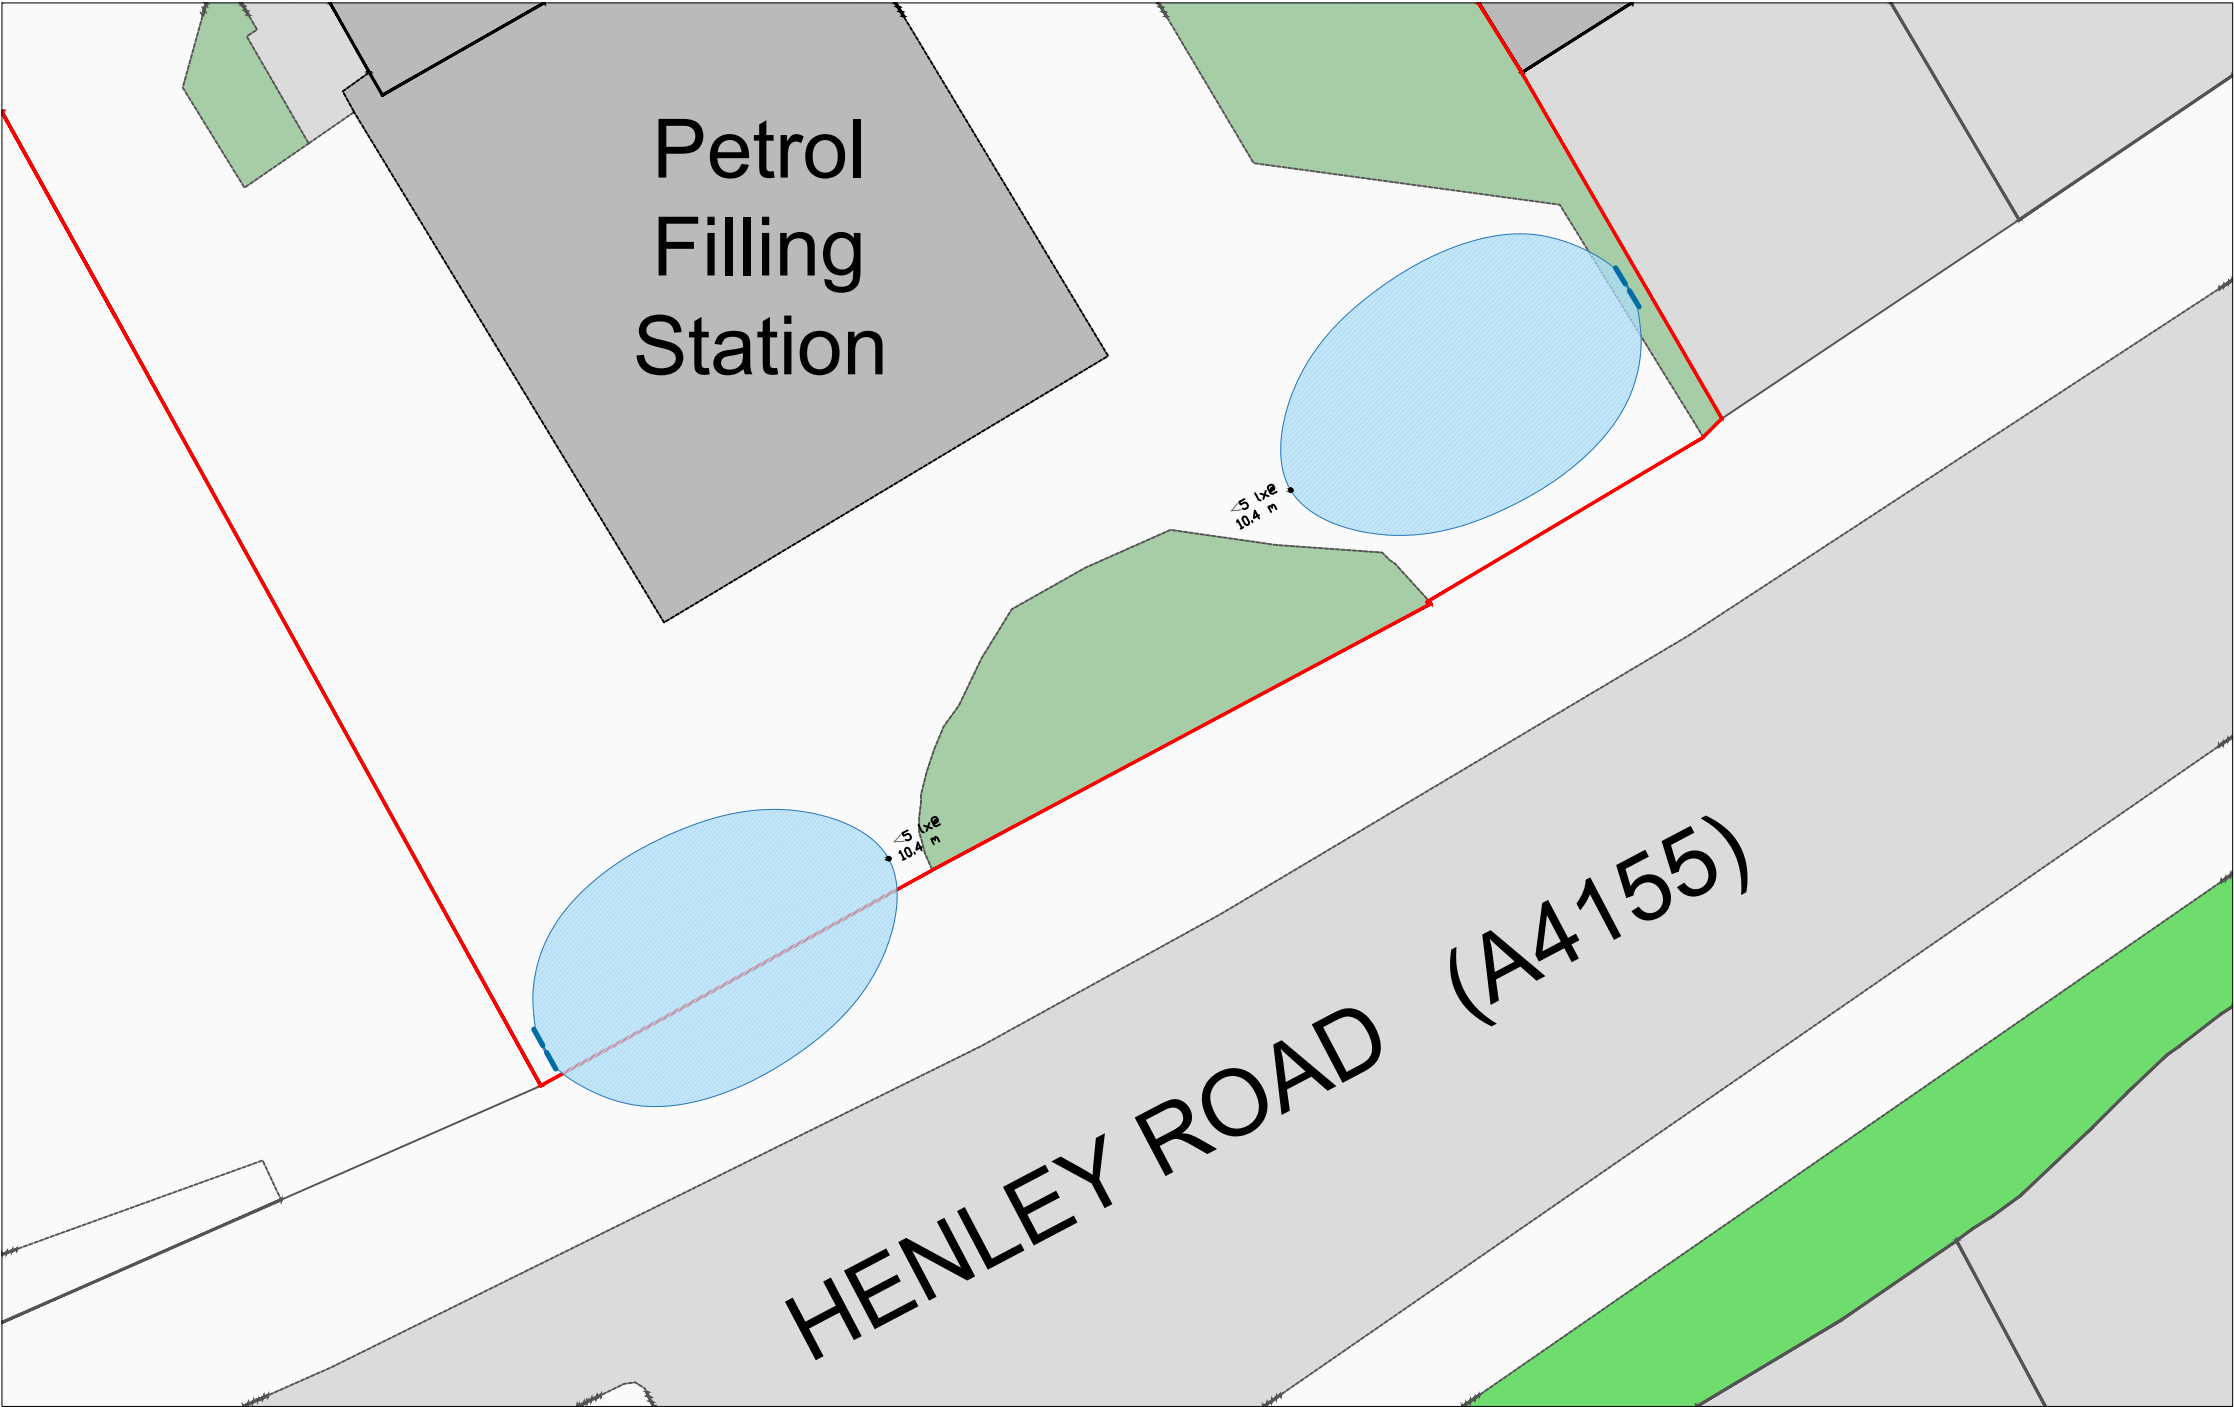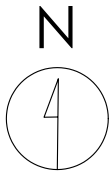

Light Intrusion / Nuisance
Table 10.3 (ILP GN01): Maximum values of vertical illuminance on premises

Light technical parameter	Application conditions	Environmental zone				
		E0	E1	E2	E3	E4
Illuminance in the vertical plane (Ev)	Pre-curfew	0	2 lx	5 lx	10 lx	25 lx

Curfew times are not defined within the guidance and are for Local Authorities to agree on a case by case basis if required in the interests of amenity. For media owners it is generally considered to be between 00.00hrs and 05.00hrs.

Title
Light Diagram - 5% Brightness
($<300\text{cd/m}^2$)

Address
182-184 Henley Road, Reading,
Berkshire, RG4 5DL

Client


Job No.
FS204
27299


Issued
03/09/26

Scale
1:200 @ A3


Key
1. 5 lx

All information is to be checked on site for accuracy and fit. Only drawings with WD status with the most recent revision are to be used for construction.

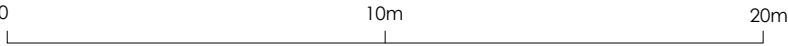

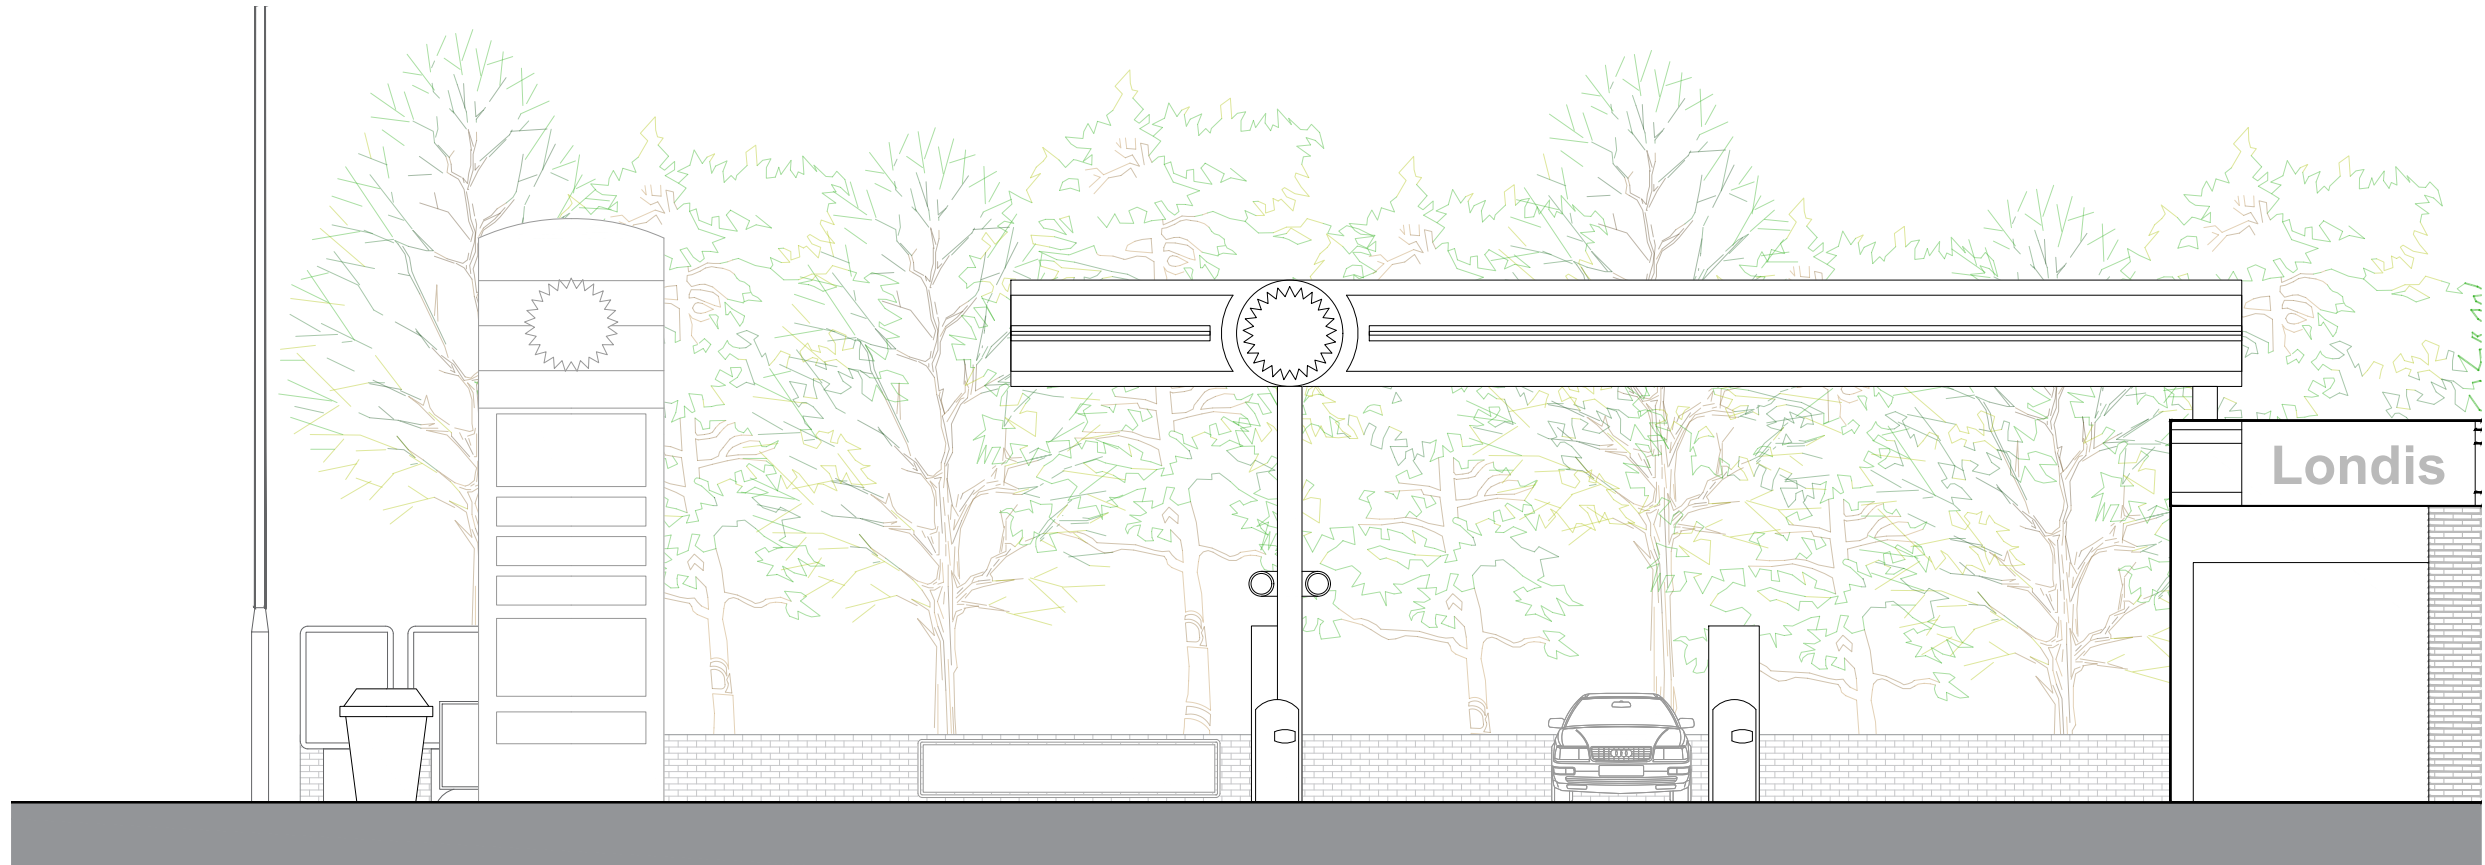

Existing

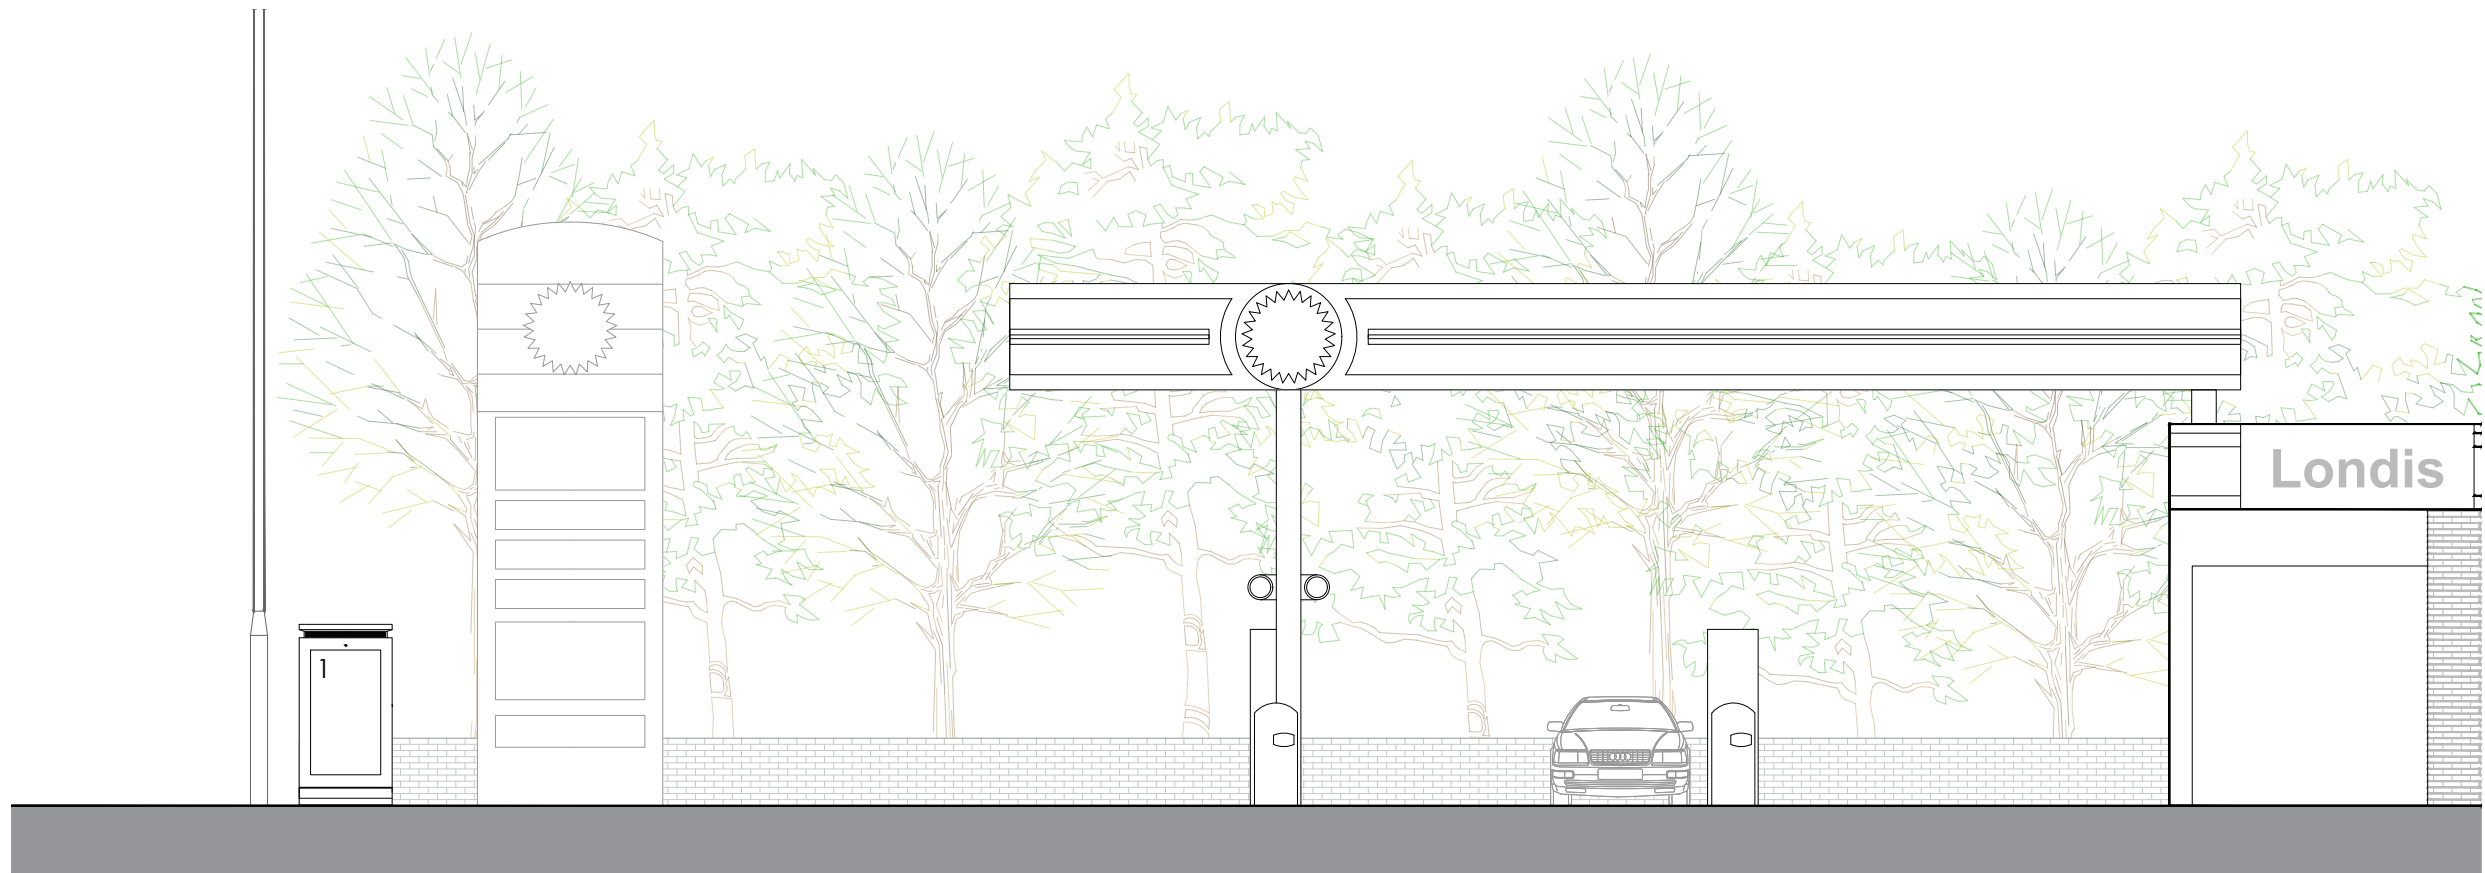

Proposed

Title
Existing and Proposed Elevations
Panel 1

Address
182-184 Henley Road, Reading,
Berkshire, RG4 5DL

Client


Job No.
FS204
27299

Issued
03/09/26


Scale
1:100 @ A3

Key
1. Proposed Digital Display

All information is to be checked on site for accuracy and fit. Only drawings with WD status with the most recent revision are to be used for construction.

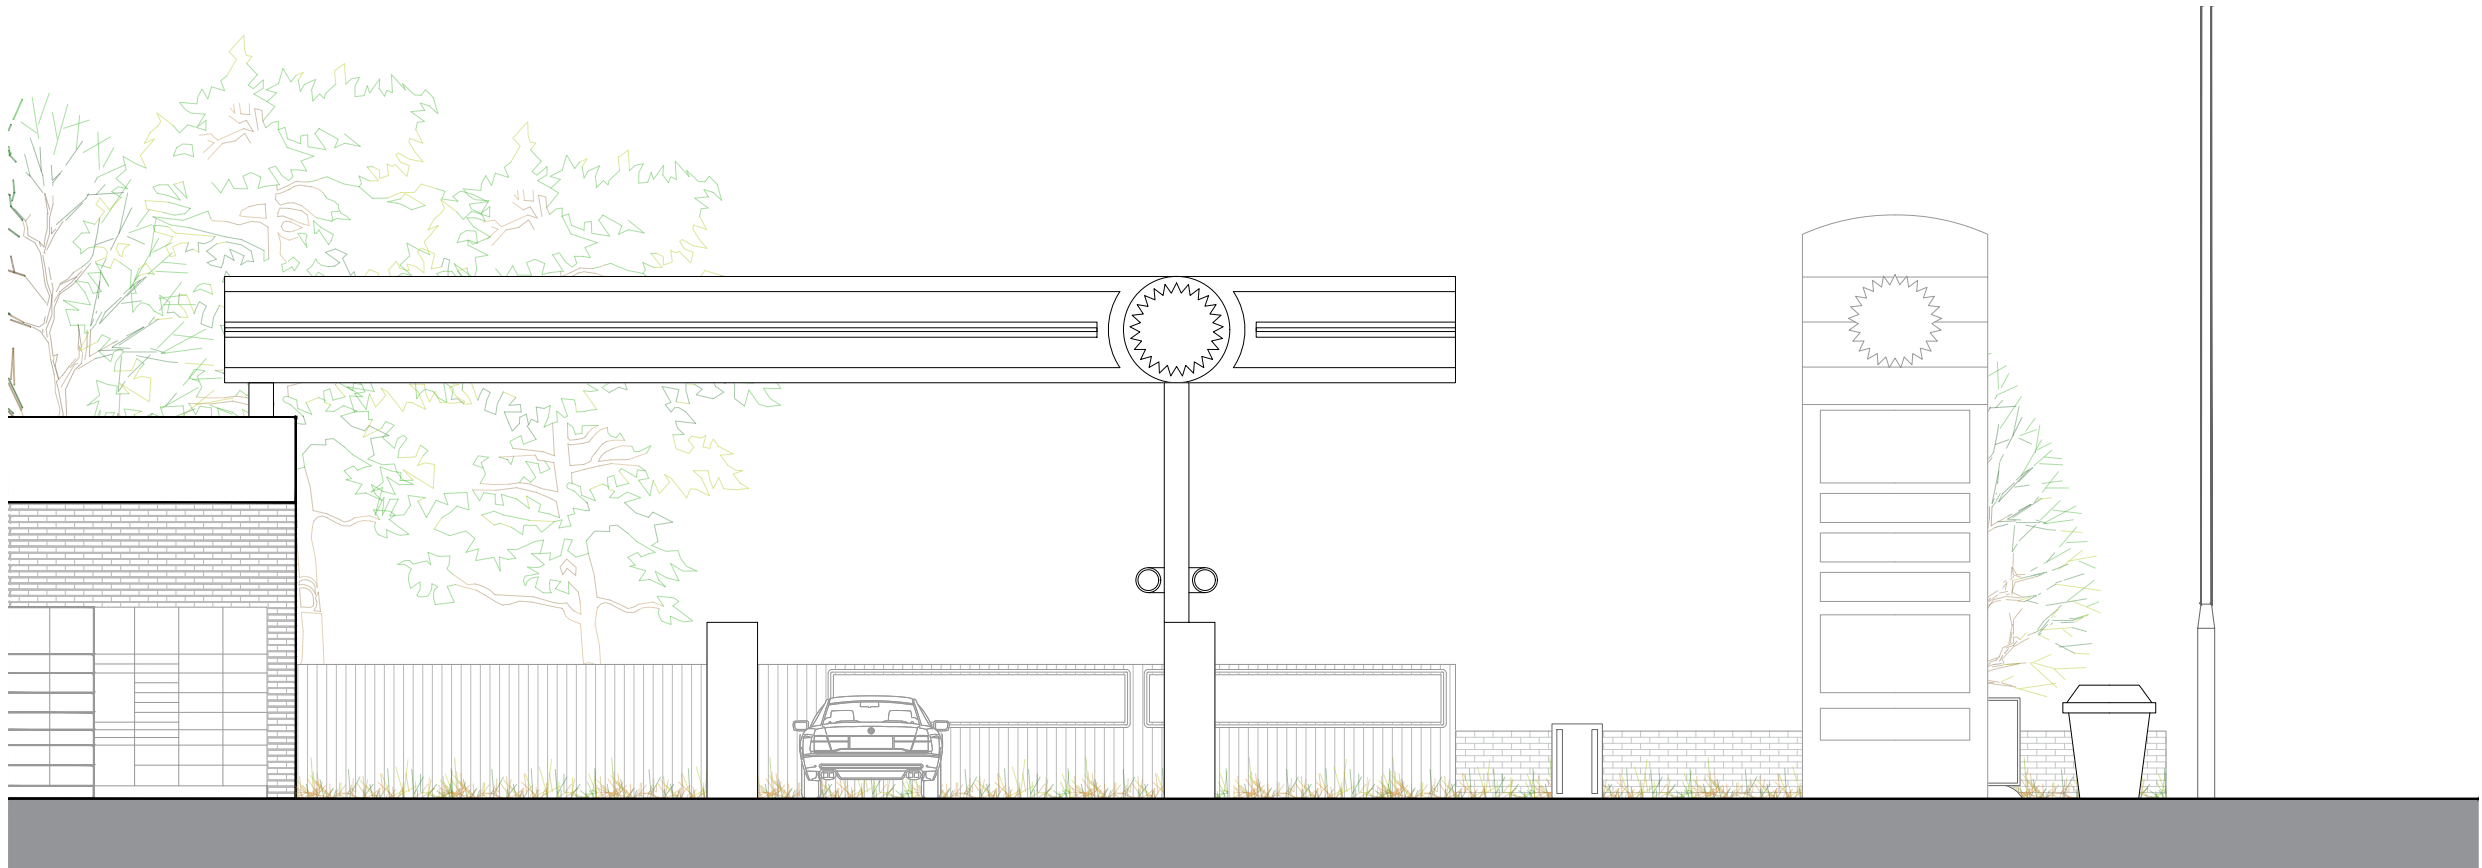

Existing

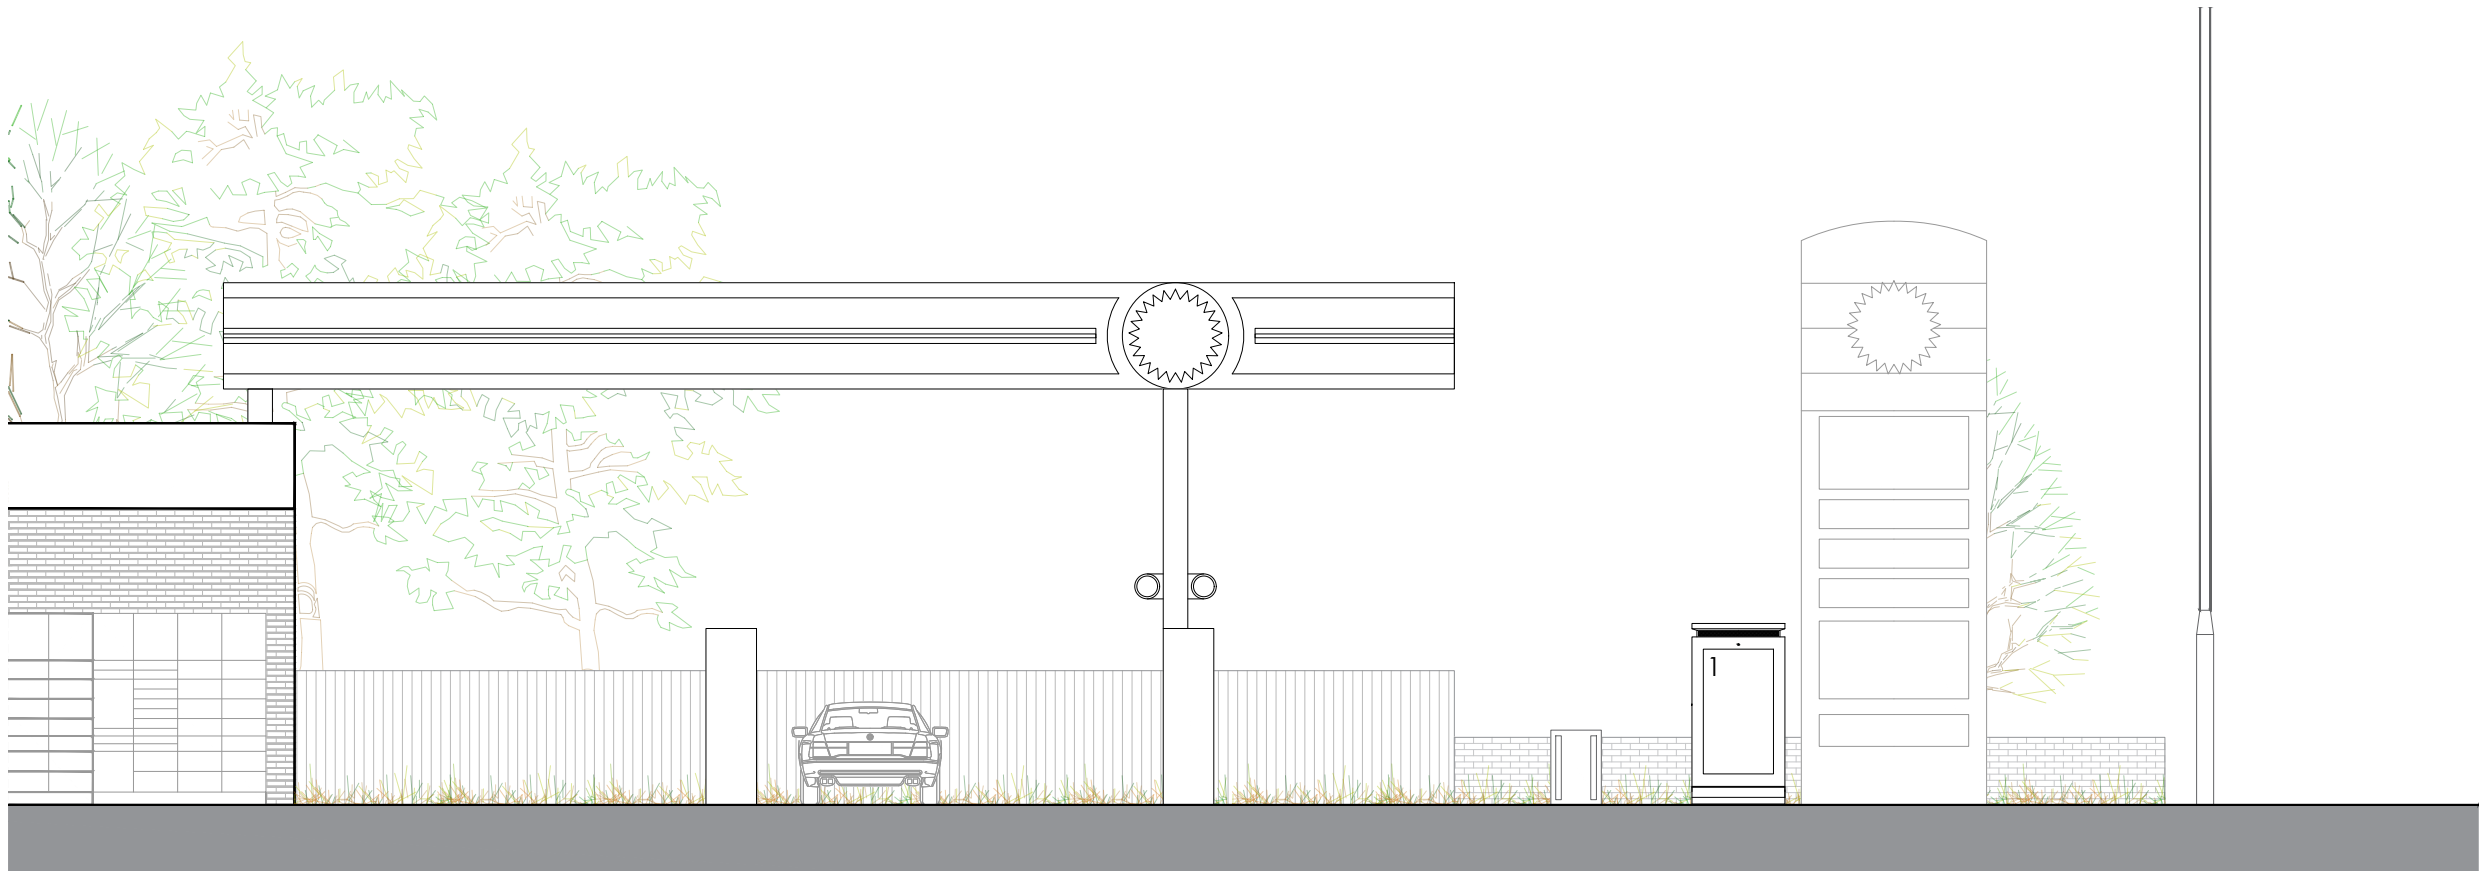

Proposed

Title
Existing and Proposed Elevations
Panel 2

Address
182-184 Henley Road, Reading,
Berkshire, RG4 5DL

Client


Job No. FS204
27299

Issued
03/09/26

Scale
1:100 @ A3

Key
1. Proposed Digital Display

All information is to be checked on site for accuracy and fit. Only drawings with WD status with the most recent revision are to be used for construction.

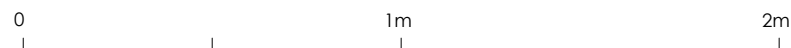

All information is to be checked on site for accuracy and fit. Only drawings with WD status with the most recent revision are to be used for construction.



BEFORE



AFTER

Title
CGI Panel 1

Address
182-184 Henley Road, Reading,
Berkshire, RG4 5DL

Client

Job No.
FS204
27299

Issued
03/09/26

Scale
NTS

Key

All information is to be checked on site for accuracy and fit. Only drawings with WD status with the most recent revision are to be used for construction.



BEFORE



AFTER

Title
CGI Panel 2

Address
182-184 Henley Road, Reading,
Berkshire, RG4 5DL

Client

Job No.
FS204
27299
Scale
NTS

Issued
03/09/26

Key

All information is to be checked on site for accuracy and fit. Only drawings with WD status with the most recent revision are to be used for construction.