


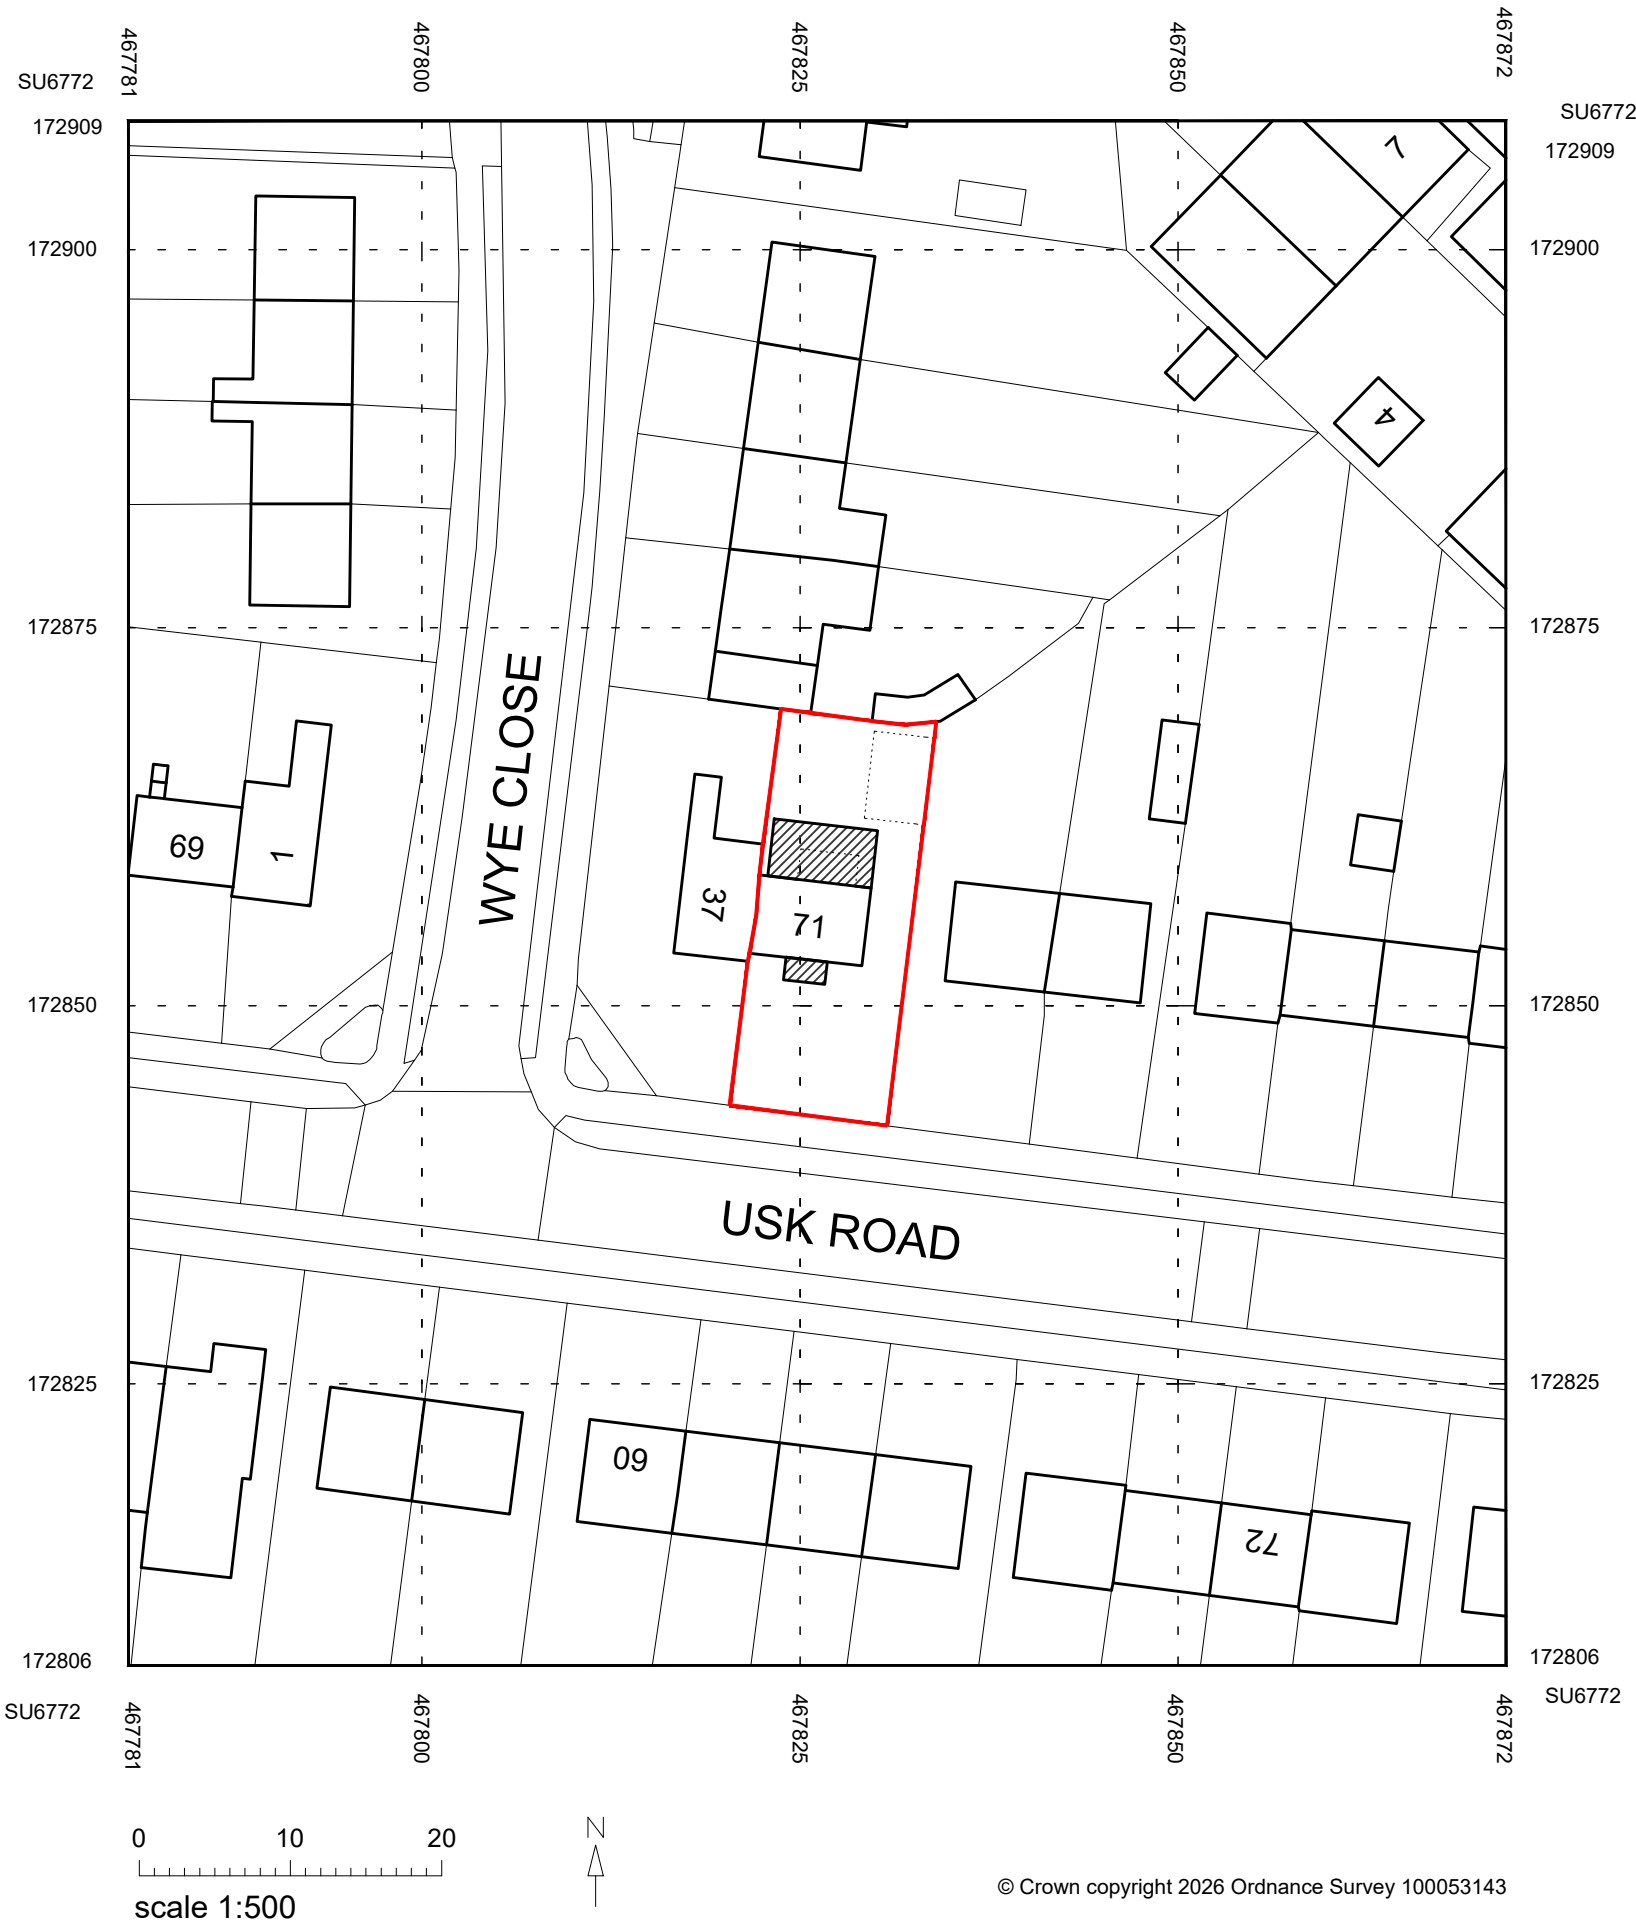

Status	PLANNING
1. Scalable for planning purposes only. Do not scale of this drawing for construction. 2. All ATRIO ARCHITECTURE LTD drawings to be read in conjunction with written specification and all other consultant drawings. 3. All dimensions to be checked on site 4. Any errors or omissions to be reported to ATRIO ARCHITECTURE immediately, prior to work being carried out. 5. This information is copyright protected.	

Key

No.	Revisions	Date
-----	-----------	------

ΔTRIO

atrio architecture

Windsor House
Henley-on-Thames
Oxfordshire

t: 07715317658
e: info@atrioarch.co.uk
w: www.atrioarch.co.uk

company no. 16082571

Copyright	This drawing is the property of ATRIO ARCHITECTURE LTD. No disclosure or copy of it may be made without the written permission of ATRIO ARCHITECTURE LTD.
-----------	---

Project	71 Usk Road Tilehurst Reading RG30 4HT
---------	---

Keyplan



Title

BLOCK PLAN

Job	Drawing No.	Rev.
11526	A-103C	-
Drawn	Scales at A3	Date
-	1:500	09/26