
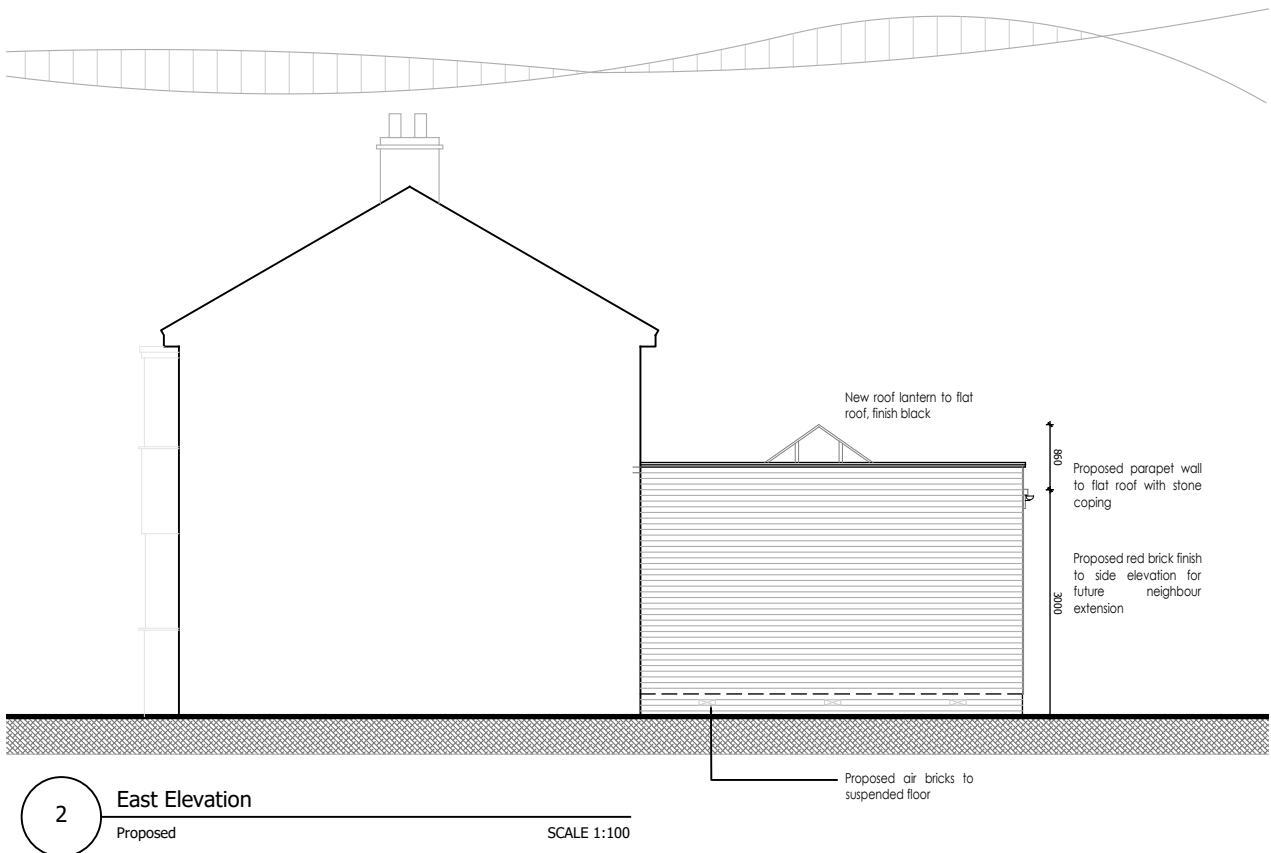


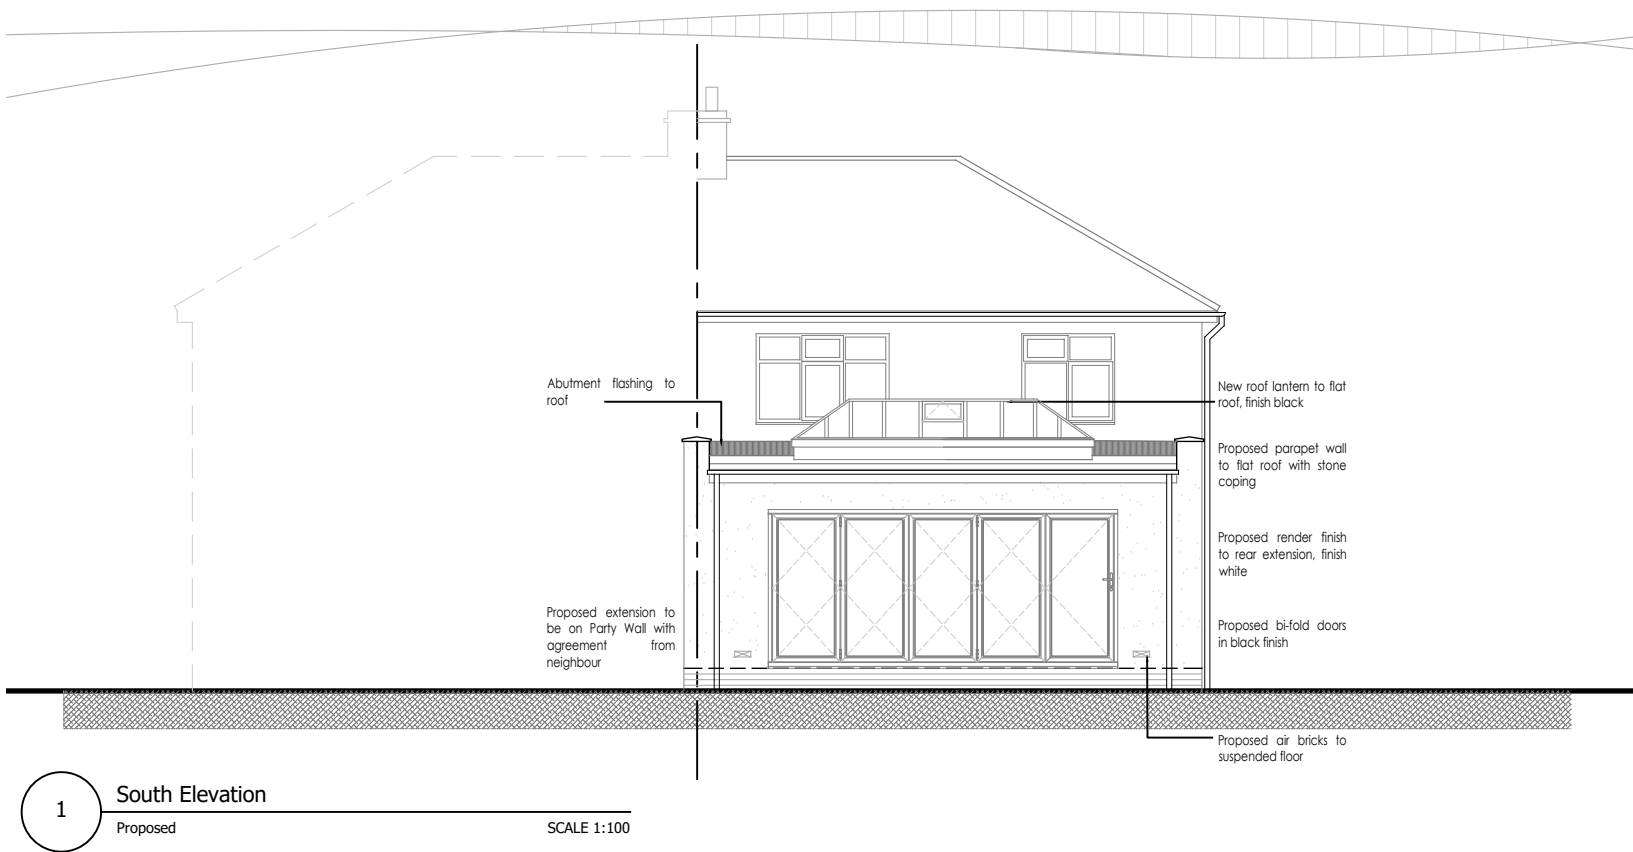


This drawing has been prepared without the benefit of a measured building survey or topographic information.

All dimensions, levels and setting out to be checked on site by contractor prior to any works being commenced. Any discrepancies to be notified immediately.

PLANNING

Project			
48 Valentine Crescent, Caversham			
Reading RG4 5JJ			
Drawing Title			
Proposed Elevations			
Sht 2			
Date	Scale	Drawn by	
03.06.2026	As noted @A3	SJ	
Project No	Drawing No	Revision	
212	009	A	

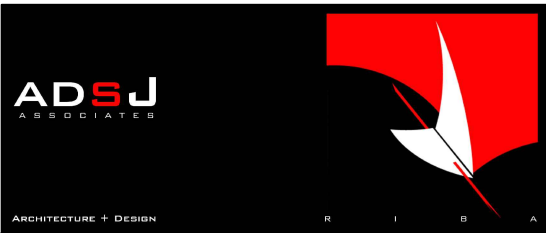

Albany House 14 Shute End Wokingham RG40 1BJ

07968 141918 info@adsj.co.uk www.adsj.co.uk