




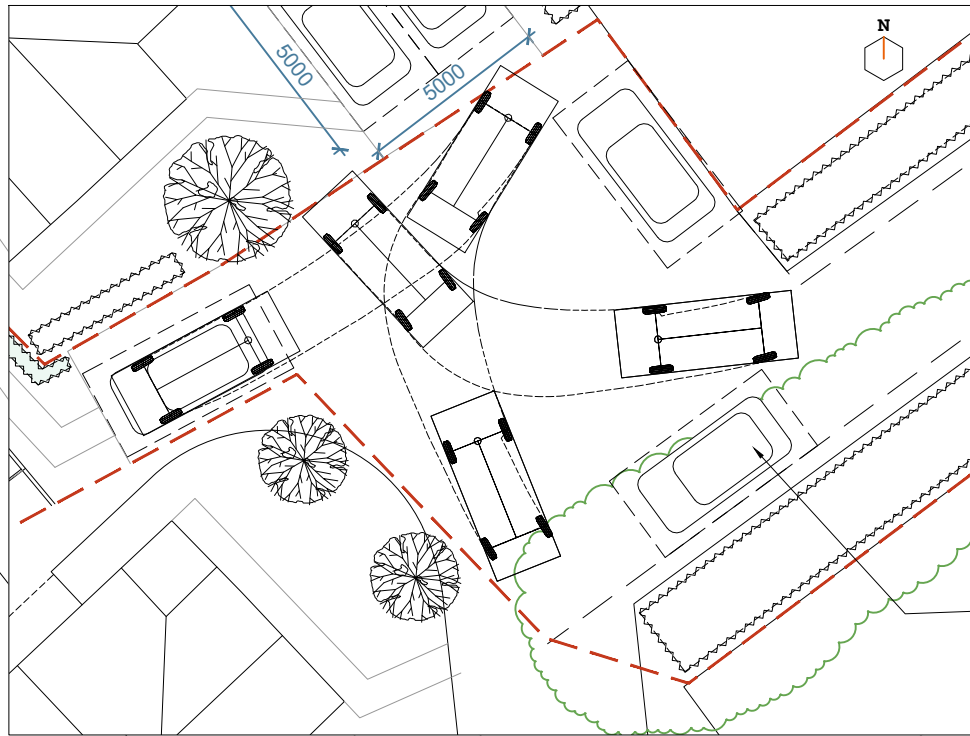

VIEW A

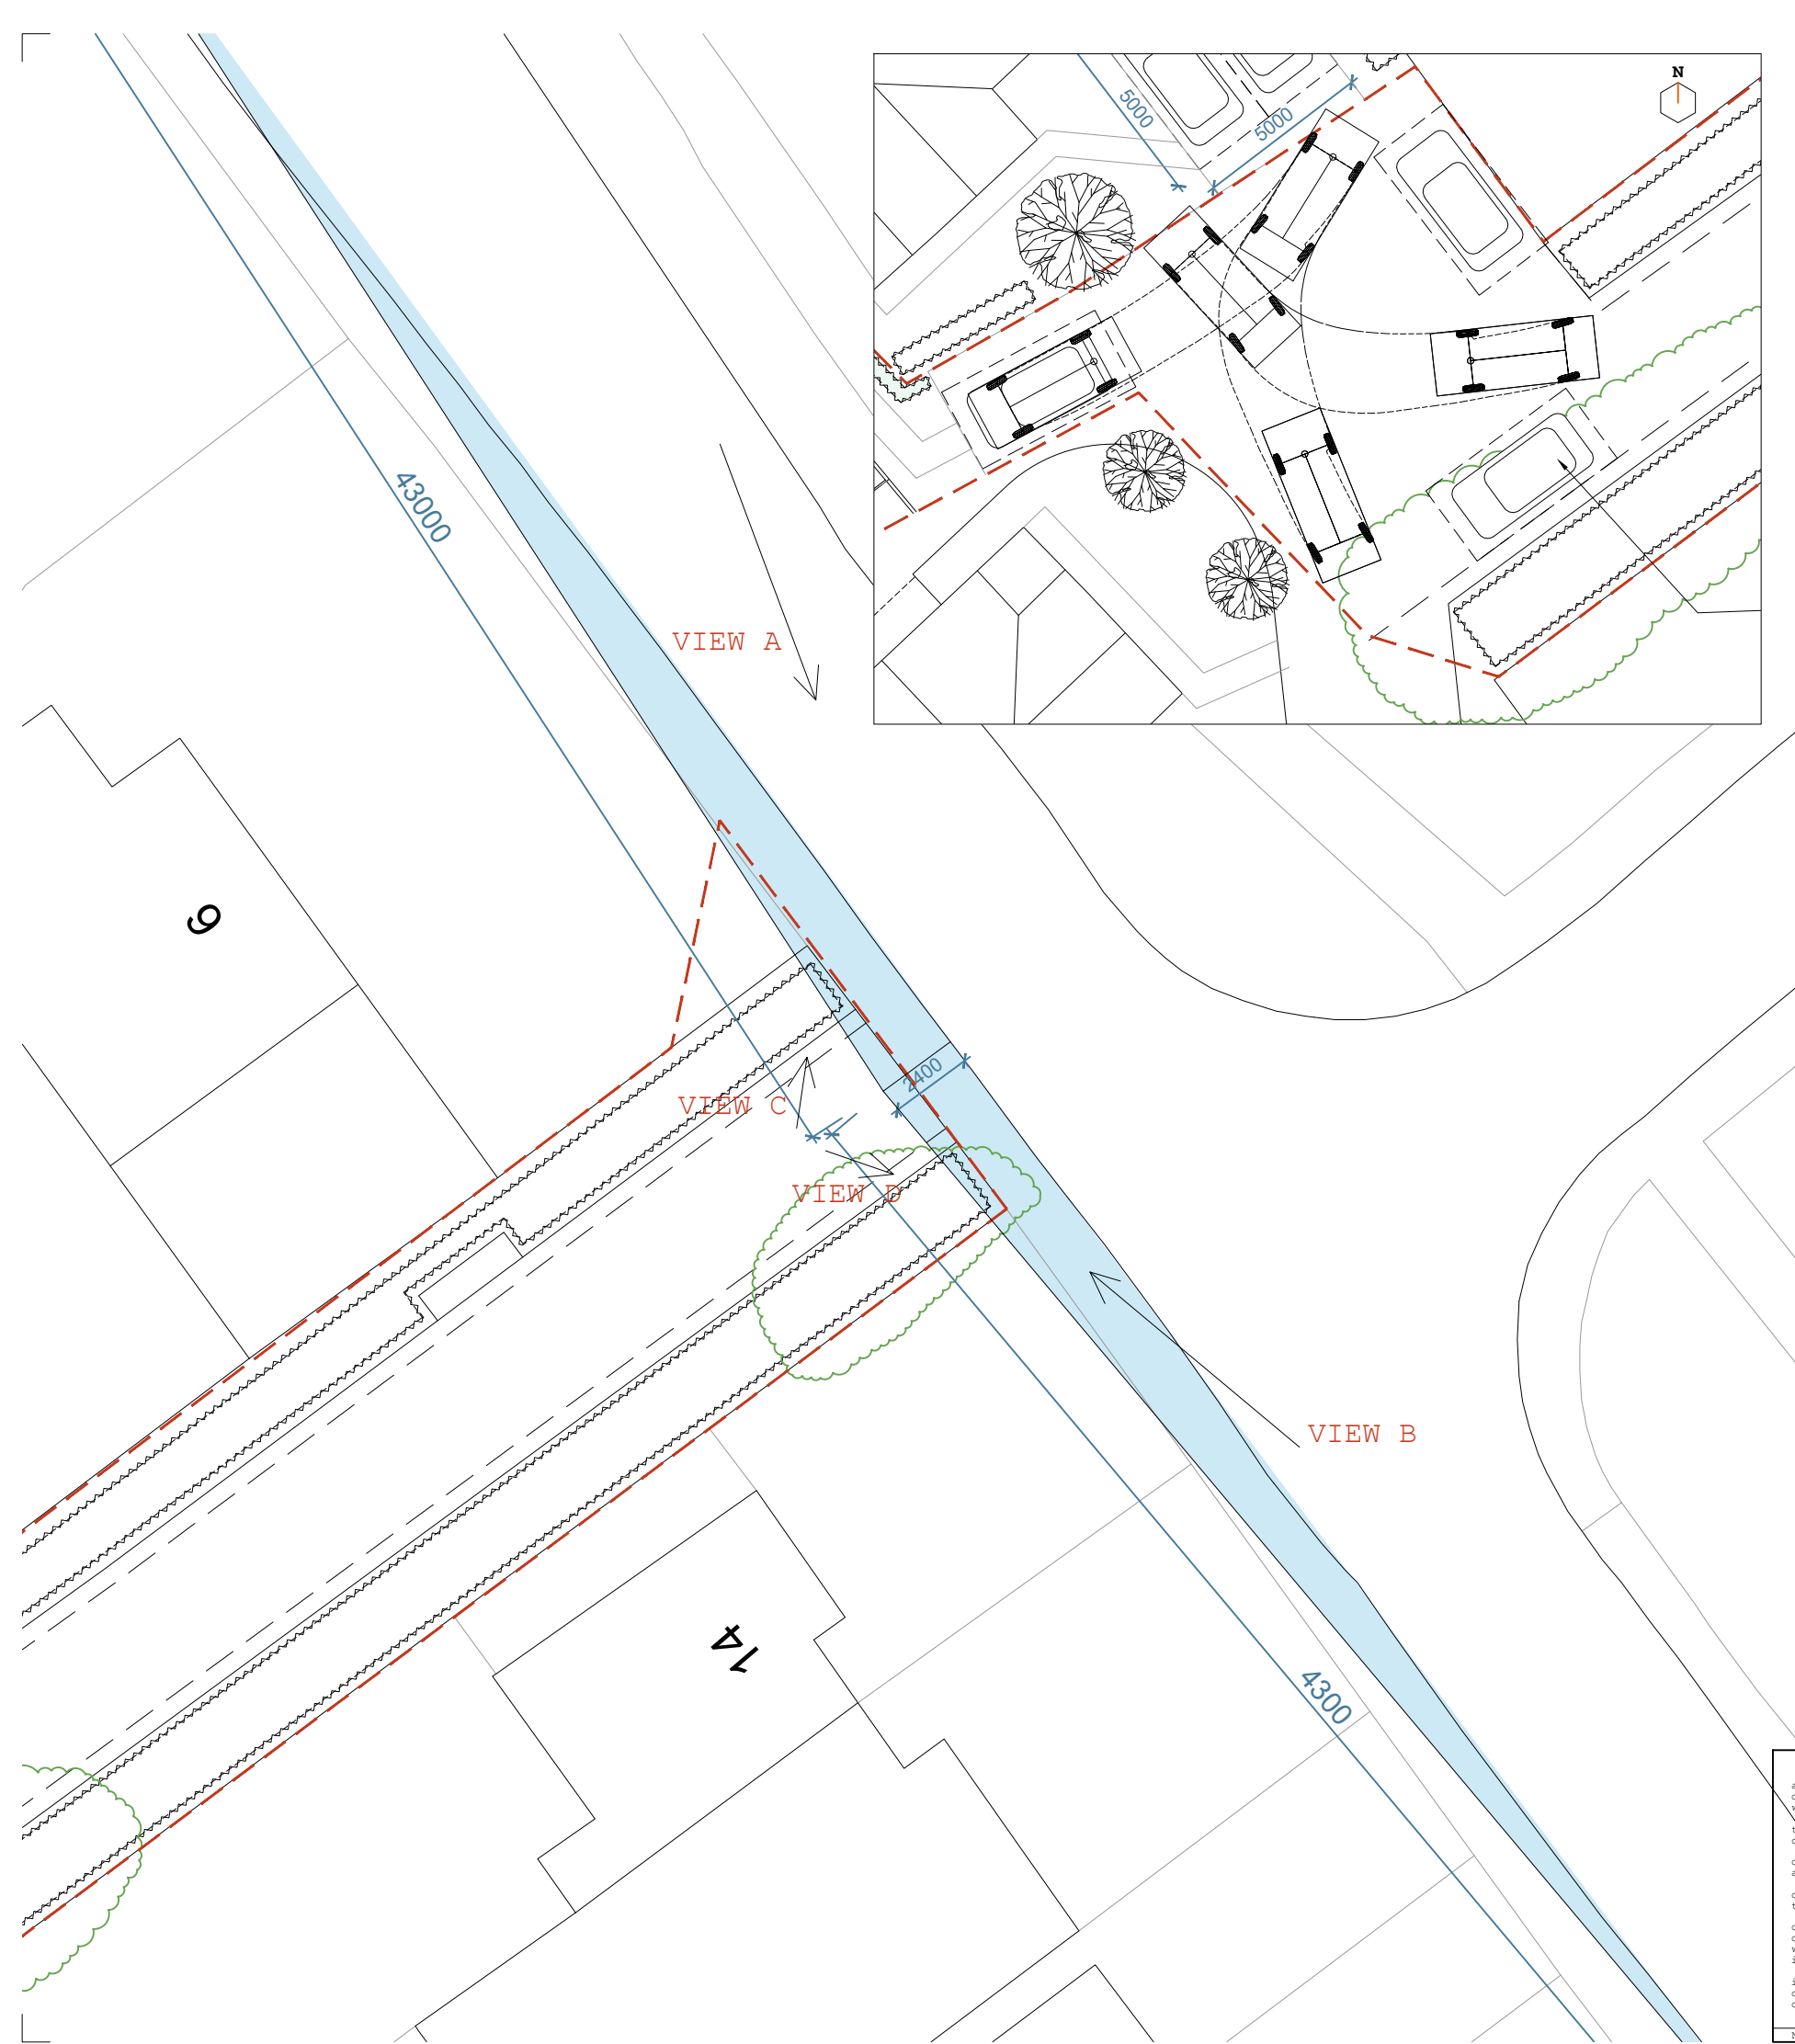

VIEW B

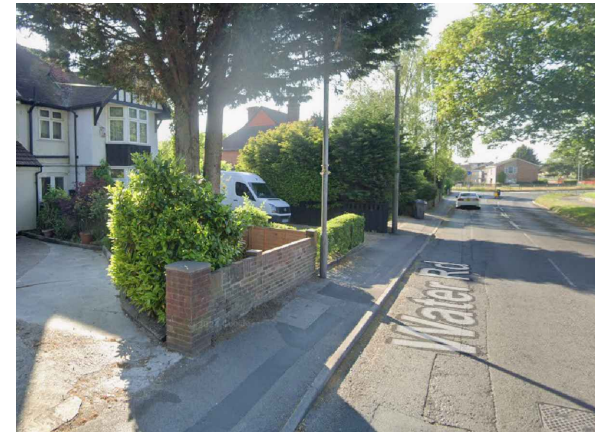

VIEW C



VIEW D

all drawings remain the copyright of colony and cannot be reproduced on whole or part without our approval this drawing is for planning purposes only and not a construction issue documents & drawings are not to be altered without the consent of colony dimensional accuracy only applies to the written notation drawings issued by colony are to be cross-referenced where necessary with other relevant consultants' information if any contradiction is found in the drawing set, or if you are in any doubt, ask the architect			Project: 8 Water Road Reading			
	Collaborating with: Muhammad Yousaf		Drawing Name: Visibility Splay Diagram			
	Job: 456		Drawing: 02-11		Date: 09.2026	
	Revision: -		Status: planning		Drawn By: TF	
Checked By: EM		Colony Architects Ltd. The Wine Store, Brewery Court, Theale, Reading, RG7 5AJ +44 (0)118 380 0328 hello@colonyarchitects.com colonyarchitects.com				
NOTES		1:200 02 04 06 08 10 12 14 16 18 20 22 24				