


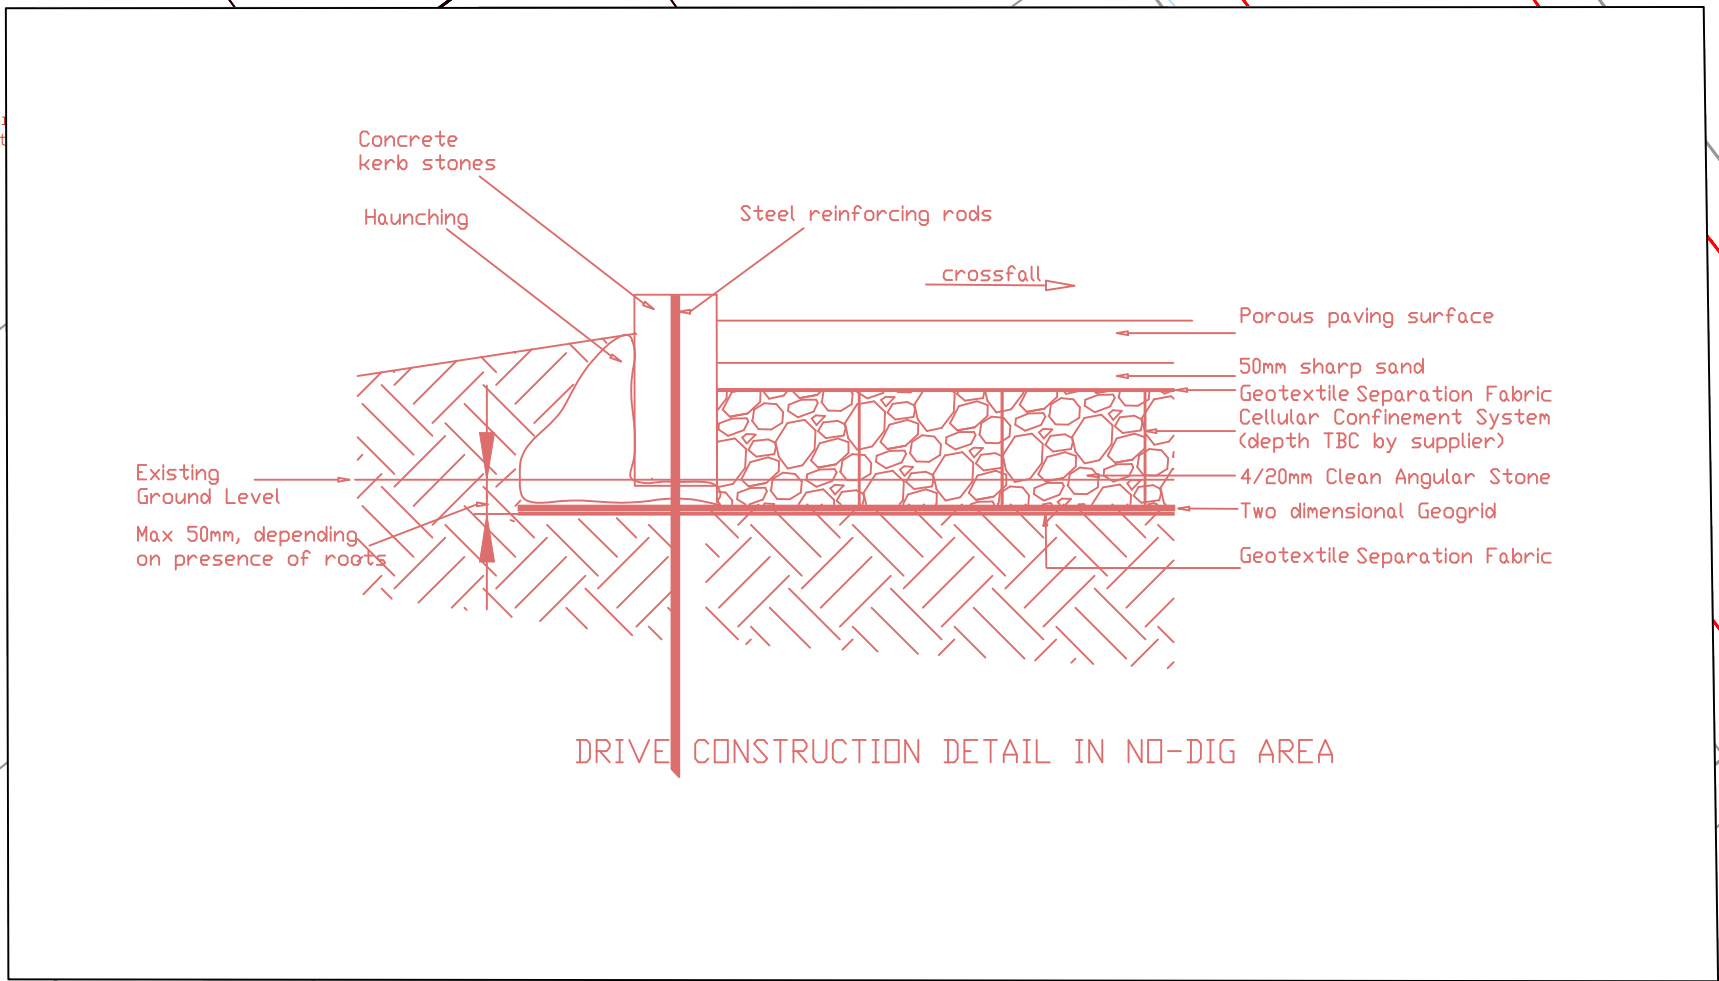

Key Category U Category A Category B Category C Crown spread: retained trees Trees For Removal Root Protection Area Tree Protection Fence No-Dig Construction Ground Protection Area: existing hard surface BS 5837 Shade Area	SJ Stephens Associates Savernake Barn, Stokke Common Great Bedwyn Marlborough Wiltshire SN8 3LL 01672 871862 www.sjstephens.co.uk <table border="1" style="width: 100%; border-collapse: collapse;"> <tr> <td style="padding: 5px;">JOB TITLE</td> <td style="padding: 5px;">8 WATER ROAD</td> </tr> <tr> <td style="padding: 5px;">DRAWING TITLE</td> <td style="padding: 5px;">TREE PROTECTION PLAN</td> </tr> <tr> <td style="padding: 5px;">DRAWING NUMBER</td> <td style="padding: 5px;">2444-01</td> </tr> <tr> <td style="padding: 5px;">REV</td> <td style="padding: 5px;">B</td> </tr> <tr> <td colspan="2" style="padding: 5px;">REVISIONS</td> </tr> <tr> <td style="padding: 5px;">SCALE</td> <td style="padding: 5px;">1: 200 at A1</td> </tr> <tr> <td style="padding: 5px;">DATE</td> <td style="padding: 5px;">SEP 26</td> </tr> <tr> <td style="padding: 5px;">DRAWN BY</td> <td style="padding: 5px;">cf</td> </tr> </table>	JOB TITLE	8 WATER ROAD	DRAWING TITLE	TREE PROTECTION PLAN	DRAWING NUMBER	2444-01	REV	B	REVISIONS		SCALE	1: 200 at A1	DATE	SEP 26	DRAWN BY	cf
JOB TITLE	8 WATER ROAD																
DRAWING TITLE	TREE PROTECTION PLAN																
DRAWING NUMBER	2444-01																
REV	B																
REVISIONS																	
SCALE	1: 200 at A1																
DATE	SEP 26																
DRAWN BY	cf																