


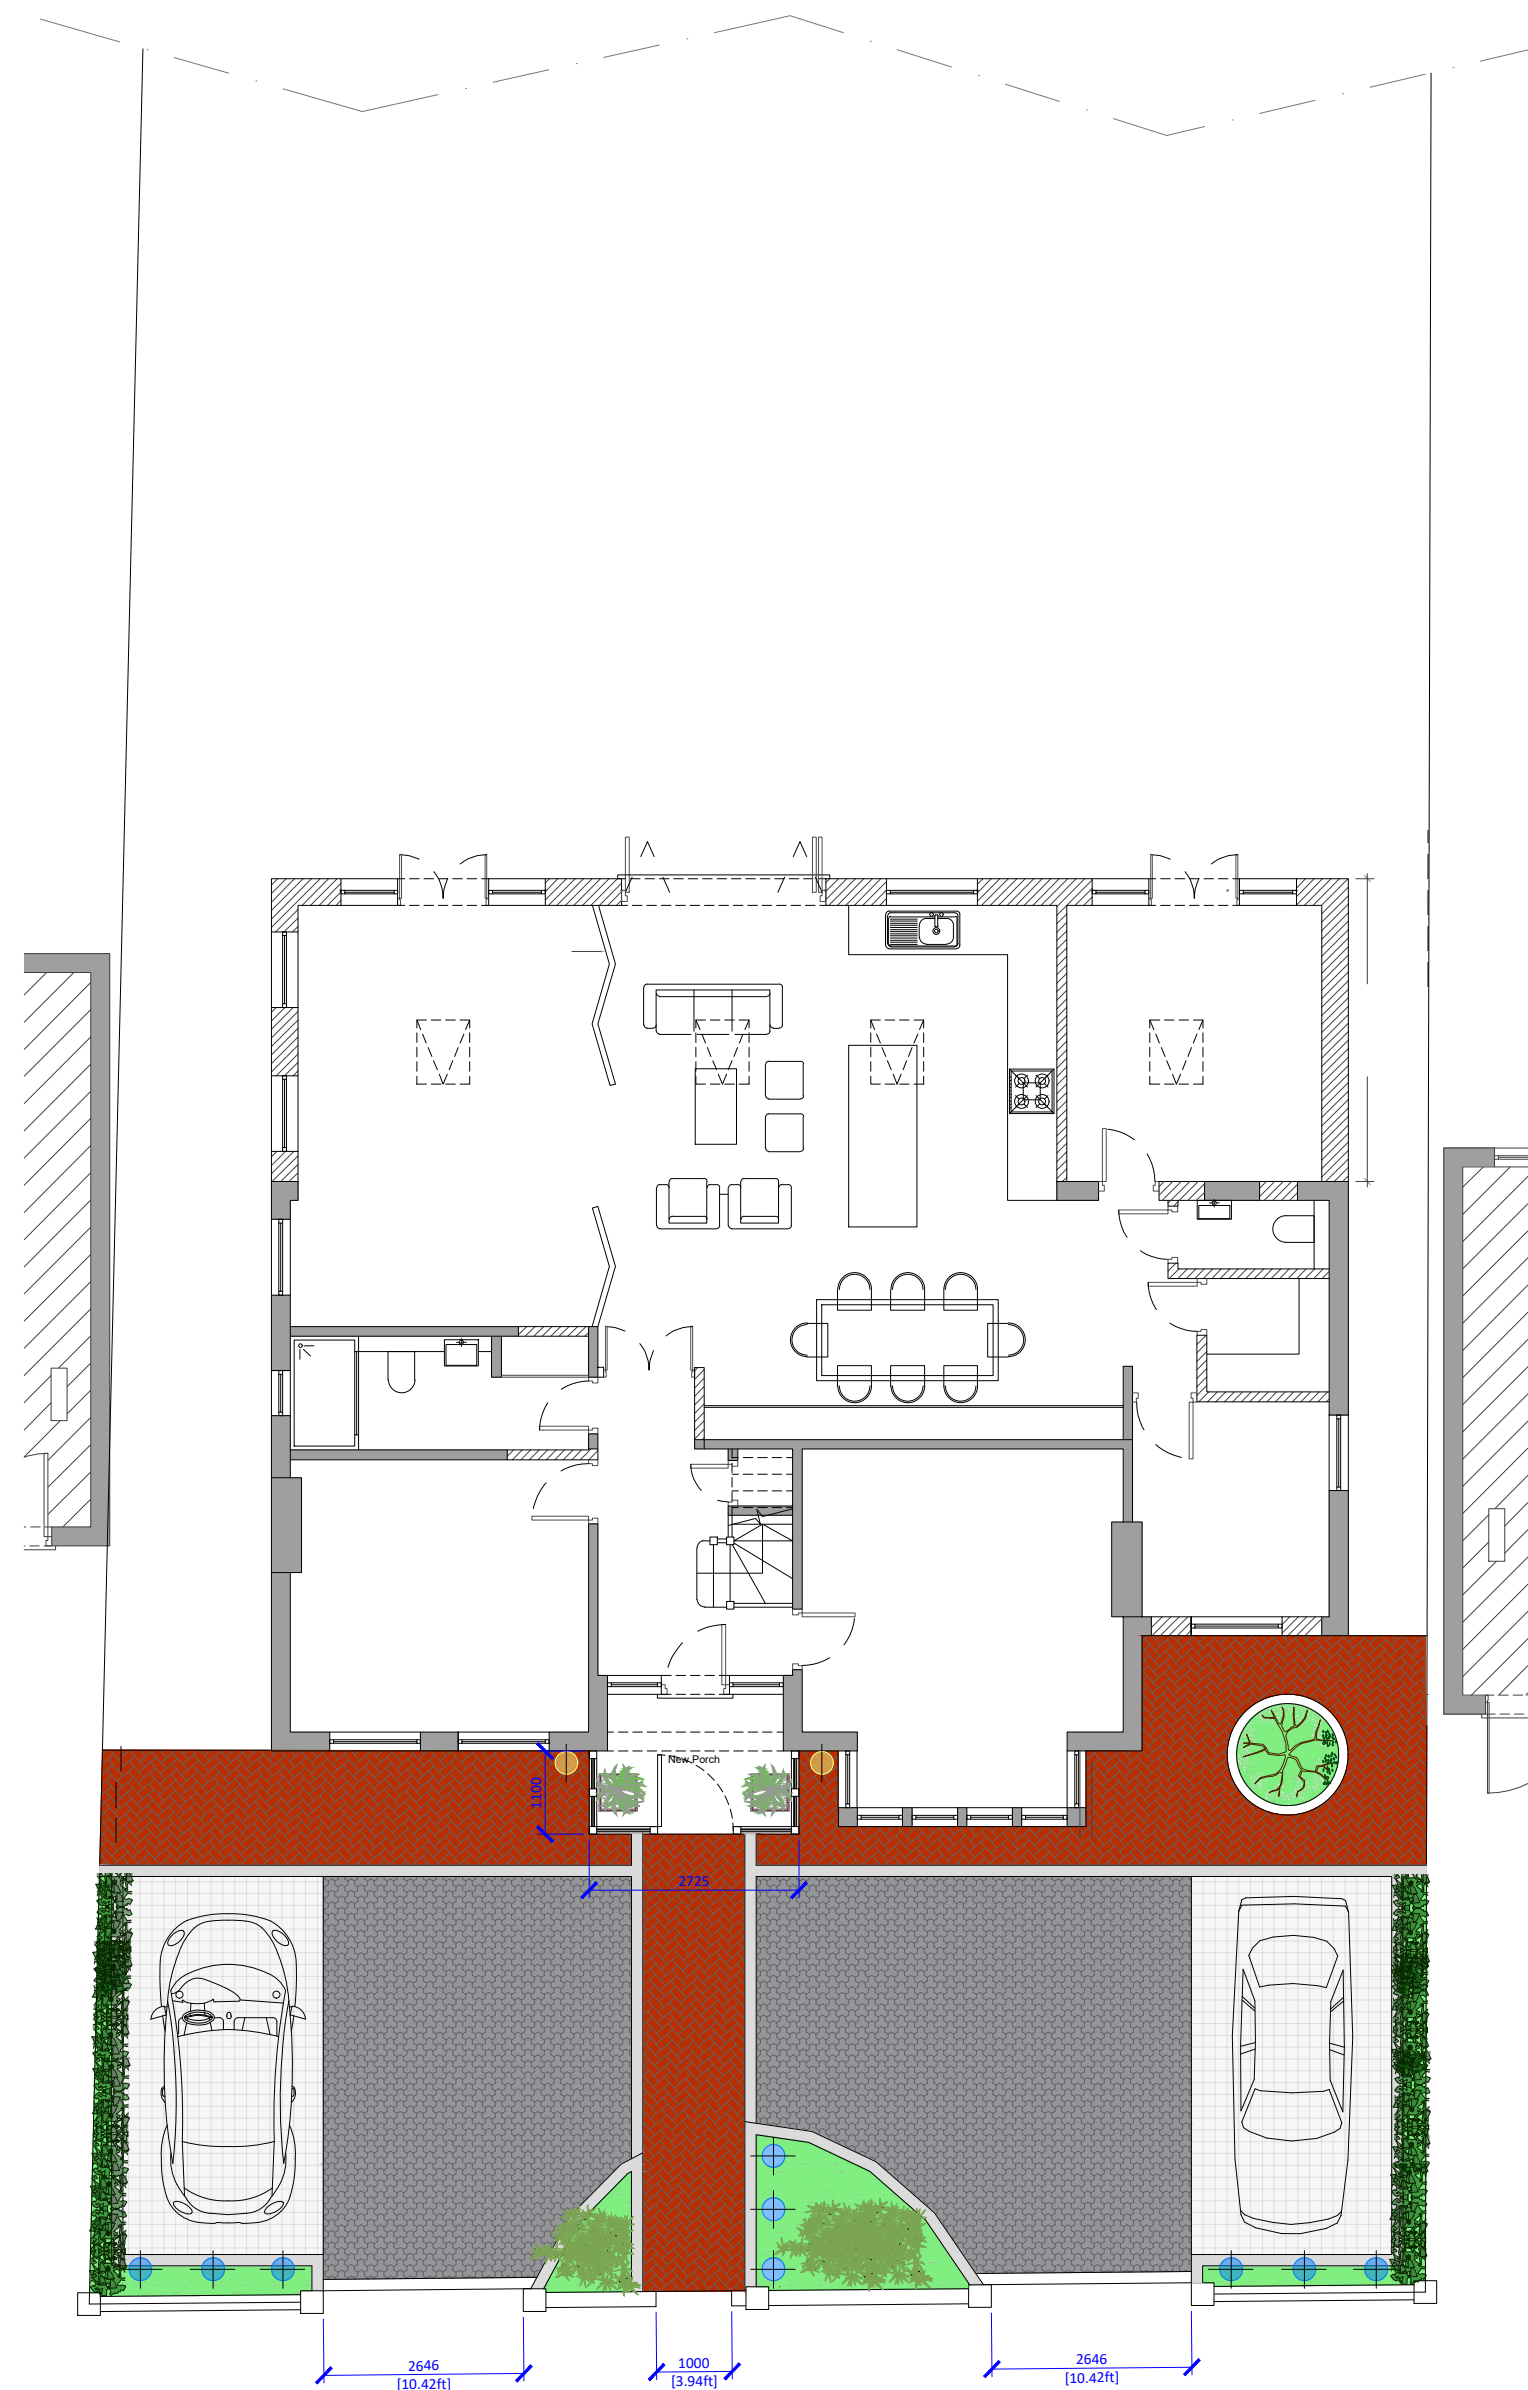


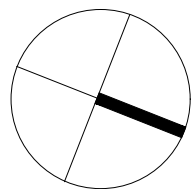


GROUND FLOOR PLAN

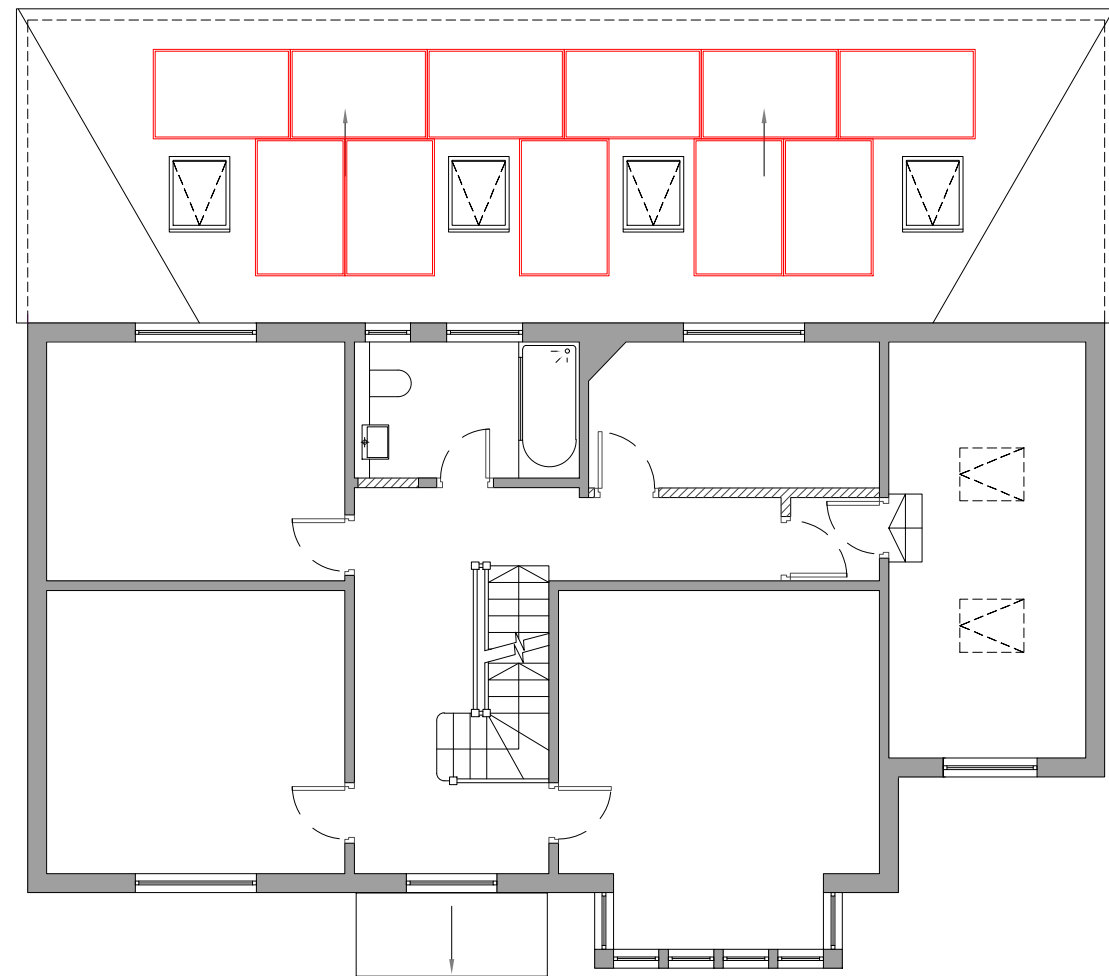


FIRST FLOOR PLAN

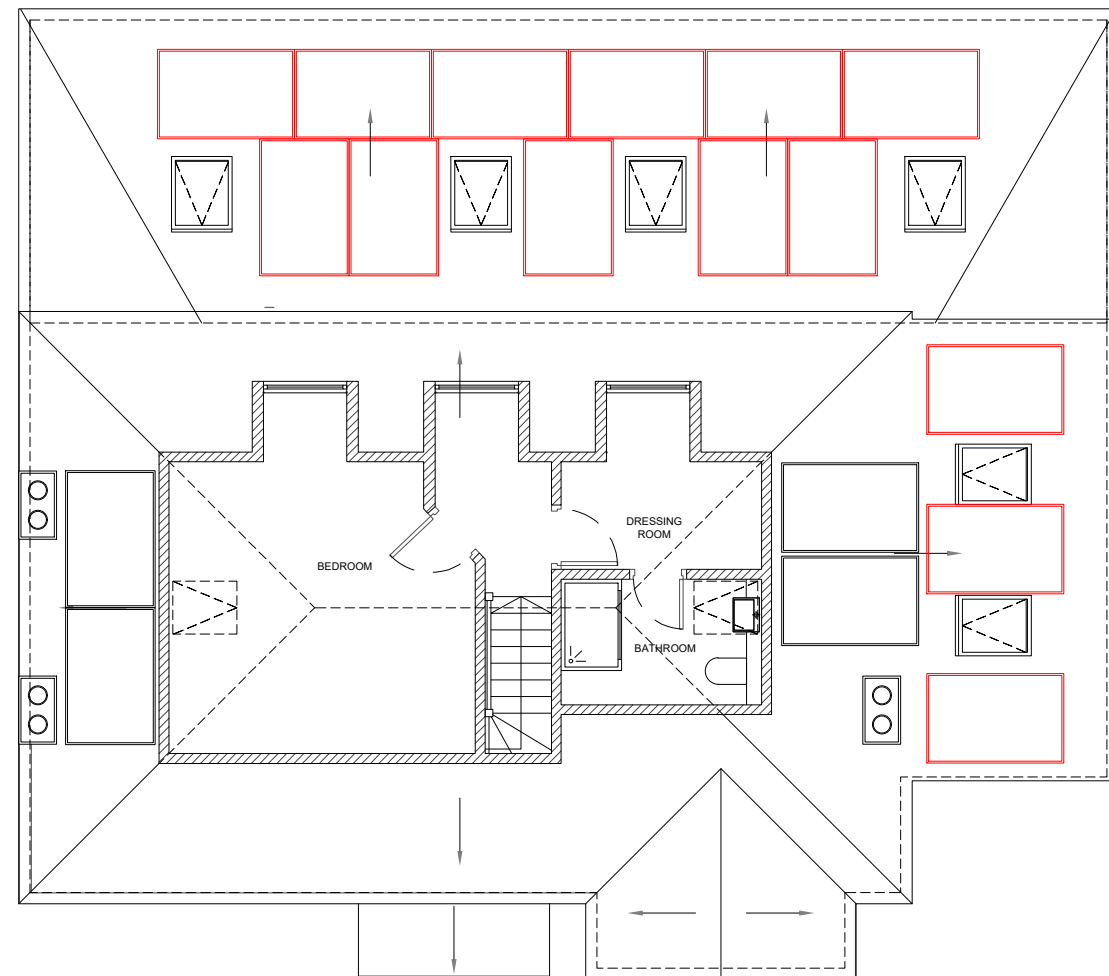

LOFT FLOOR PLAN

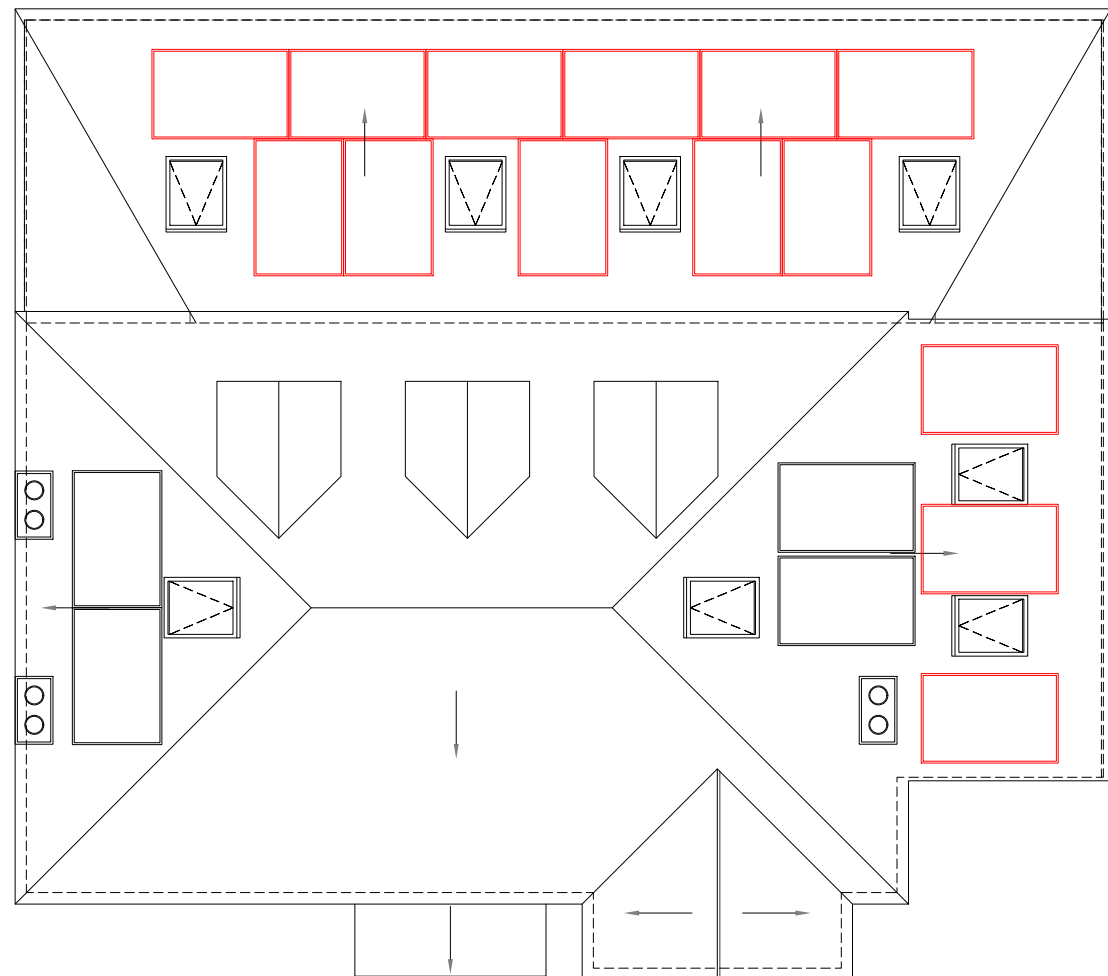


ROOF PLAN

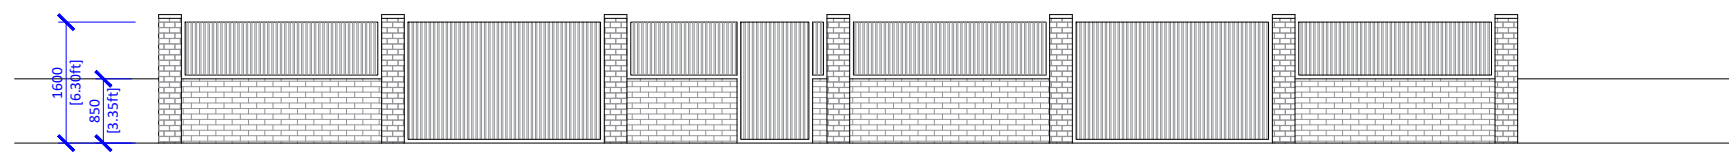


FRONT WALL ELEVATION



FRONT ELEVATION

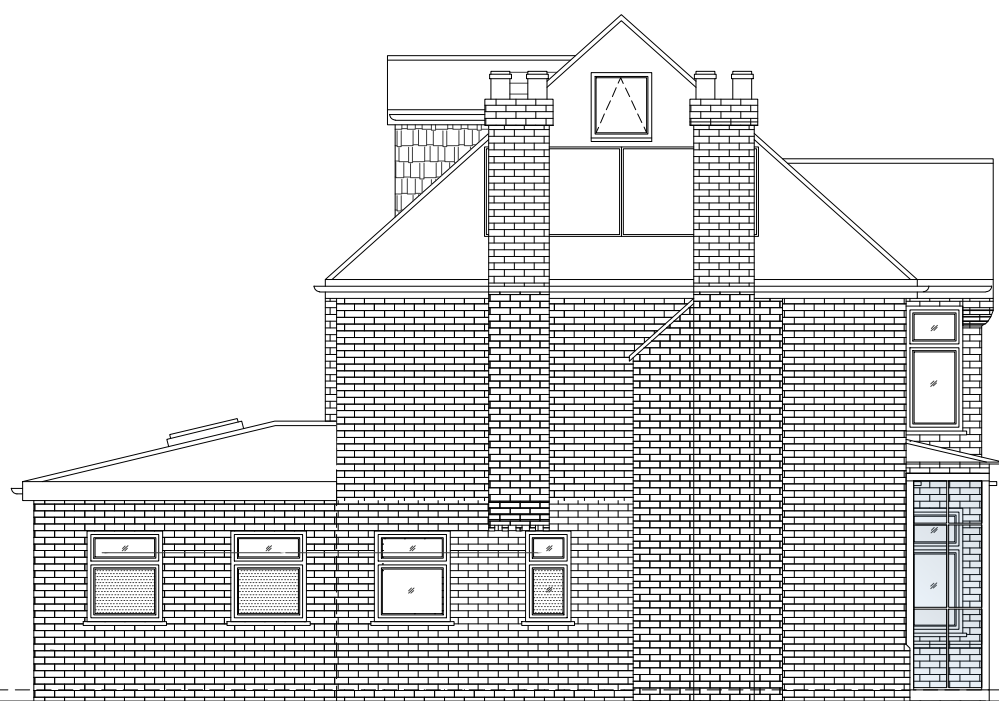

LEFT SIDE ELEVATION

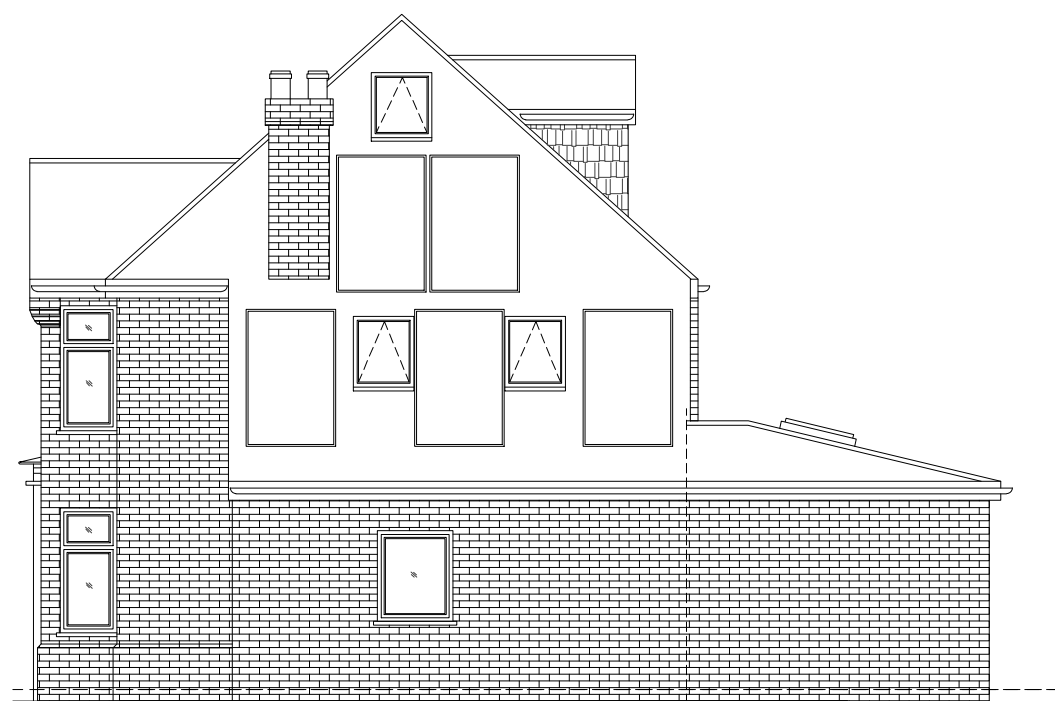

RIGHT SIDE ELEVATION



REAR ELEVATION

