



This plan is based on OS data which shows the general approximate position, not the exact line, of the boundaries. It may be subject to distortions in scale. Measurements scaled from this plan may not match measurements between the same points on the ground.

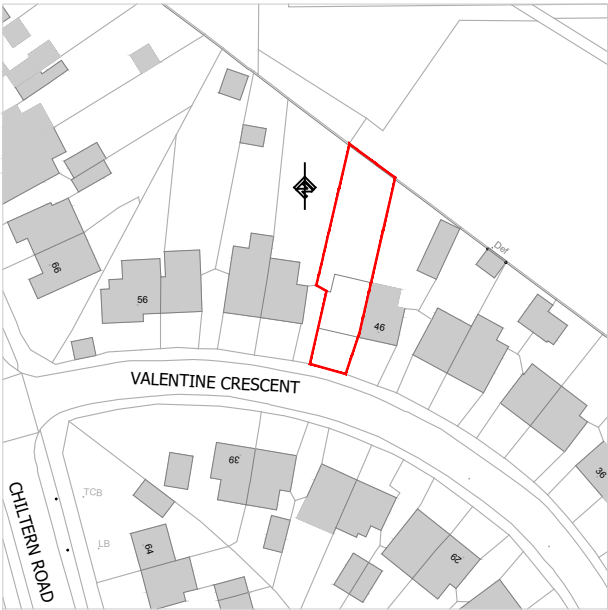


1 Location Plan
SCALE 1:1250

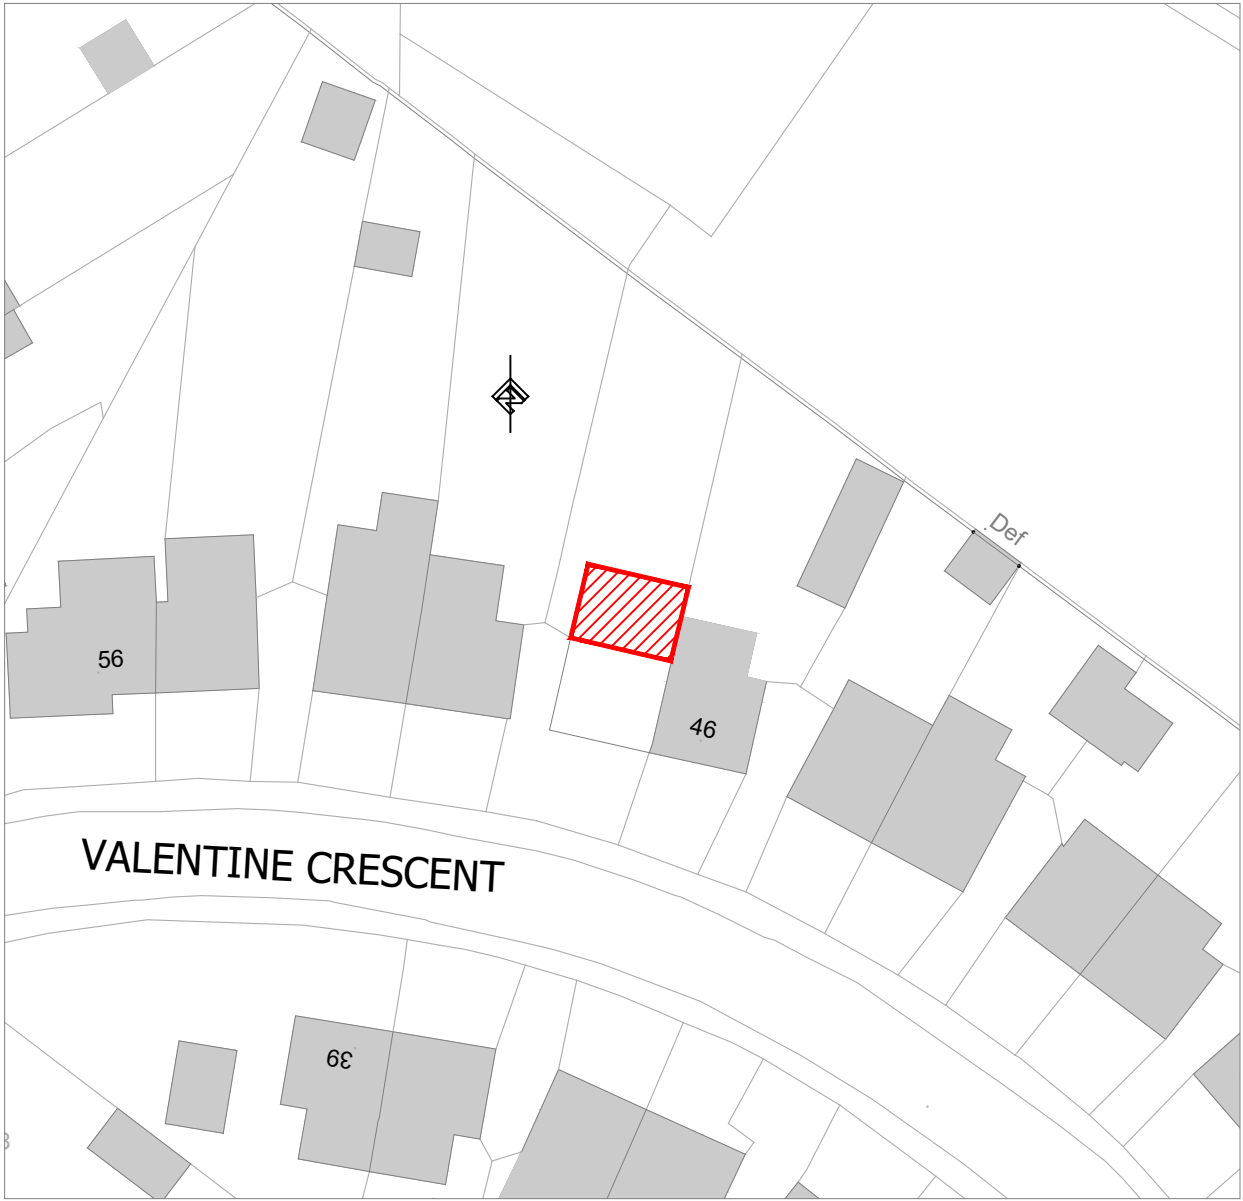

2 Block Plan
SCALE 1:500


This drawing has been prepared based on OS data information received 03.06.2026 © Crown Copyright 2026 Licence No. 100031961

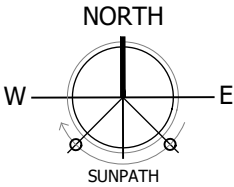

PLANNING

Project
48 Valentine Crescent, Caversham
Reading RG4 5JJ
Drawing Title
Location Plan and Block Plan

Date 03.06.2026	Scale As noted @A3	Drawn by SJ
Project No 212	Drawing No 001	Revision -

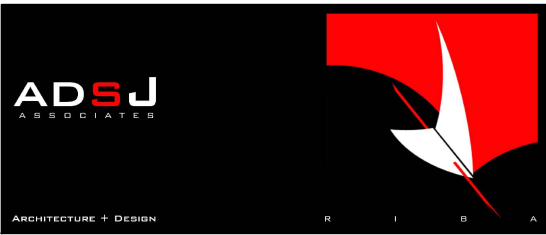

ARCHITECTURE + DESIGN R I B A

Albany House 14 Shute End Wokingham RG40 1BJ

07968 141918 info@adsj.co.uk www.adsj.co.uk