


Key

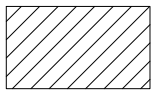

Proposed vehicle crossing construction





Proposed Edging Kerb




Proposed Transition Kerb




Proposed Bullnose Kerb (25mm Upstand)

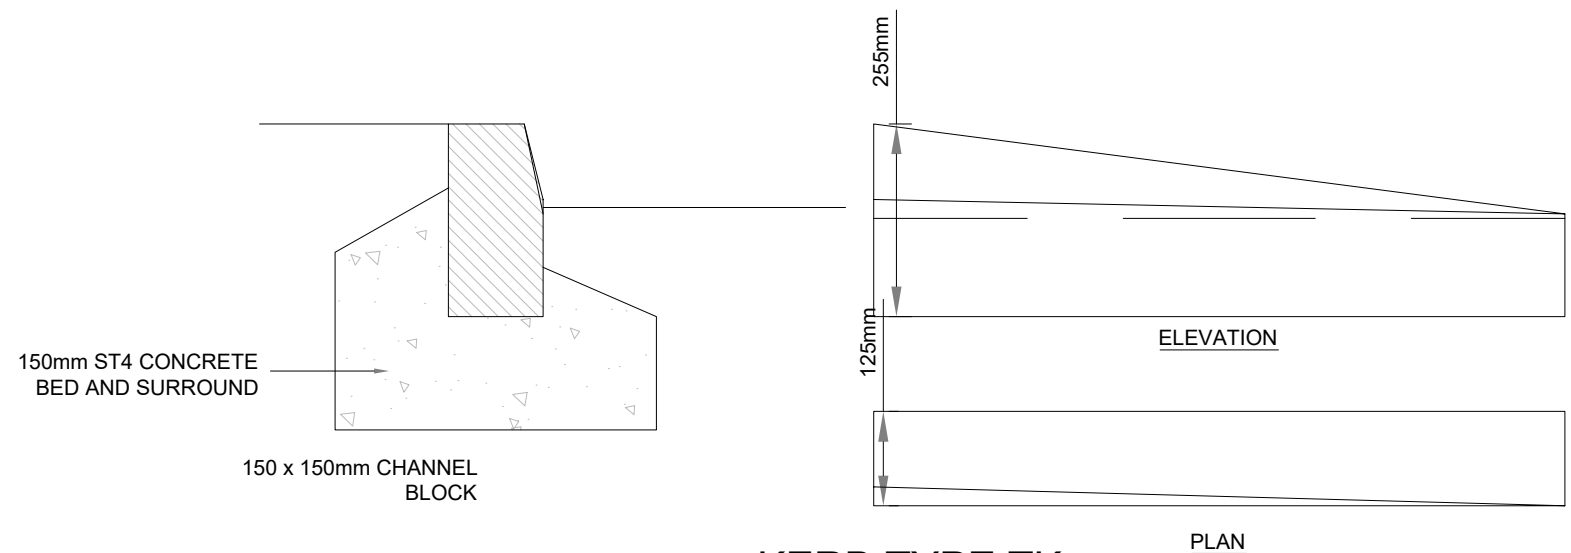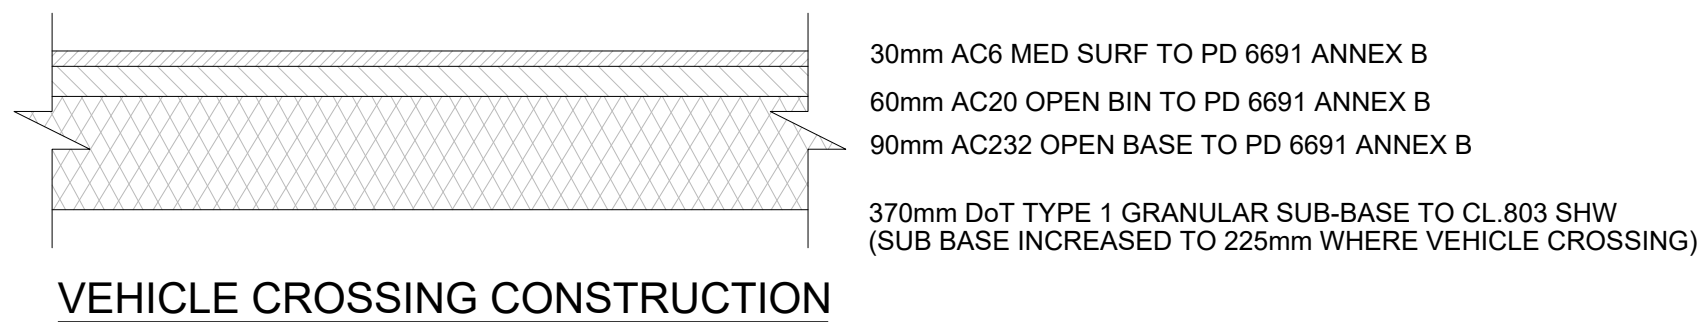

Kerb Type TK
125mm X 255mm X 150mm HALF BATTERED 1:9 DROP KERB TO BS
EN 1340
SCALE: 1:10

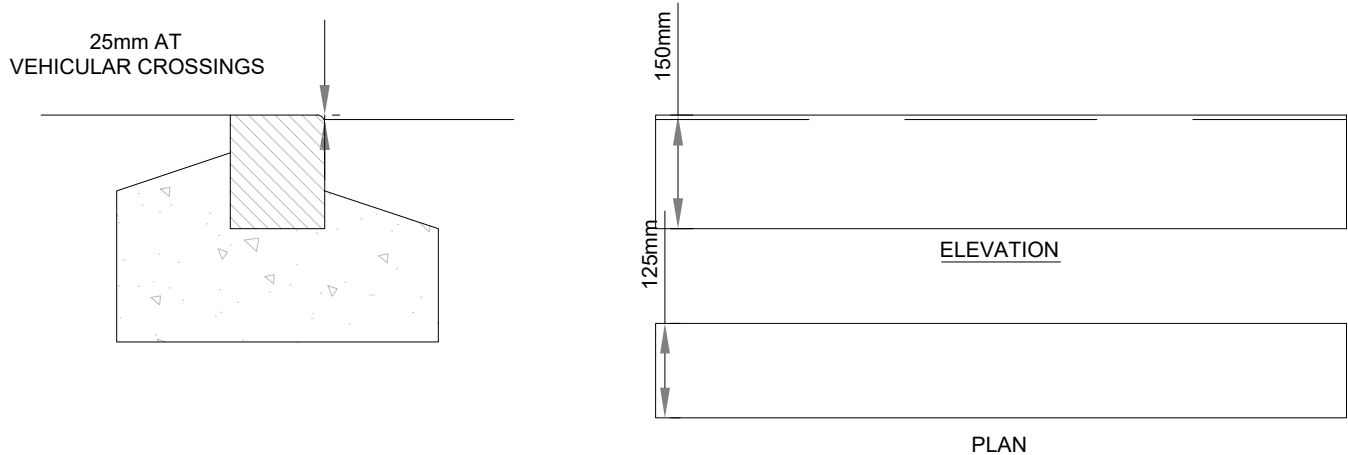

Kerb Type BN(25)
125mm X 150mm BULLNOSED KERB TO BS EN 1340
SCALE: 1:10

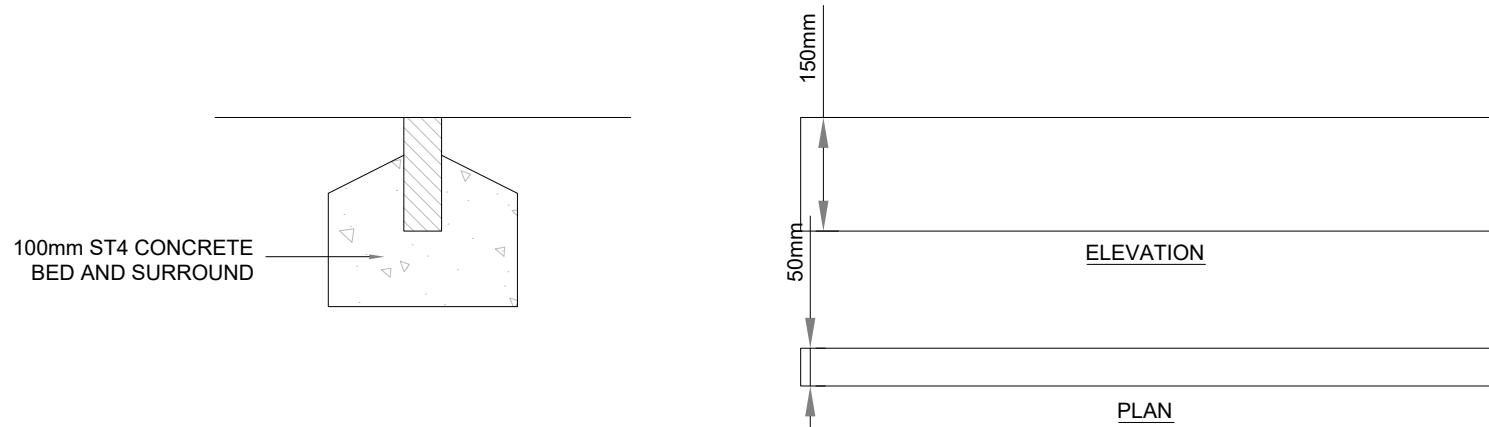

Kerb Type EF
50mm X 150mm FLAT TOP EDGING TO BS EN 1340
SCALE: 1:10

