EXISTING FRONT ELEVATION

SCALE 1:100

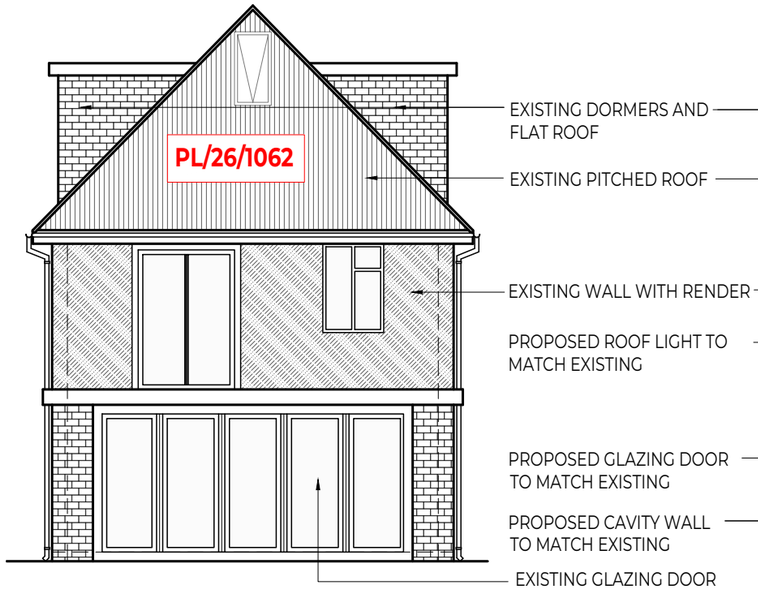

EXISTING REAR ELEVATION

SCALE 1:100

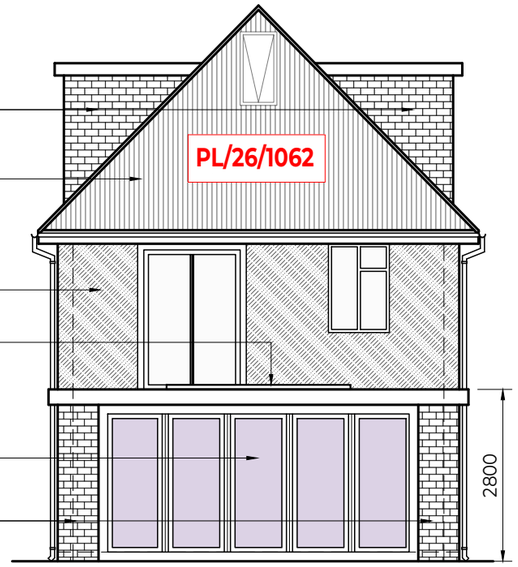

PROPOSED REAR ELEVATION

SCALE 1:100

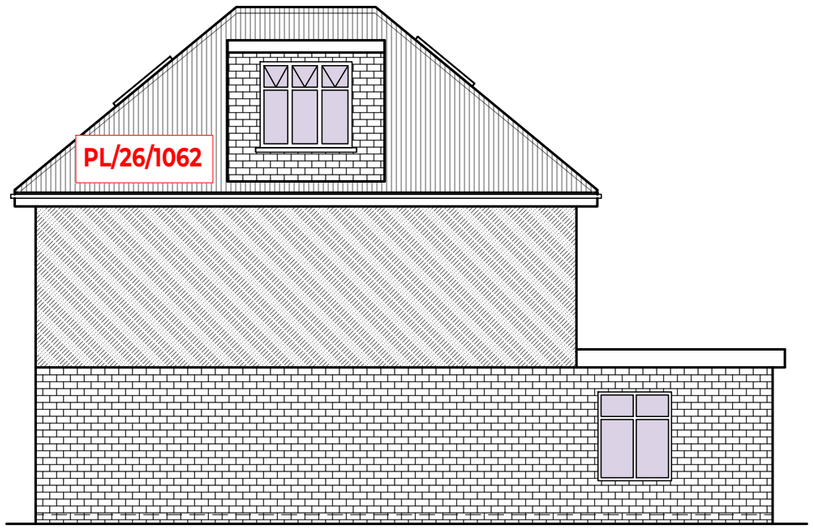

EXISTING RIGHT SIDE ELEVATION

SCALE 1:100

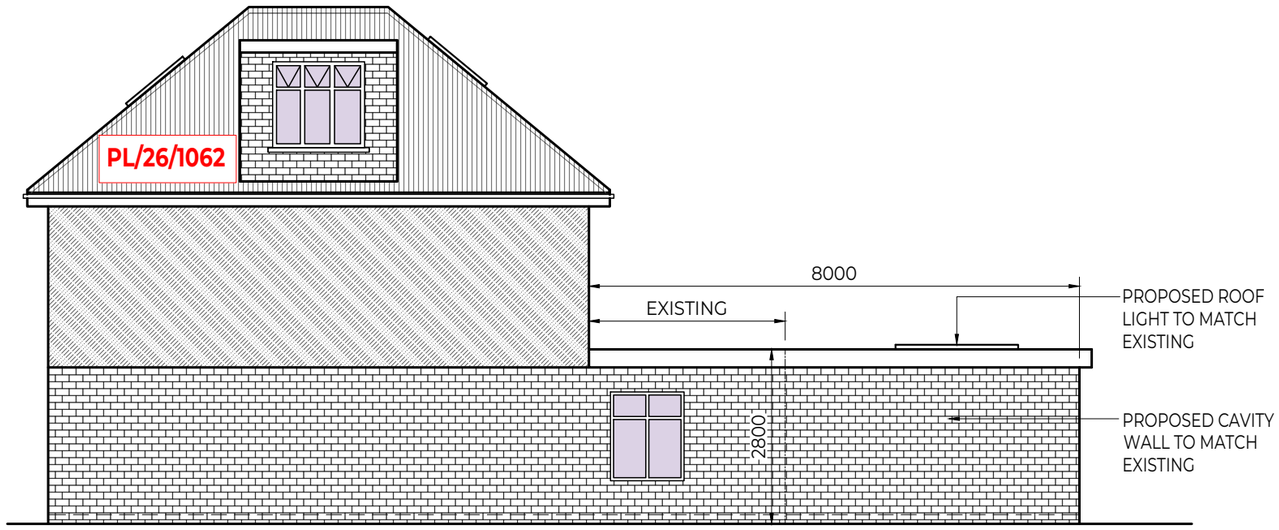

PROPOSED RIGHT SIDE ELEVATION

SCALE 1:100

1:100 0 1000 2000 3000 4000 5000

1:1 0 10 20 30 40 50

REV	DATE	DESCRIPTION	BY	APP
P01	21/09/26	FOR INFORMATION	MK	M.R

Client Name

Khalid Hussain

Project Address

20 Church End Lane, Reading, Tilehurst, RG30 4UT

Section

Single Storey Rear Extension

Project title

Structural

Drawing title

EXISTING AND PROPOSED ELEVATIONS

M.R. ENGINEERING
DESIGN LTD.
4 LUCAS ROAD, HIGH WYCOMBE
BUCKS, HP13 6QE
Tel : +44 7976 763007,
mail : mohammedrafiqeng@outlook.com

Drawing Status

For Planning Application Approval

Project no.		
MR-2026-20		
Dwg no.	Date	Scale
MR-PA-1004	21-09-2026	1:100
Drawn	Checked	Revision
MK	M.R.	P01