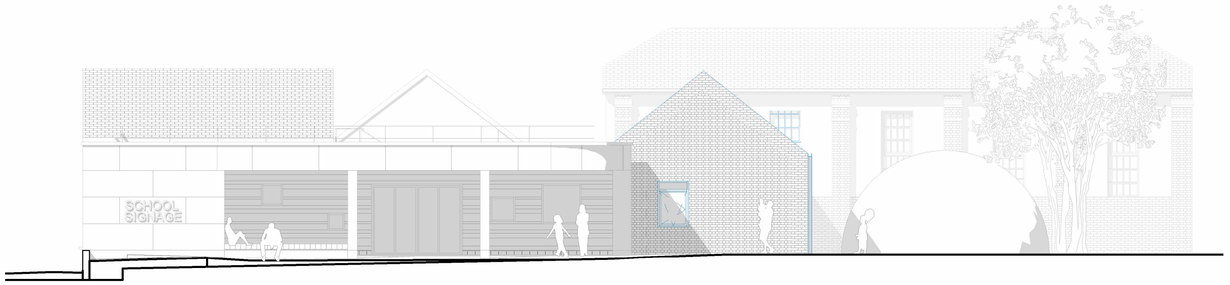

1 Proposed South Elevation A-A
1 : 100

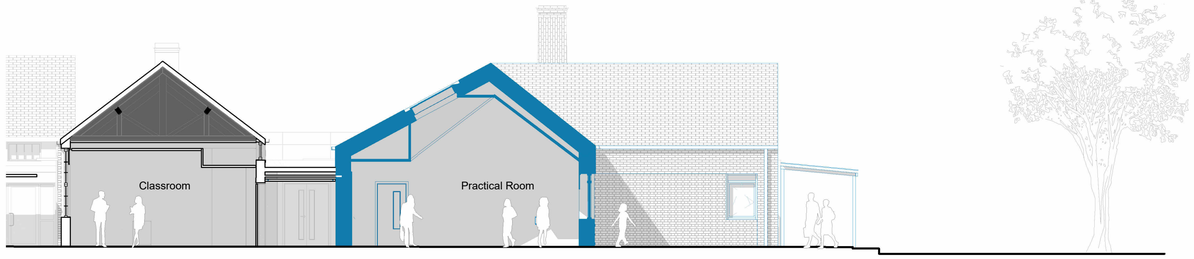

2 Proposed South Elevation B-B
1 : 100

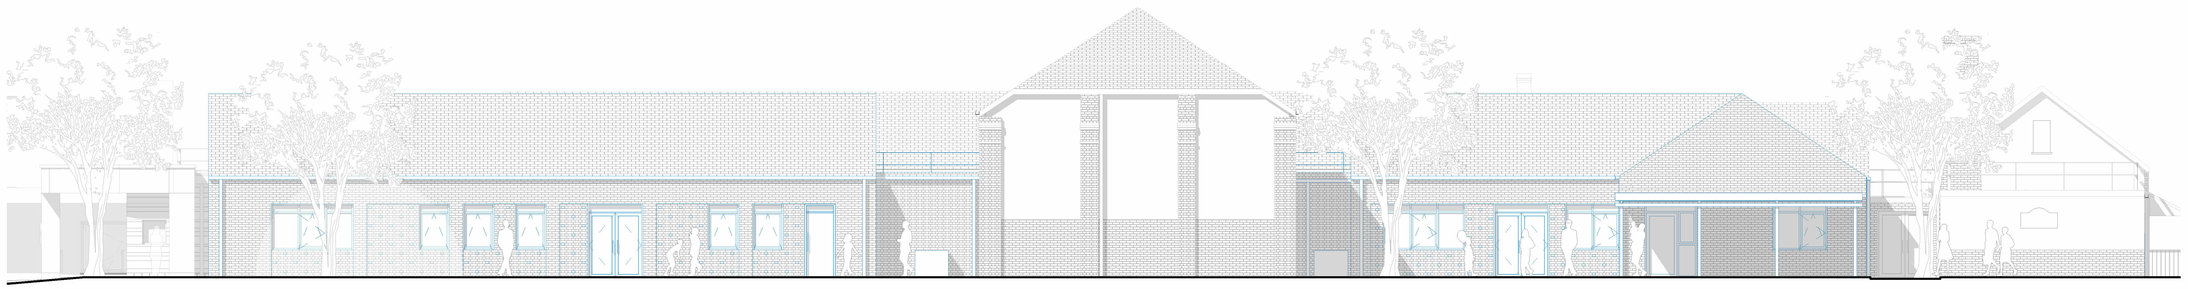

3 Proposed East Elevation C-C
1 : 100

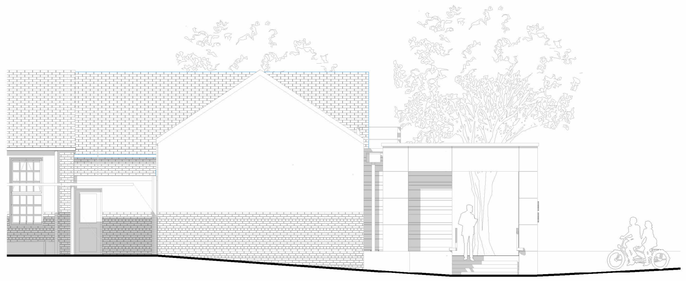

4 Proposed West Elevation D-D
1 : 100

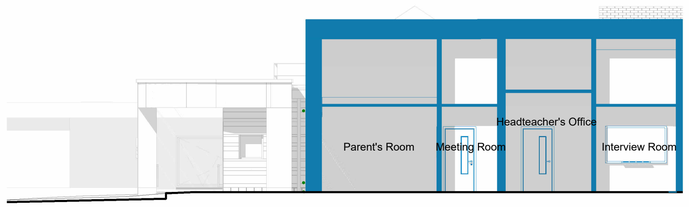

5 Proposed West Elevation E-E
1 : 100

@ Copyright
Ayre Chamberlain Gaunt

A1

SCALE

As indicated

0 0.5 1 2 5m

NOTES:

All dimensions to be checked on site.
Drawing to be read in conjunction with all relevent Architectural, Interiors, Structural, M&E, Drainage/ Public Health, Landscape and Civils drawings and specifcations.
Any discrepancies between consultant's drawings to be reported to the Architect before any work commences.
The Contractor's attention is drawn to the Health & Safety matters identified in the Health & Safety plan as being potentially hazardous.
These items should not be considered as a full and final list.

The Work Package Contractor's normal Health & Safety obligations still apply when undertaking constructional operations both on and off site.

Ayre Chamberlain Gaunt take no responsibility for the location of legal boundaries indicated on this drawing and advise a separate drawing to be completed by specialist surveyor in order to establish exact boundaries.
DWG files provided for information only. Refer to PDF record.

The copyright of this drawing is held by Ayre Chamberlain Gaunt Ltd. Not to be used for any purpose without consent.

KEY

Existing

New extensions to existing buildings are permitted development and subject to a separate Lawful Development Certificate

ACGARCHITECTS.CO.UK

Ayre Chamberlain Gaunt
The Plant
Basing View
Basingstoke
Hampshire, RG21 4HG

+44 (0)20 3909 5750
mail@acgarchitects.co.uk

AYRE CHAMBERLAIN GAUNT

PROJECT
Reading SEN Schools
The Ridgeway Primary School - Hillbrow, Reading, RG2 8JD

DRAWING TITLE
Proposed Elevations

REV.	DATE	DESCRIPTION
P3	22.09.26	Issued for Lawful Development Certificate
P2	20.08.26	Issued for Lawful Development Certificate
P1	14.08.26	Issued for Comments

DRWN BY	CHKD BY	APPD BY
RK	GP	TH

DRAWING NO.
project code - originator - volume - level - type - role - number
RDW-ACG-XX-ZZ-DR-A-4090

STAGE	SUITABILITY	
RIBA stage	code	description
3+	S2	SUITABLE FOR INFORMATION