


89 KENSINGTON ROAD

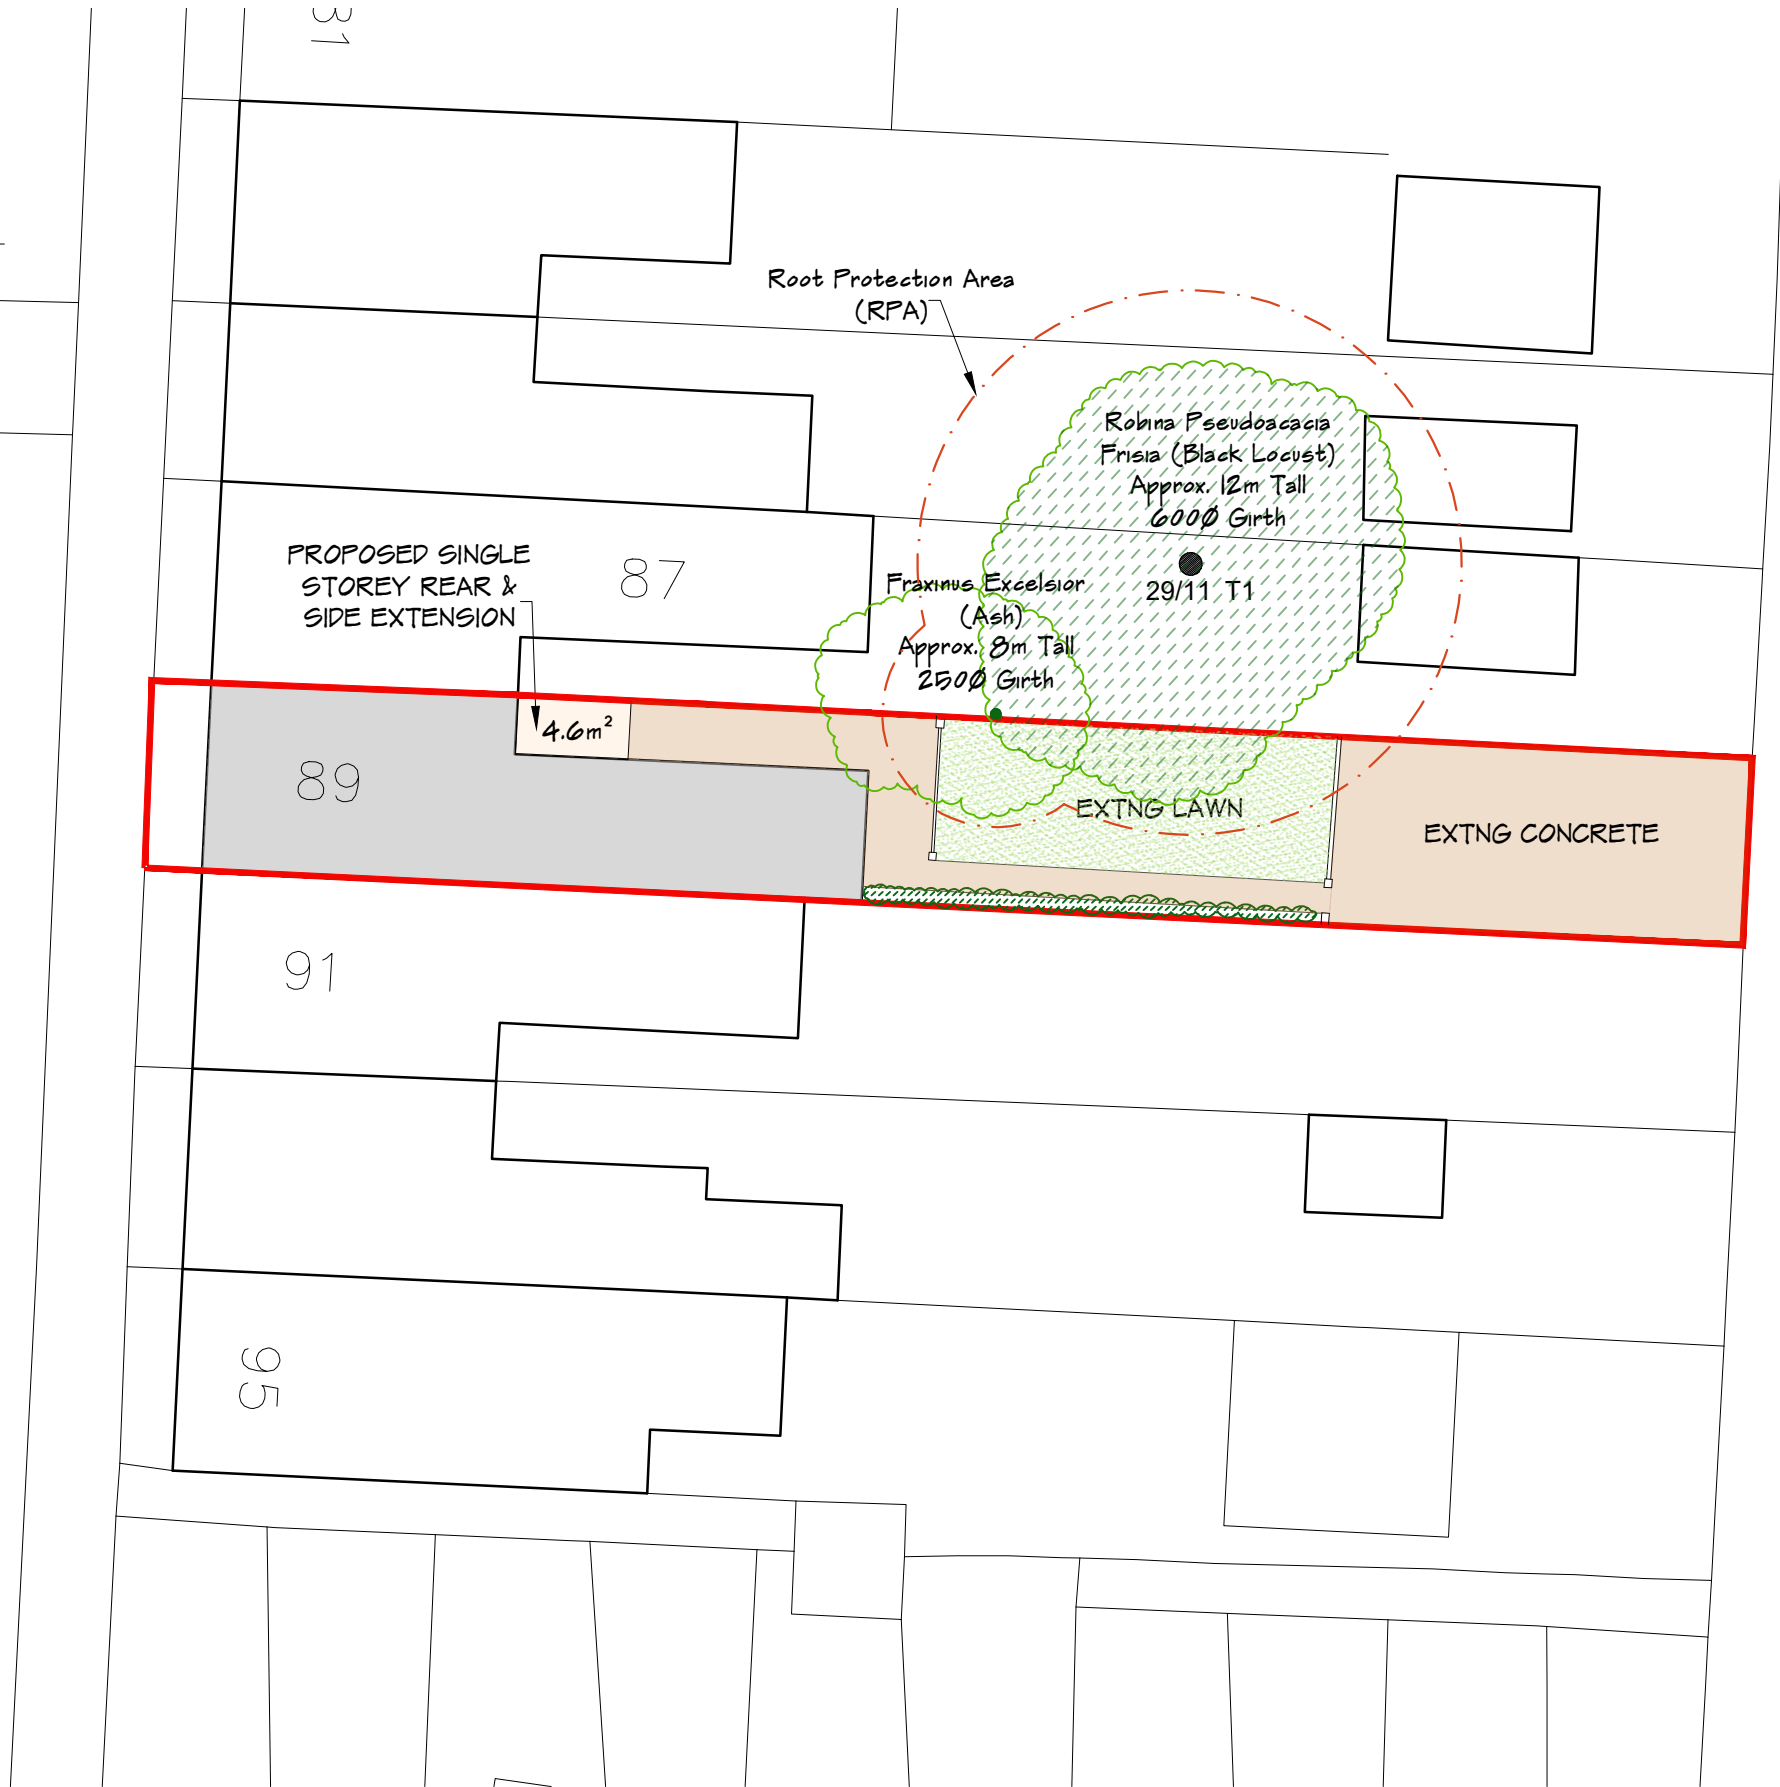

BLOCK PLAN

1:200 scale Bar
This Drawing has been produced for printing onto A3 size paper, if printing in another paper size, use the scale bar below for ref.:



CRANBURY ROAD



Ordnance Survey (c) Crown Copyright 2025. All rights reserved. Licence number 100022432

LOCATION PLAN

1:1250 scale Bar
This Drawing has been produced for printing onto A3 size paper, if printing on another paper size, use the scale bar below:



REV	COMMENTS	DATE
-	-	-

www.stlarchitecture.co.uk studio@stlarchitecture.co.uk 0118 989 0808

CLIENT -Carney Construction Ltd
PROJECT -89 Kensington Road
-Reading, RG30 2SZ
DRAWING -Block & Locality Plan

STATUS -Planning
SCALE -1:500 & 1:1250 @A3DRAWN - CHECKED NO 4056/200 REV B

DATE -July 26

THIS DRAWING MUST NOT BE SCALED UNLESS ISSUED FOR PLANNING PURPOSES. ALL DIMENSIONS ARE TO BE VERIFIED PRIOR TO SETTING OUT, COMMENCING WORK, OR PRODUCTION OF FABRICATION DRAWINGS. REPORT ANY DISCREPANCIES TO THE SUPERVISING OFFICER IMMEDIATELY. ©