




01 2.4m HT WELDMESH FENCE AND GATES

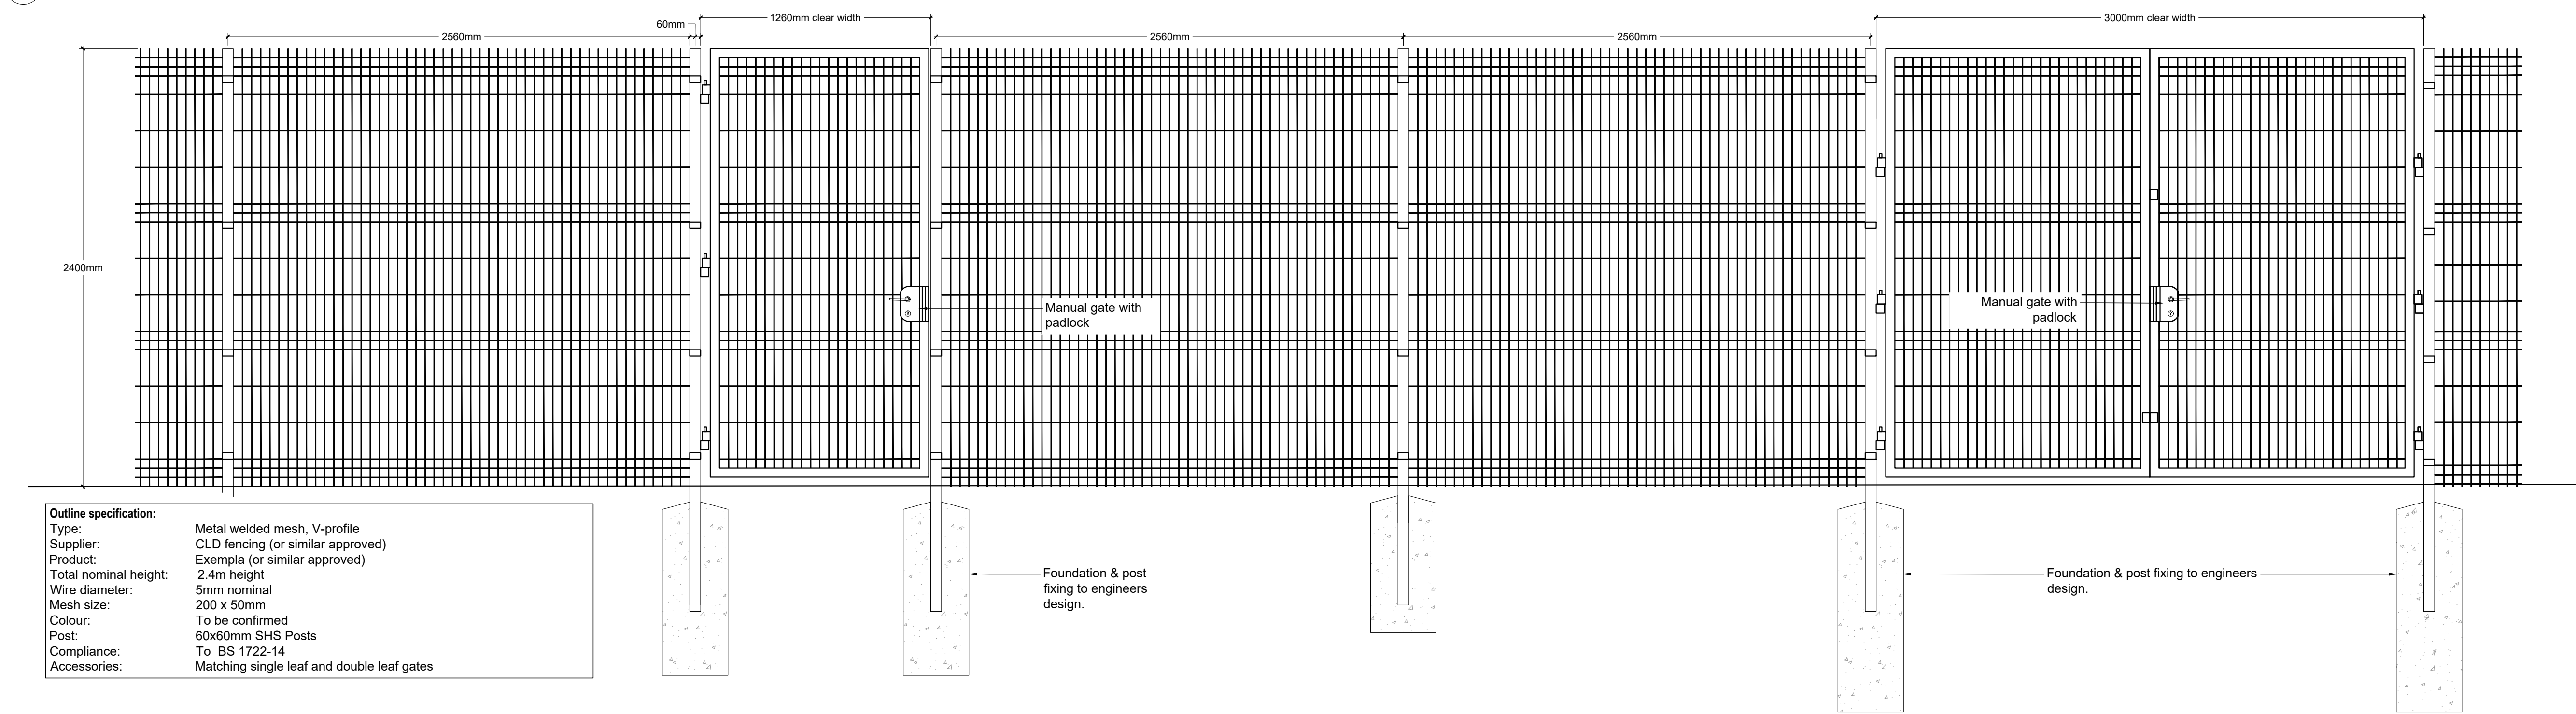

02 TYPICAL 1.2M HT. BOW TOP RAILING AND GATE

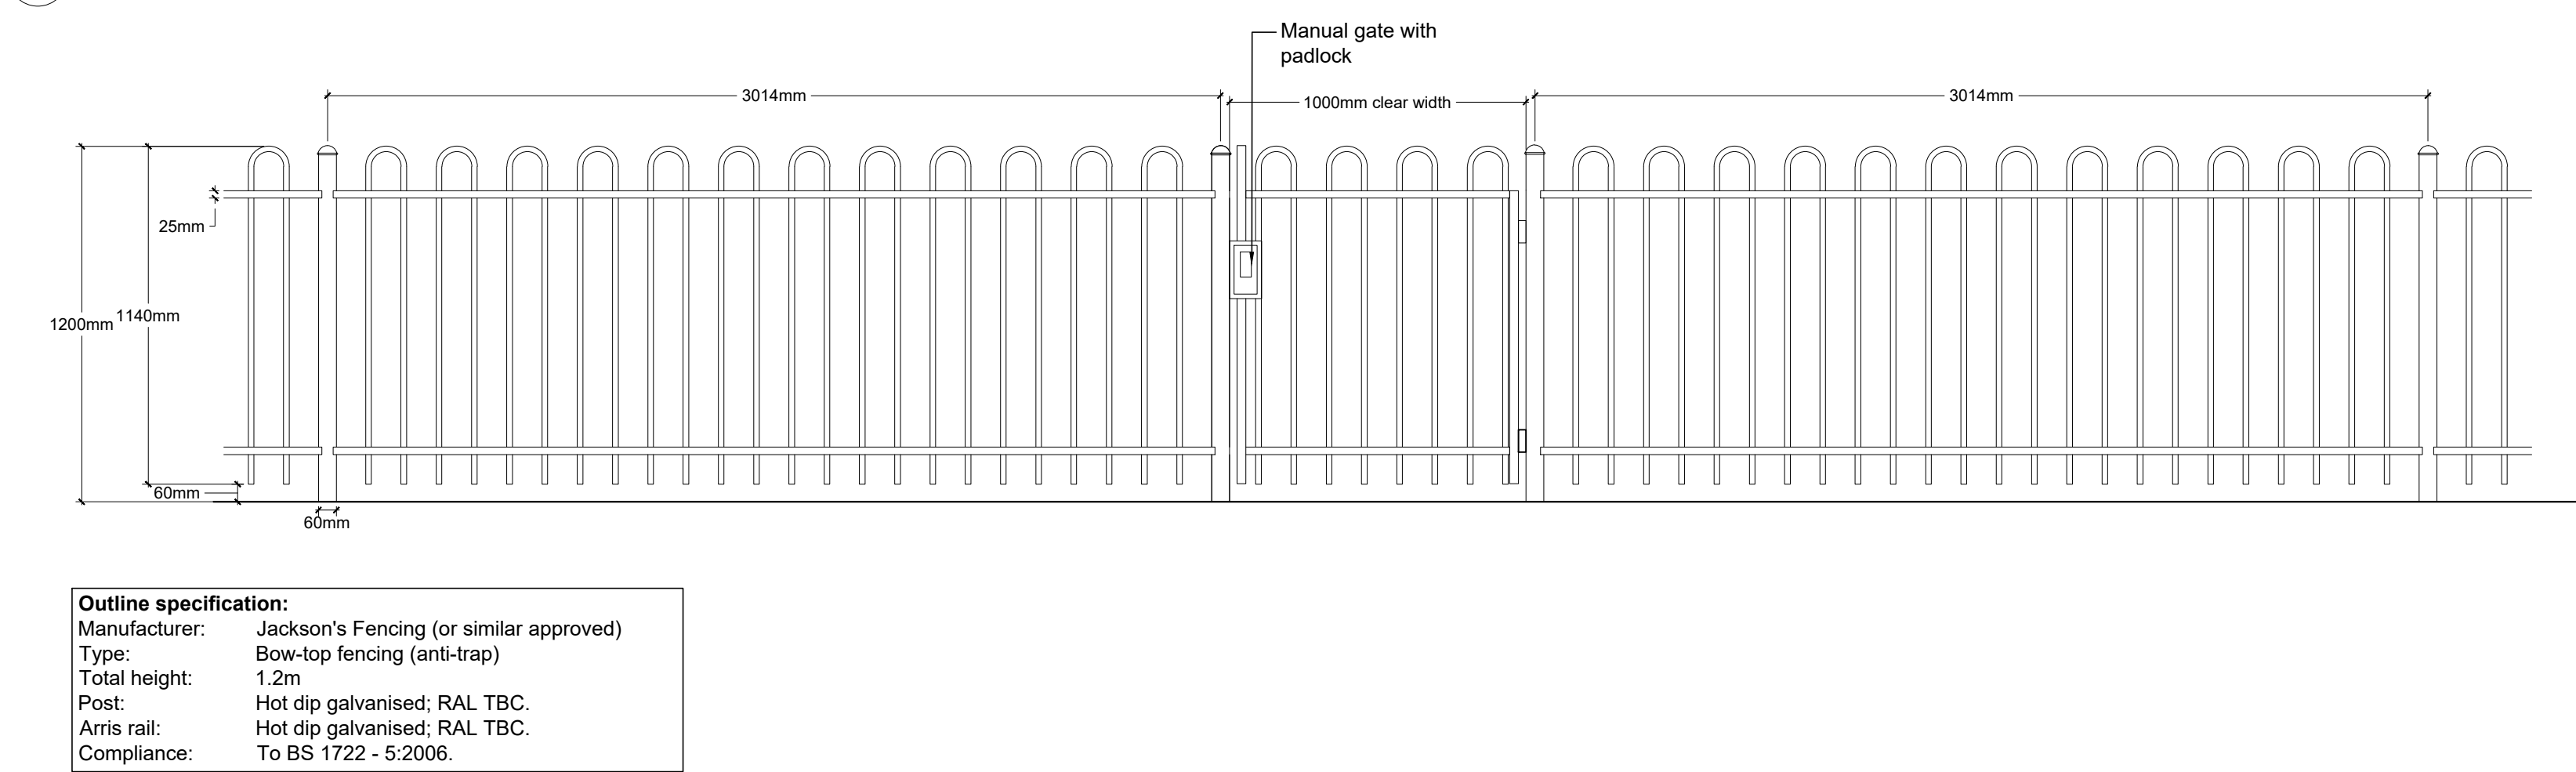

03 1.2M HT. TIMBER PICKET FENCE AND GATES

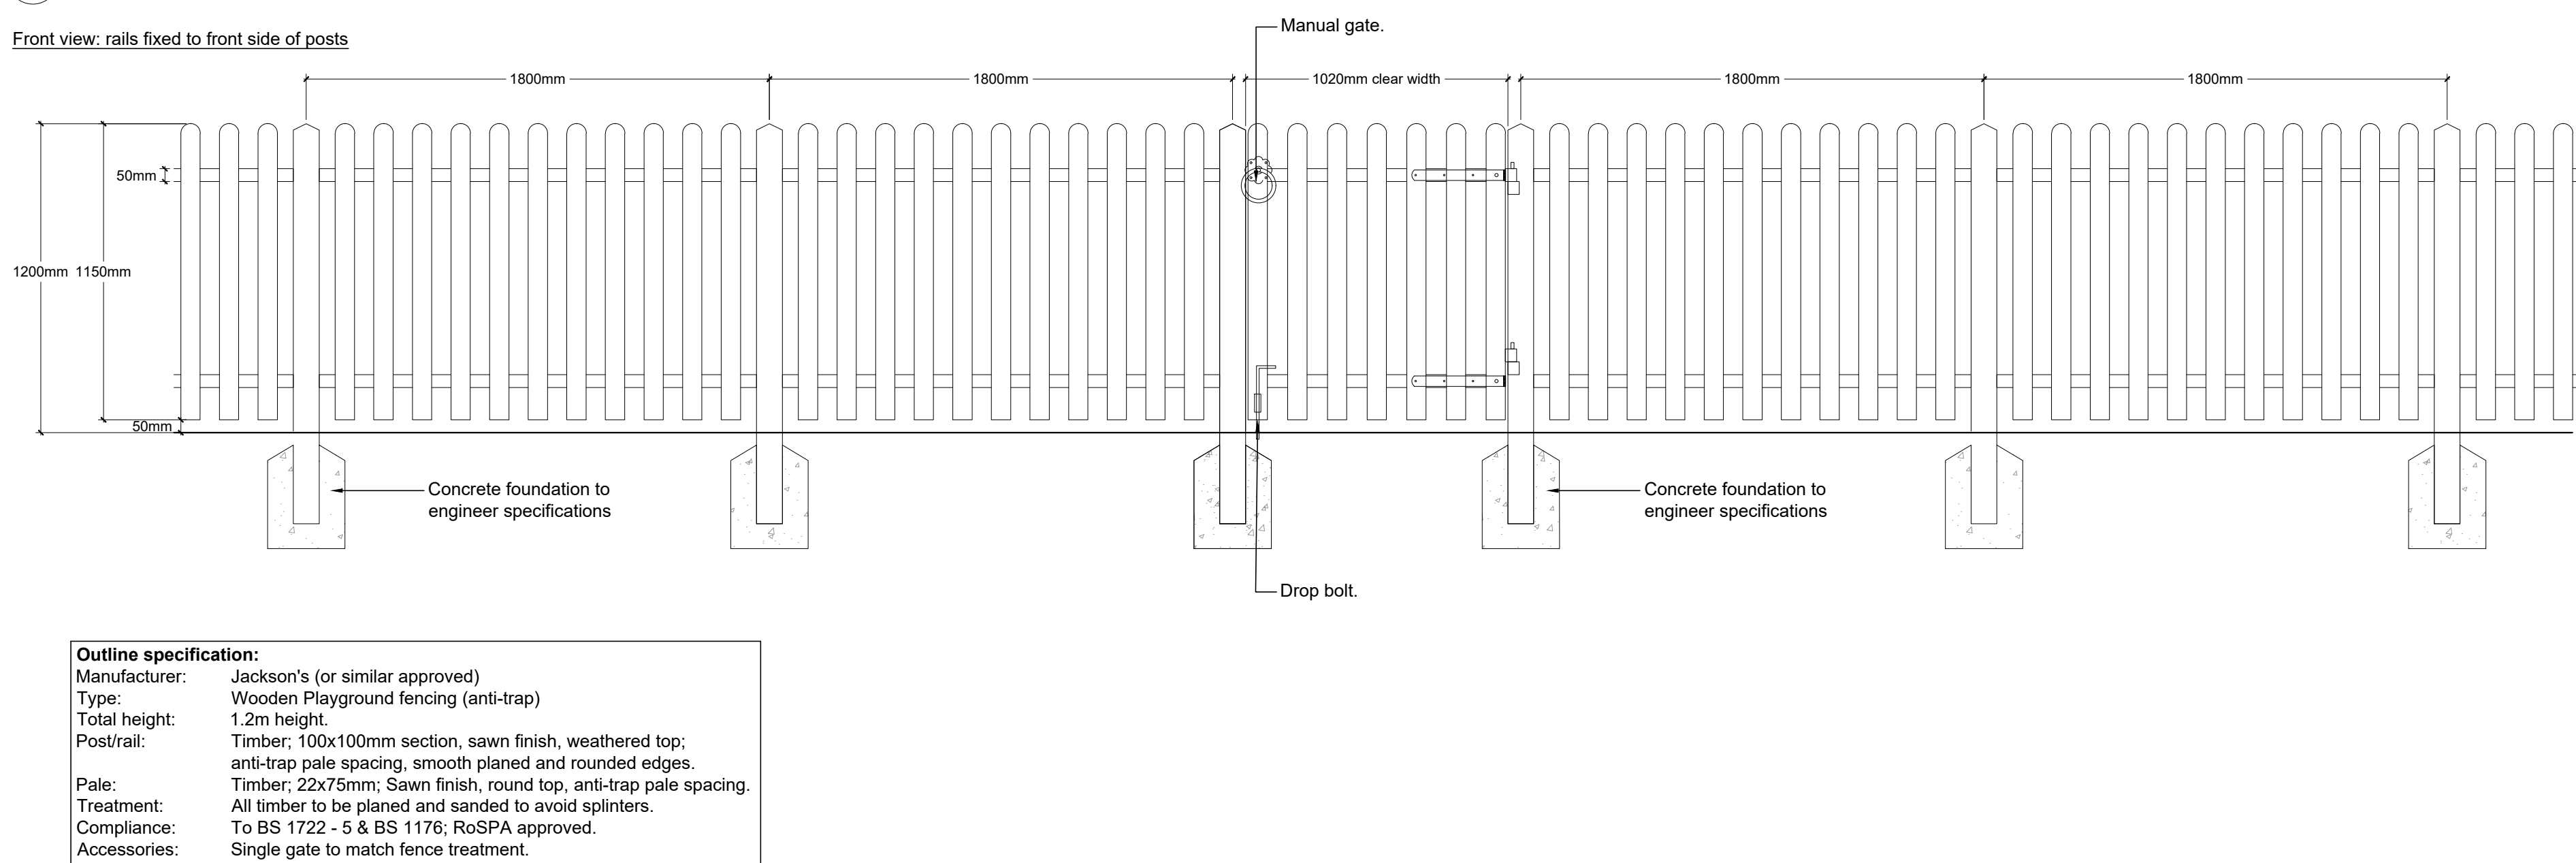

- 0m 1m
- north
- All dimensions in millimetres unless otherwise indicated. All levels in metres relative to Ordnance Datum and are positive (AOD) unless otherwise indicated.
 - Figure dimensions only to be taken from this drawing. Dimensions and levels to be checked on site.
 - Scaling suitable for planning purposes only, when drawing is reproduced at indicated size.
 - All civil/structural matters including existing and proposed services, sub-base construction, site structures and retaining walls are subject to design/confirmation by an appropriately qualified Engineer. Refer to information by others.
 - The original version of this drawing was produced in colour - monochrome copies should not be relied upon to accurately reflect all drawing elements.
 - This drawing has been prepared for planning purposes only and should not be used for construction.