


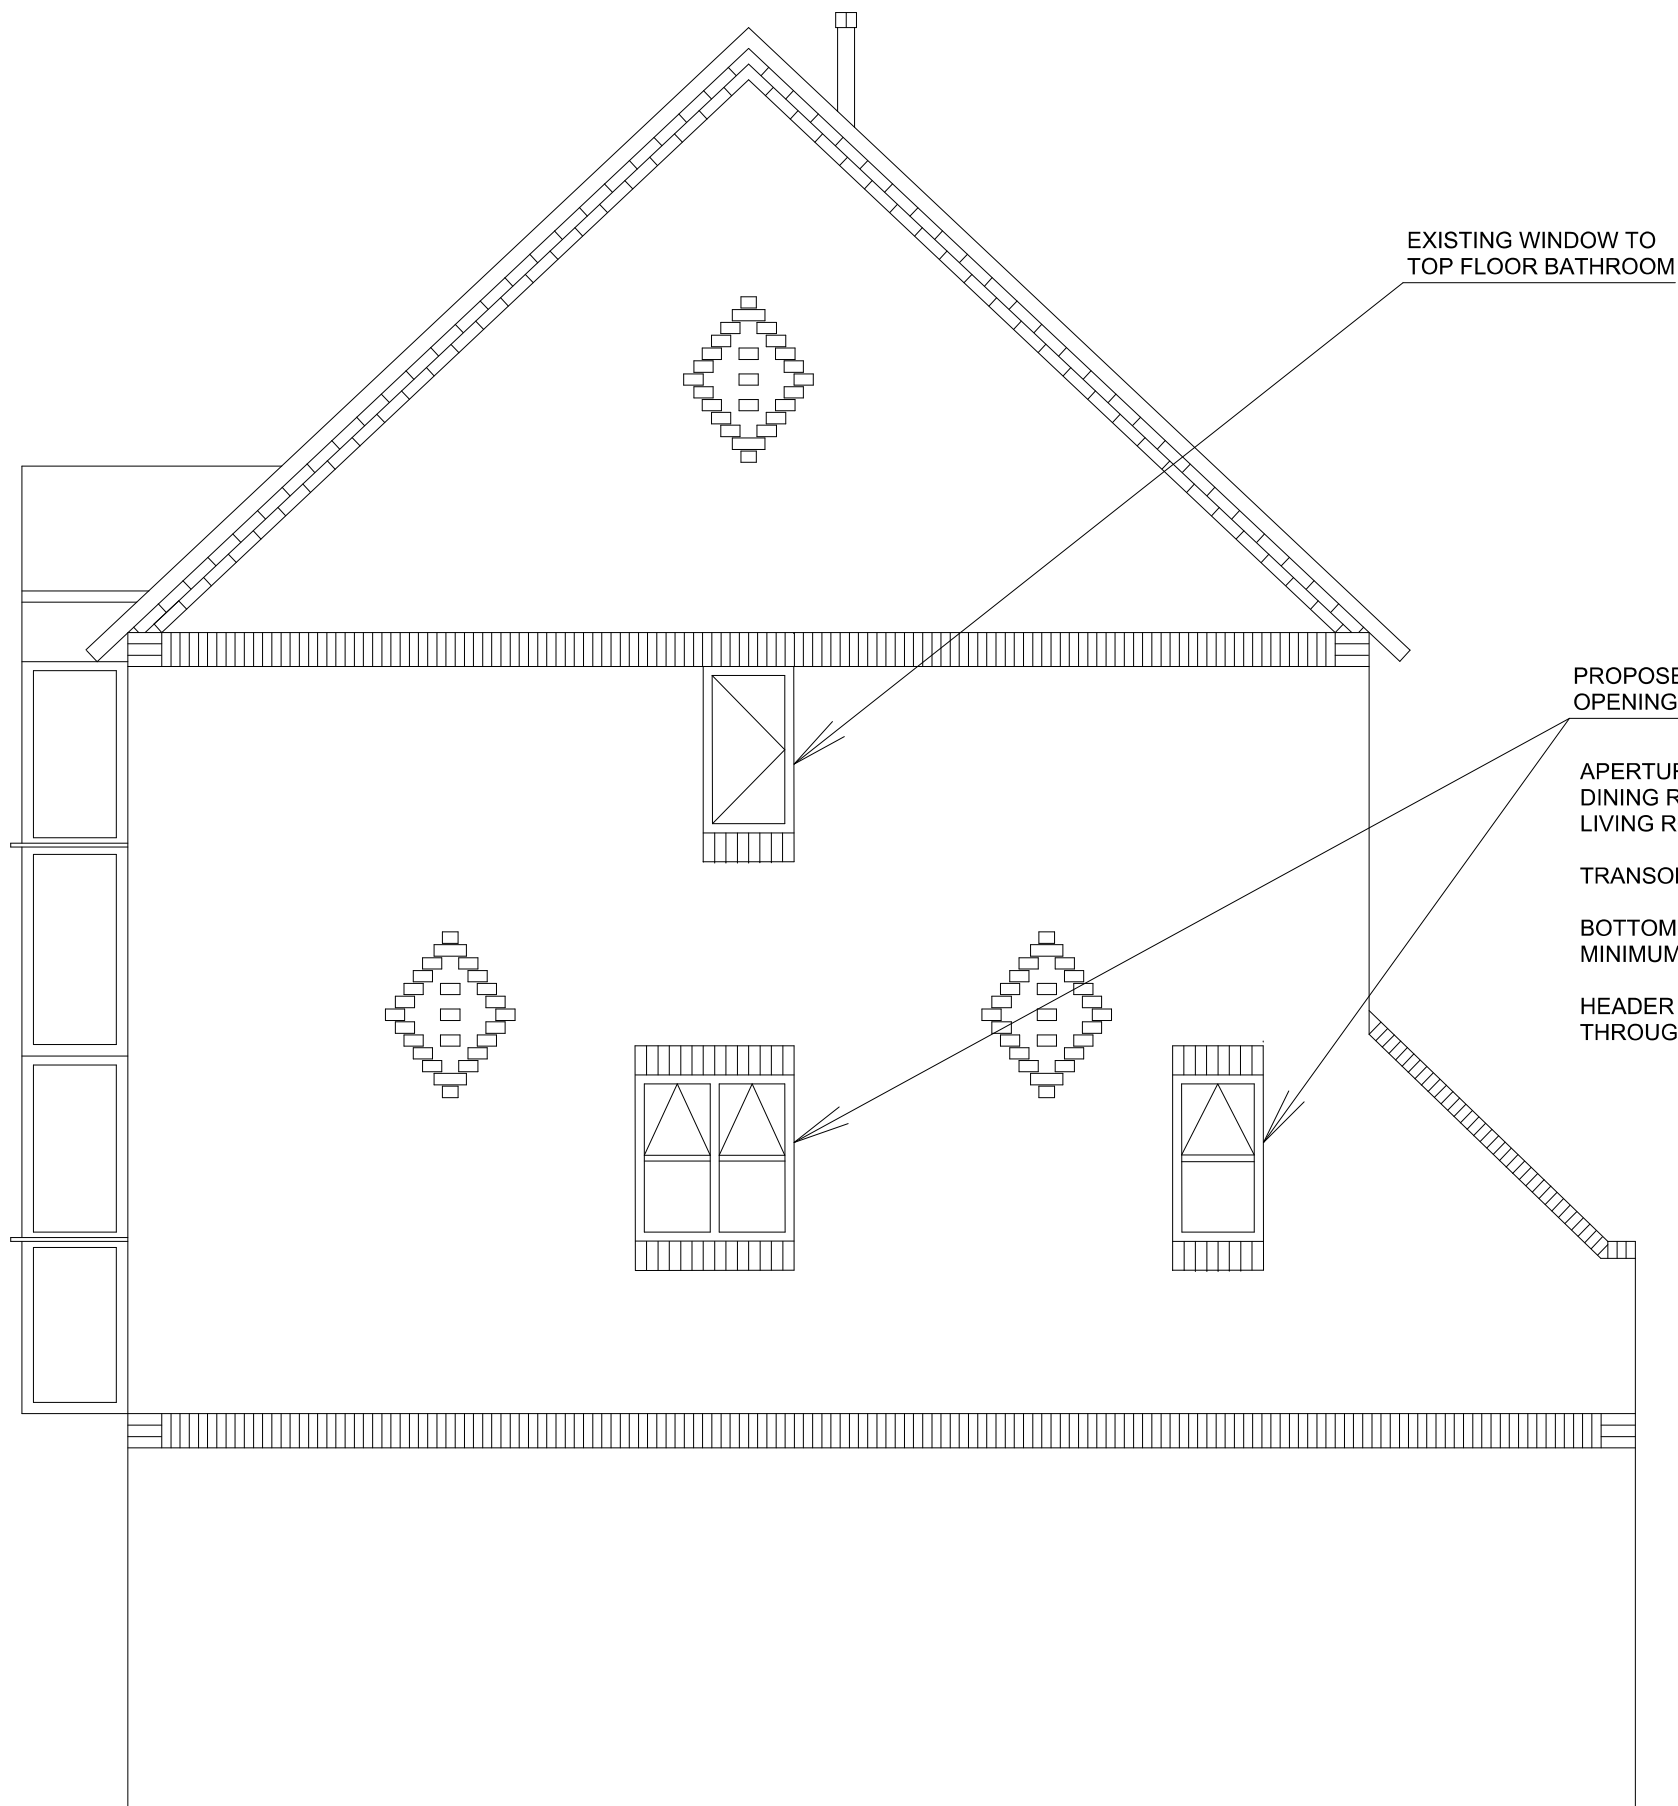

29 HERON ISLAND, CAVERSHAM, RG4 8DQ	
ADDITION OF TWO WINDOWS IN SW GABLE END	
SIDE ELEVATION (PROPOSED)	
KEN PERRETT	sprinklingtarn@gmail.com
SCALE 1:50 @ A3	ISSUE 2, 06 SEPTEMBER 2026