





Proposed Front (North) Elevation



Proposed Rear (South) Elevation

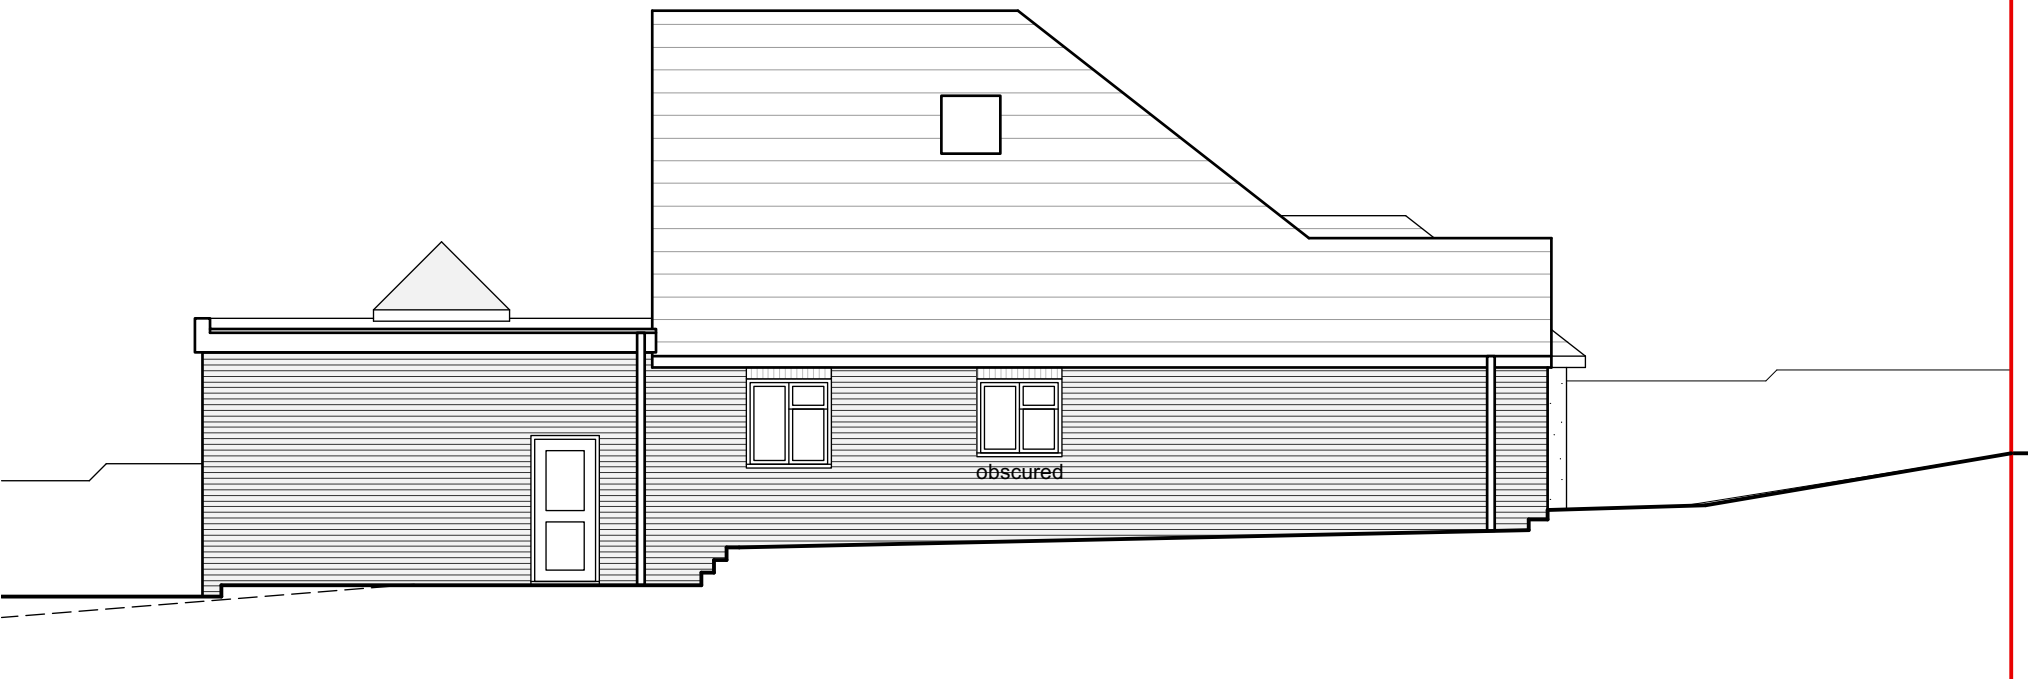


Proposed Side 1 (East) Elevation

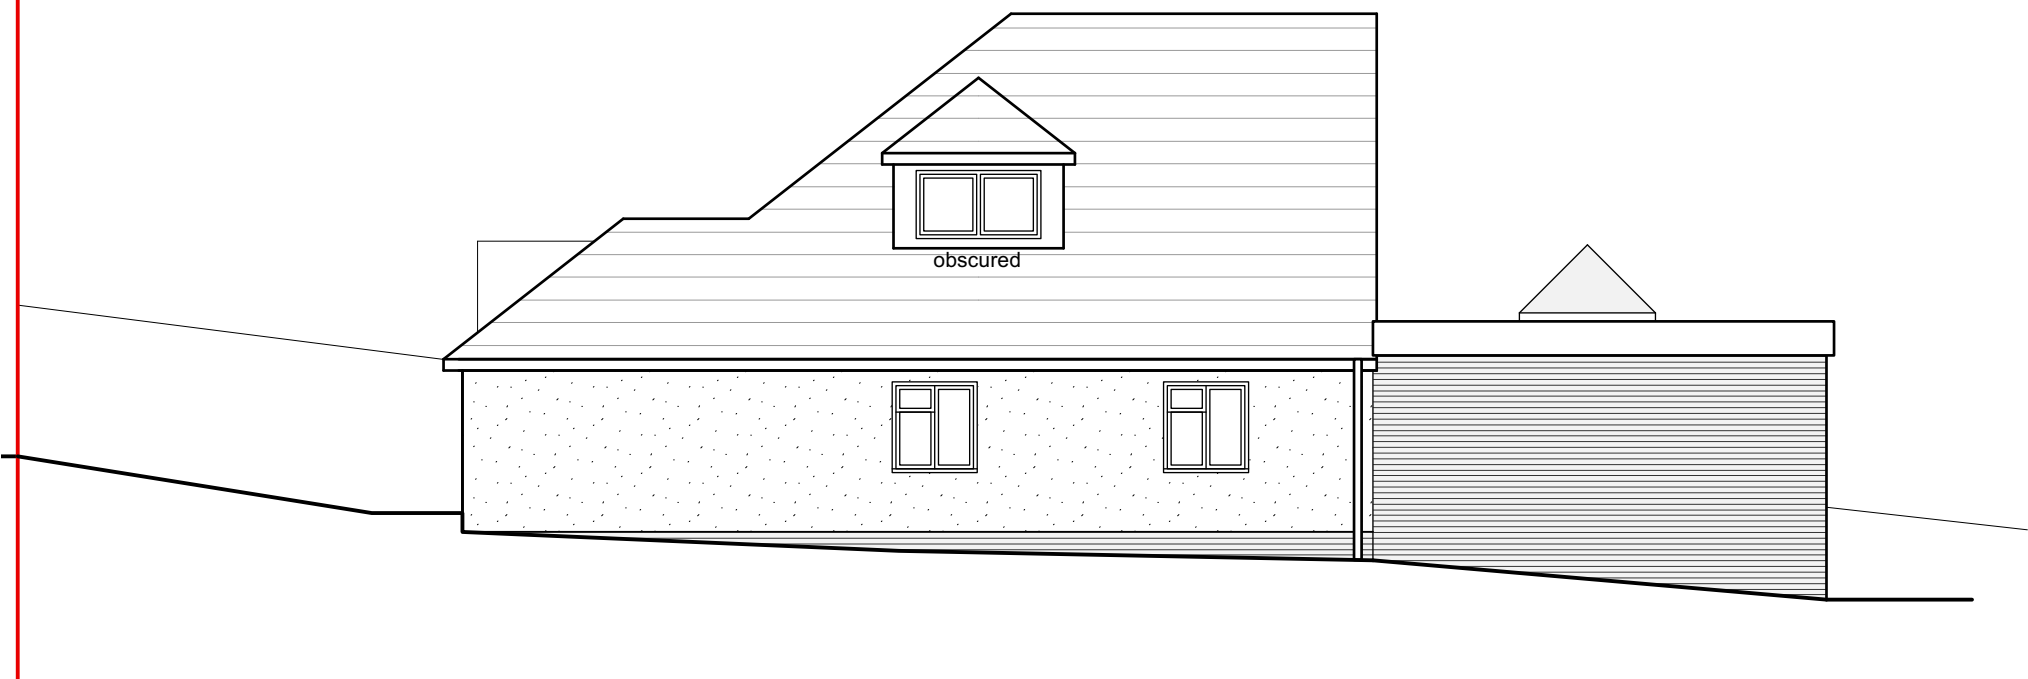

Proposed Side 2 (West) Elevation

All dimensions are to be checked on site before work commences.
Figured dimensions to be taken in preference to scaled dimensions.
If in doubt please ask.
© Copyright reserved.

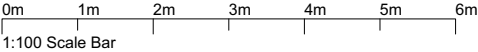

Key:
Extension brickwork, a textured monochrome finish, with neutral mortar, similar to the sample imges below.
Render finish, limited to part of the front and side 2 elevations. An off white (cream) render to suit with the new brickwork. Similar to the images below.



P5	Garage updated and key added.	24/09/26	LN
P4	Flue omitted	04/09/26	LN
Rev	Notes	Date	Initial
Status			
Planning			
HOLTHAM+NEWMAN 			
ARCHITECTS			
The Old Dairy, 282A Hyde End Road, Spencers Wood, Reading, Berkshire, RG7 1DN			
T: 07971 316497 E: hello@hnarchitects.co.uk			
Project: 33A Mansfield Road Reading RG1 6AL			
Client R. Holder and J. Vella			
Drawing Title: Proposed Elevations			
Scale:	1:100 @A3	Dwg. No.:	Rev.:
Drawn by:	LN	2543 - P200	P5
Date:	Mar 2026		