




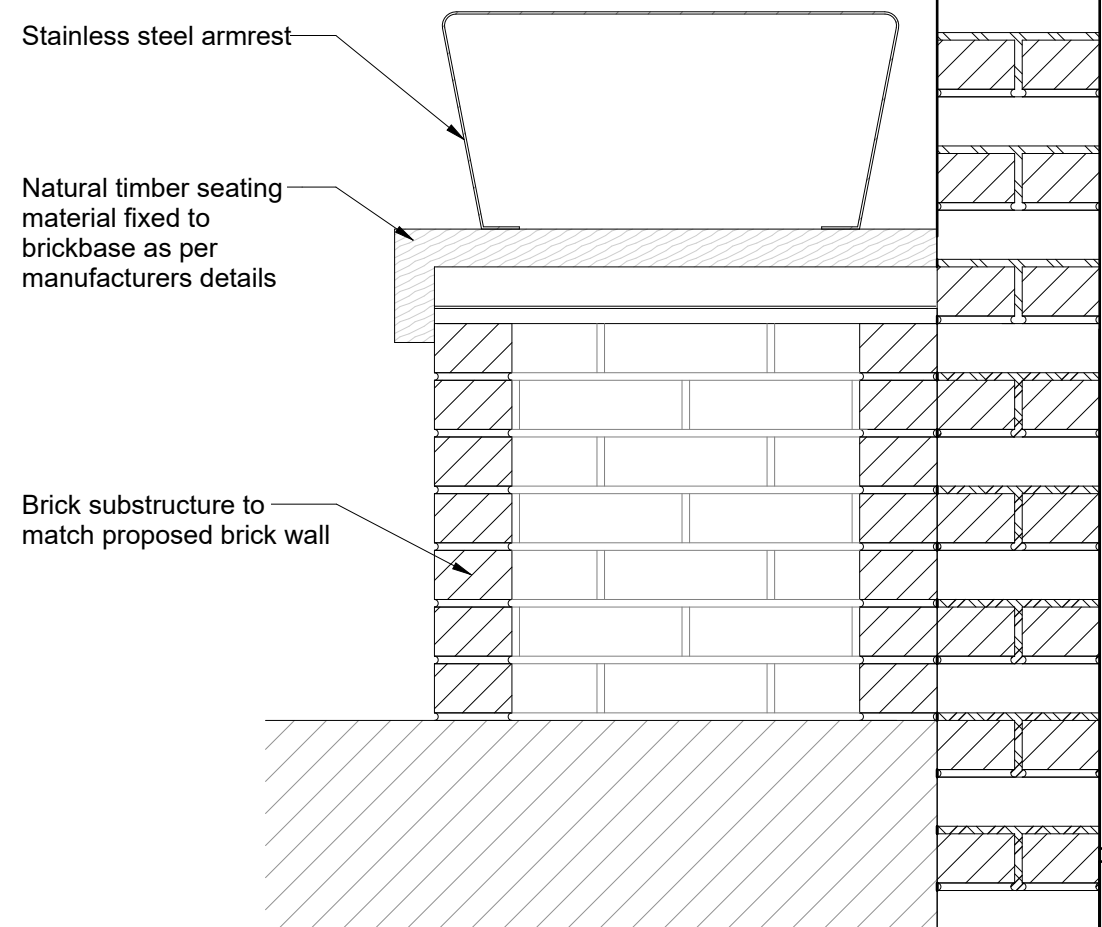


5 1 : 10

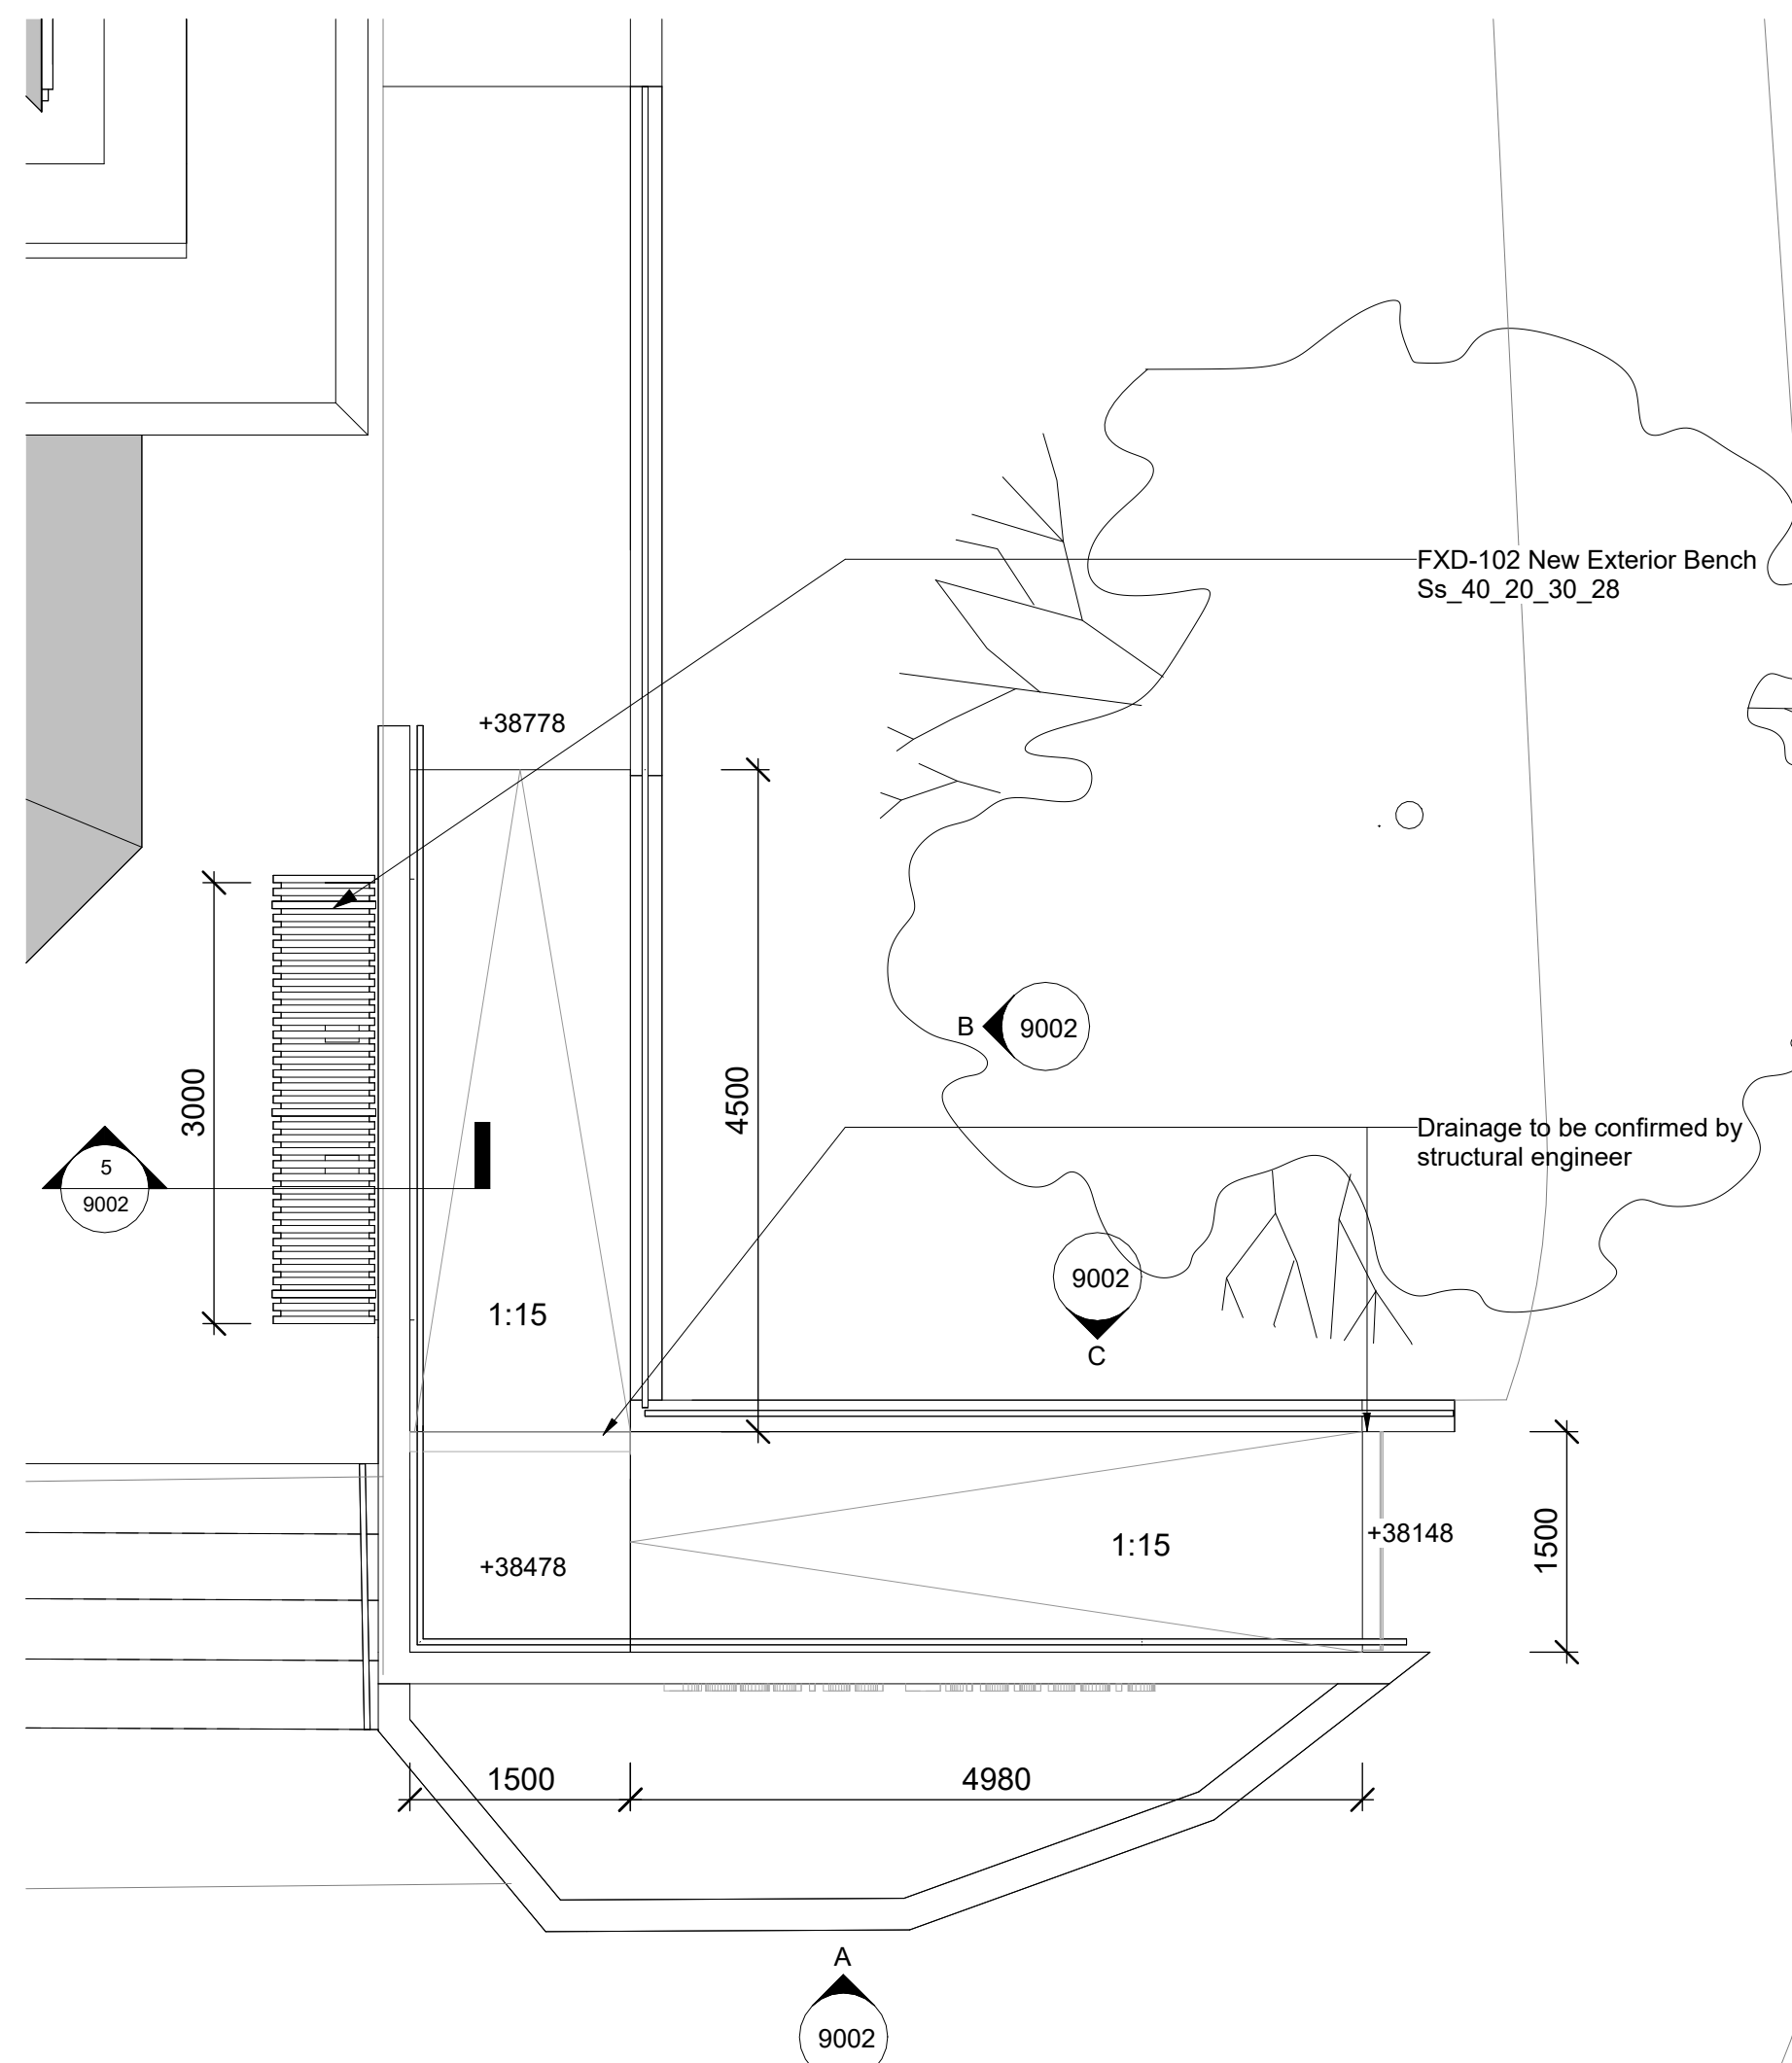


00 - Proposed External Ramp B Plan

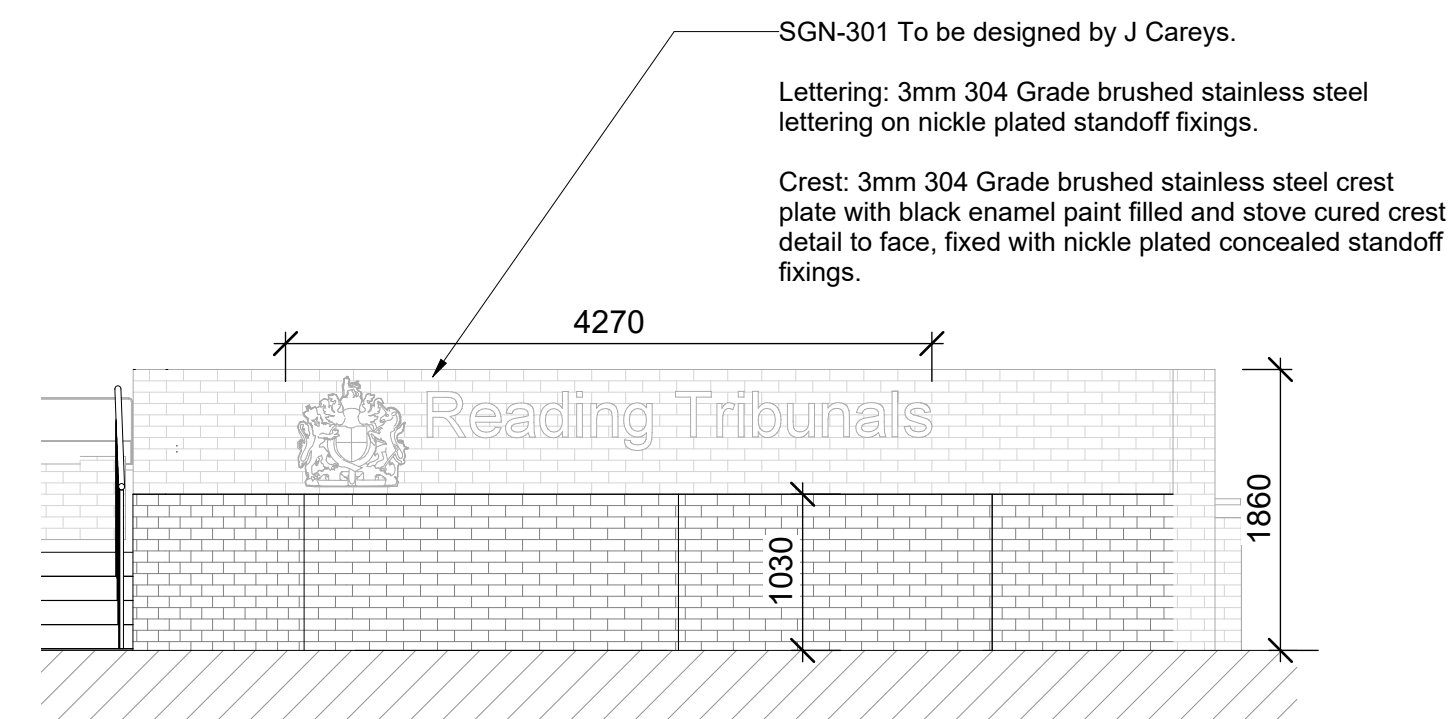



Ramp B - Elevation A

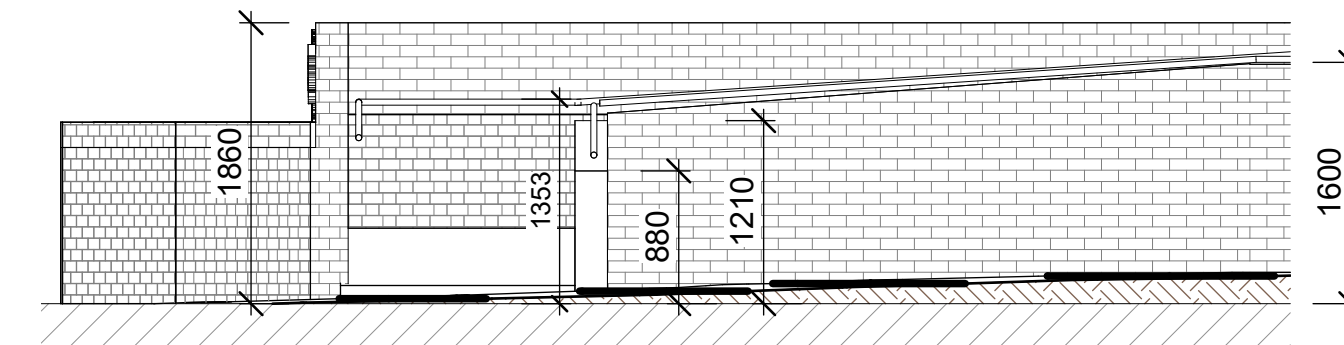

Ramp B - Elevation B

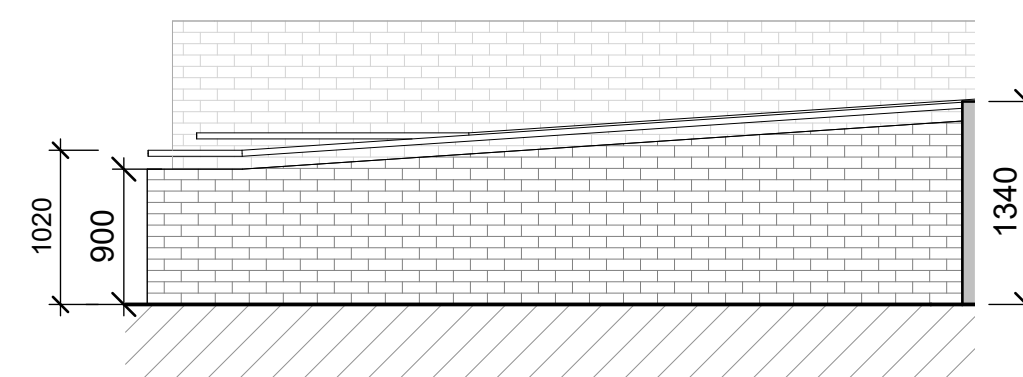

Ramp B - Elevation C

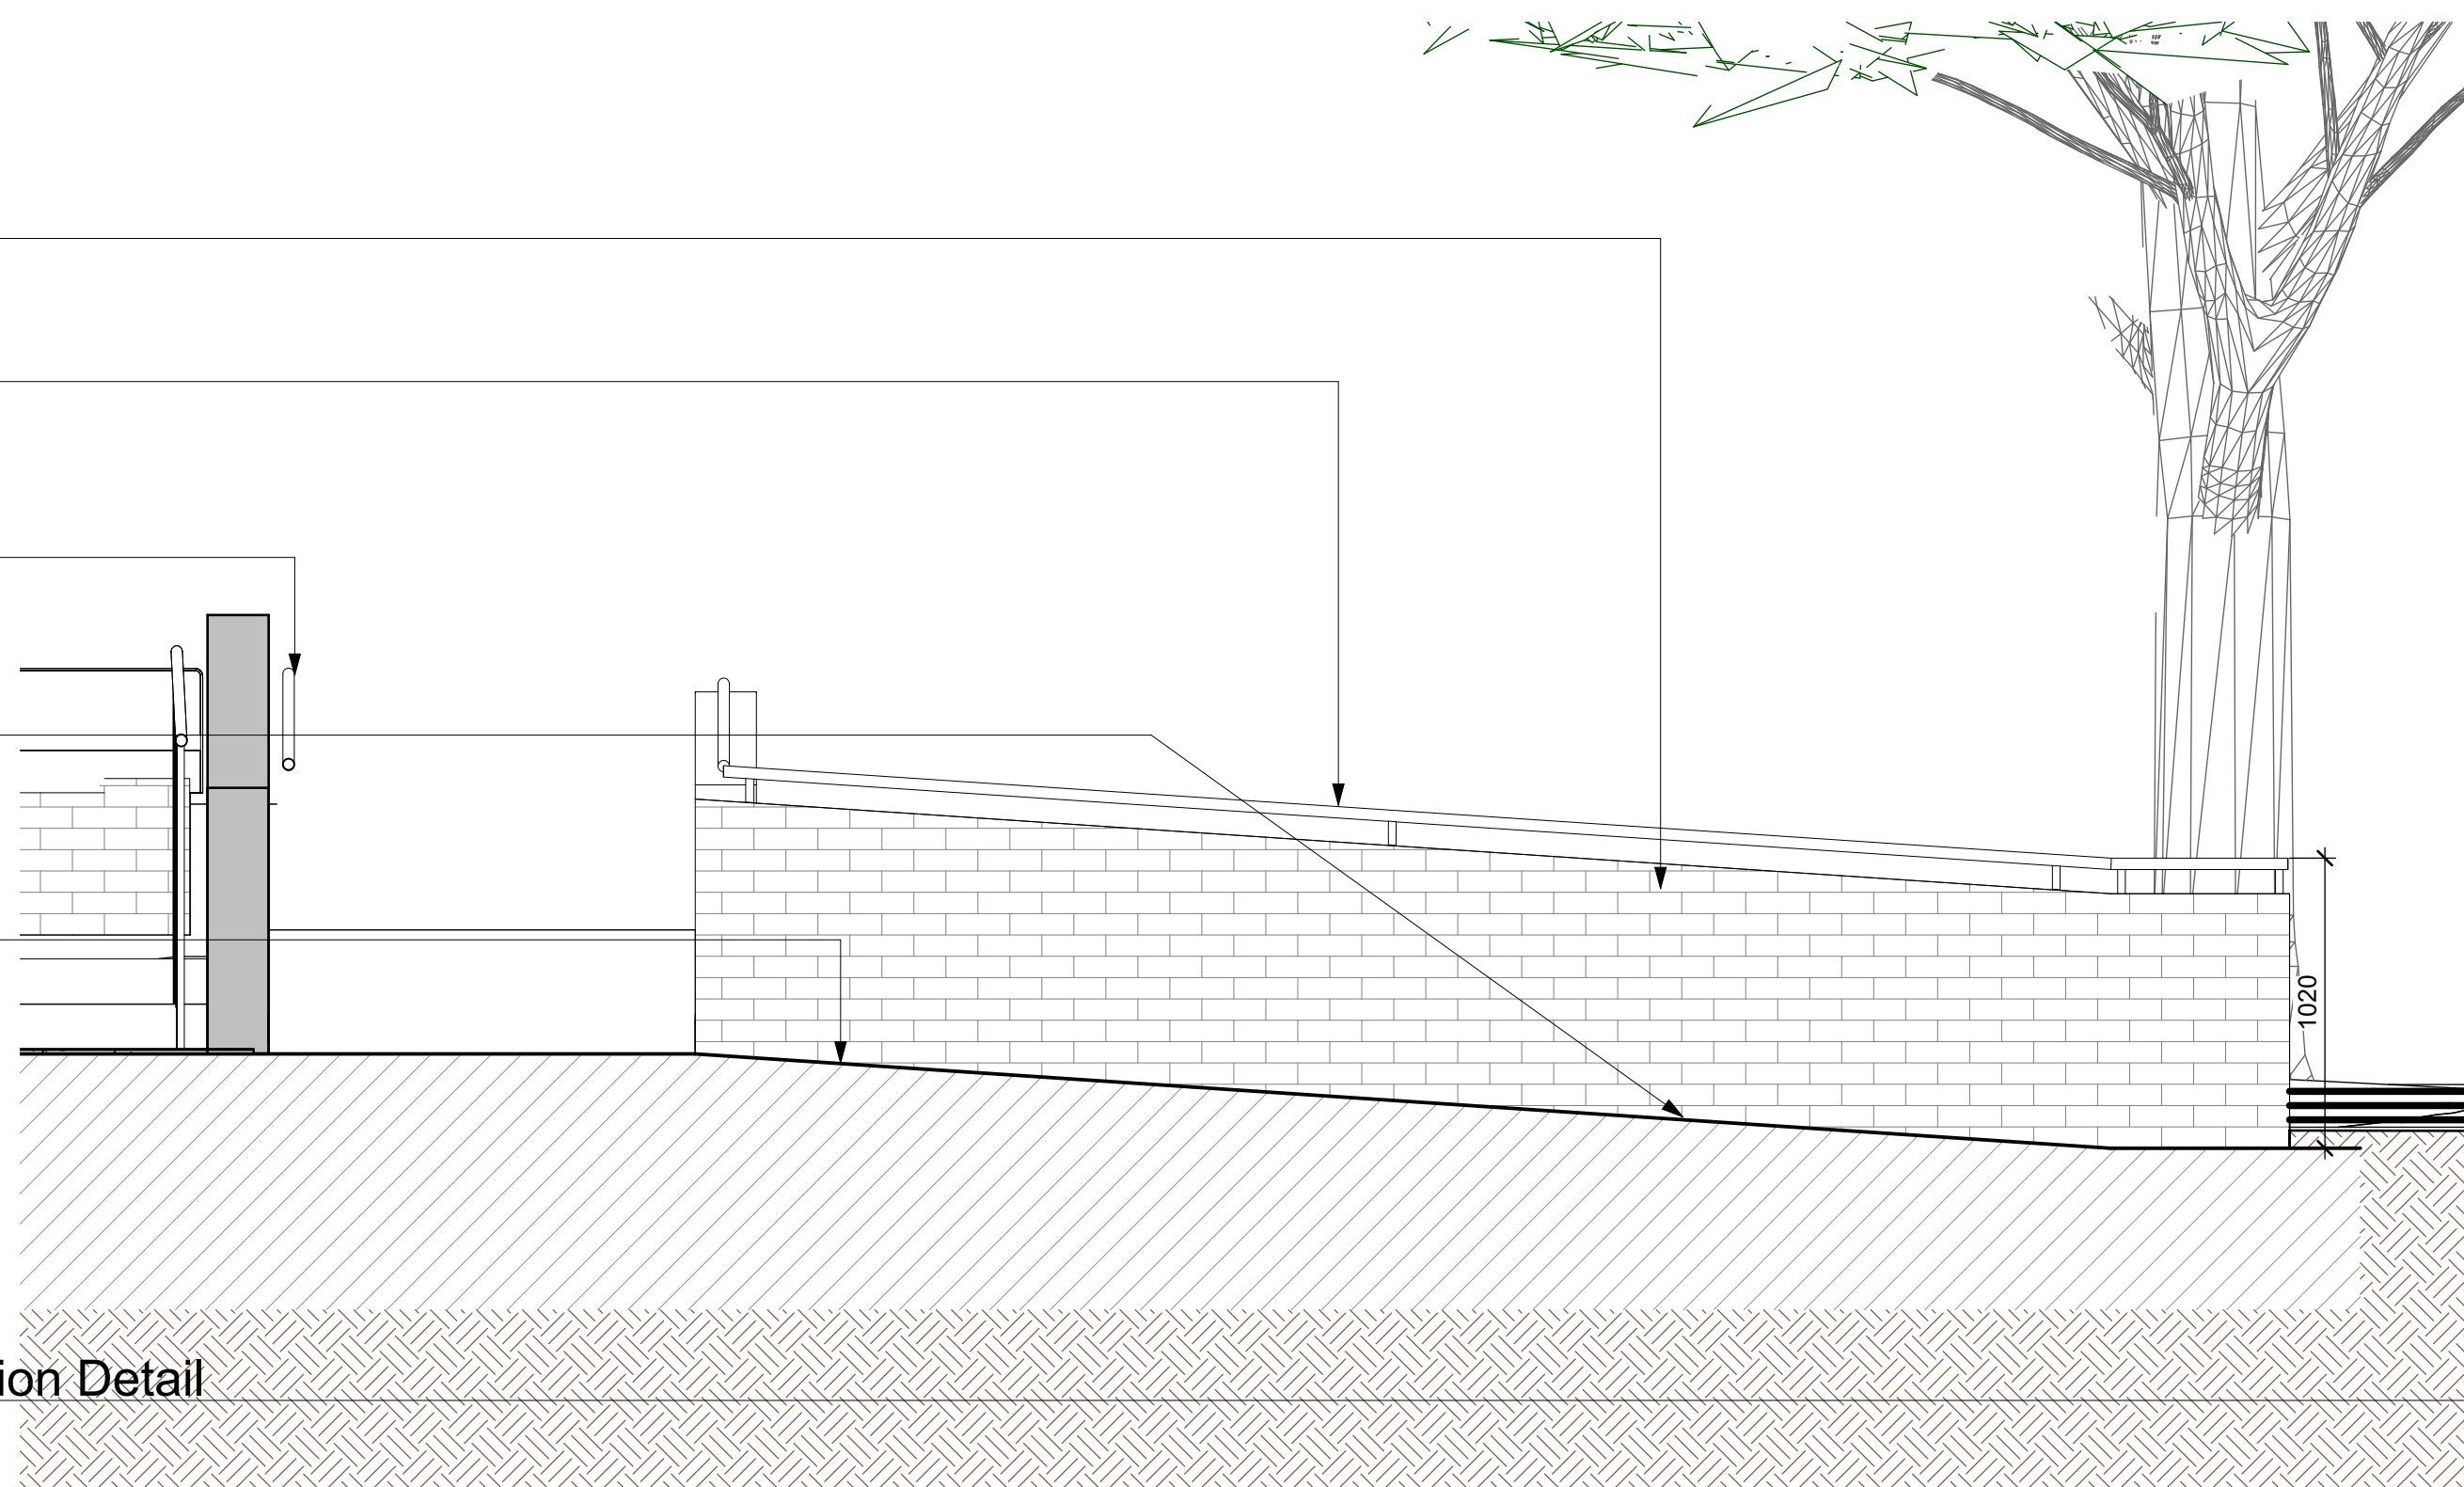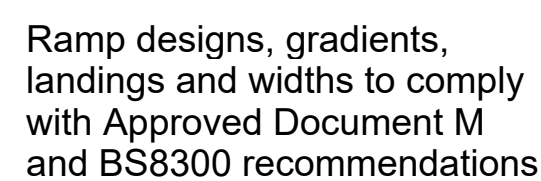

Ramp B Section Detail

C:\Users\Daiss\Aboc\Documents\377915_15380-NMA-RTC-XL-M-A-0001_C40 Levels_da64WQA.r