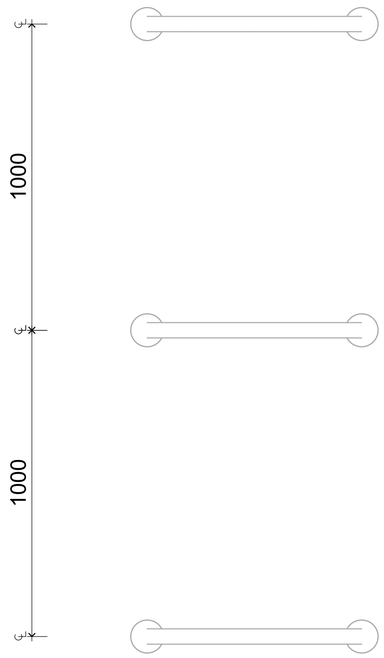

Cycle Hoops Plan

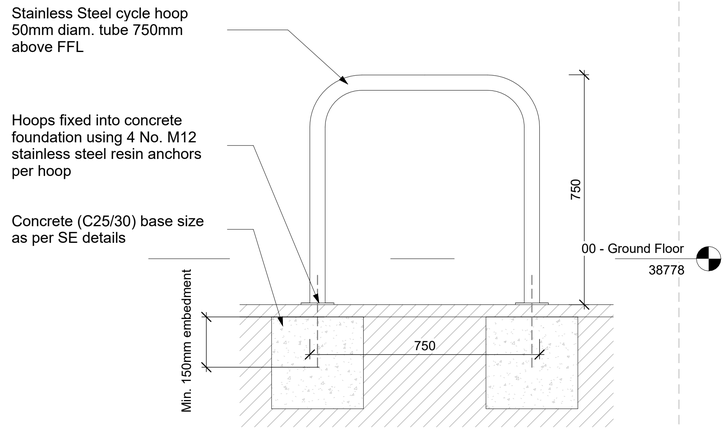

Cycle Hoop Detail

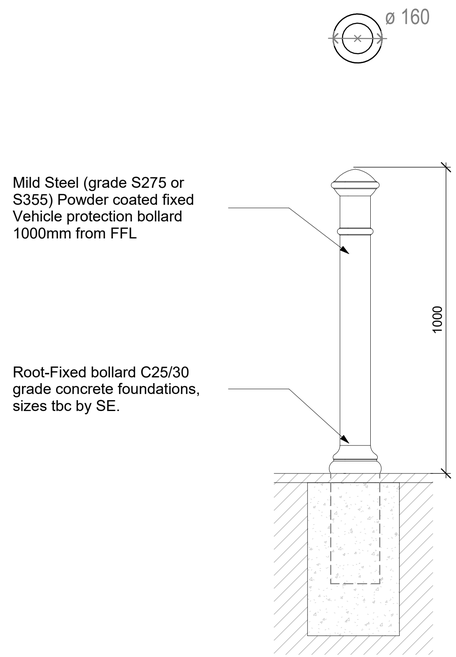

Vehicle Protection Bollards

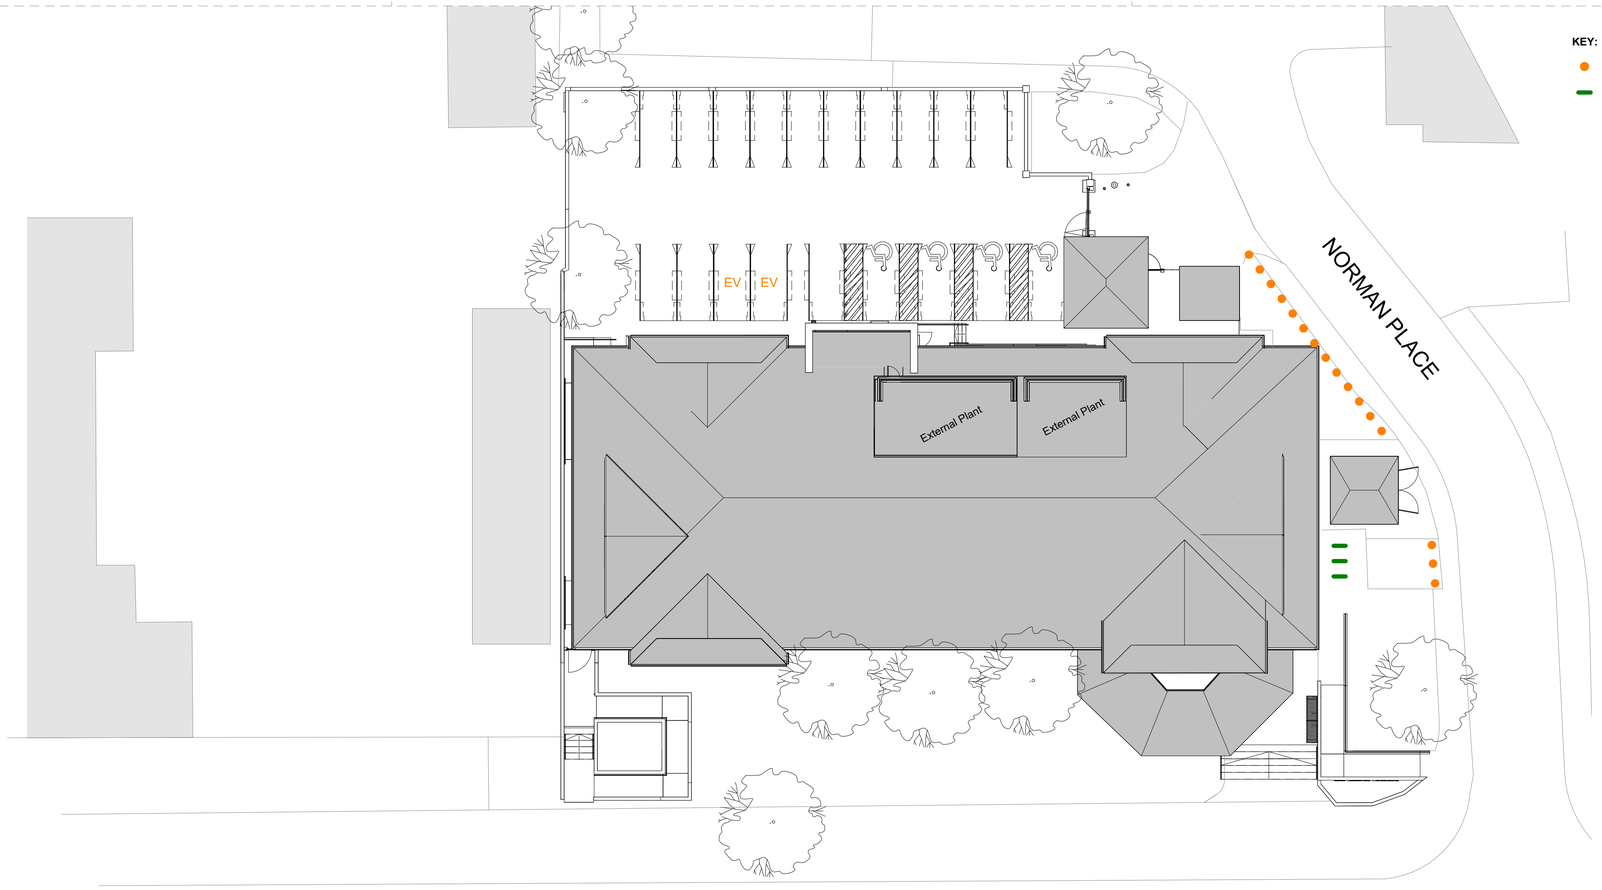

KEY:

- Vehicle Protection Bollards Set 1200mm apart
- Cycle Hoops set 1000mm apart

00 - Proposed Site Plan - External Site Fixtures

Refer to drawing 377915_15380-NMA-RTC-00-D-A-0022 for site works

© Crown copyright 2018

Do not scale from drawings. Verify all dimensions on site prior to construction. This drawing is to be read in conjunction with all relevant documents and drawings. Report all discrepancies to MoJ immediately.

No unauthorised use, disclosure, storage or copying.

Notes

1. The information provided in this drawing is generally commensurate with that expected at the RIBA Design Workstage as noted at the date of issue and should be interpreted as such. MoJ and HMP Technical Standards do apply where applicable.

2. These drawings are subject to relevant statutory consents, building regulations, MoJ technical standards, third party approvals and Landlords consent(s) and/or agreement(s) as necessary.

3. All materials indicated are to be installed in full accordance with manufacturers recommendations and details. All materials to have BBA certification and installed as per certificates details and specification.

4. All work is to be carried out is to observe best building practices and applicable British Standards.

5. These drawings relate to architectural elements only and should be read in conjunction with related design proposals as prepared by the wider appointed design team consultants. As such NMA do not accept responsibility for the coordination of work as prepared by supporting disciplines.

6. Existing information based on third-party information only and have not been subject to measured survey. Measurements to be verified on site prior to construction.

Rev	Date	Description
P02	11/06/2026	Updated to S5(4)
P01	24/04/2026	Intial Issue

Key Plan

Project Status
RIBA Stage 4

Client
Ministry of Justice

Project
Reading Tribunal Court

Ministry of Justice, 102 Petty France, London, SW1H 9AJ

Project Description / Site
Reading Employment Tribunal
HMCTS Reading Sovereign House

Project Address
Sovereign House
Vastern Rd, Reading RG1 8BT

Building Type
Court

Drawing Title
Proposed External Site Fixtures Details

Originator Logo
NORTHMILL associates

Drawn By	JD	Date	15/04/2026
Checked By	DA	Date	15/04/2026
Approved By	GTC	Date	15/04/2026

Drawing Number
377915_15380-NMA-RTC-00-D-A-9030

Sheet No.	Scale	Orig. Sheet Size	Rev.
1 of 1	As indicated	@ A1	P02

Data Security Classification
OFFICIAL

Suitability
S5(4)

S:\6-1_BIM\6.1.1_WIP\6.1.0_BIM\Revit_temp\377915_15380-NMA-RTC-XX-M-A-0001_01_dadHWQA.rvt

NMA-00L-T78-00-A1