



Ordnance Survey (c) Crown Copyright 2025. All rights reserved. Licence number 100022432

BLOCK PLAN


1:500 scale Bar
This Drawing has been produced for printing onto A3 size paper, if printing on another paper size, use the scale bar below:



Ordnance Survey (c) Crown Copyright 2025. All rights reserved. Licence number 100022432

LOCATION PLAN

1:1250 scale Bar
This Drawing has been produced for printing onto A3 size paper, if printing on another paper size, use the scale bar below:

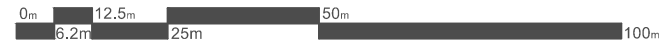

E	Footpath within access road removed from proposal.	29/07/26
REV	COMMENTS	DATE

www.stlarchitecture.co.uk studio@stlarchitecture.co.uk 0118 989 0808

CLIENT Mr & Mrs R. Smith
PROJECT 98 Conisboro Avenue
Caversham, Reading - RG4 7JF
DRAWING Block and Location Plans

STATUS Planning - FULL DATE May 2026
SCALE 1:500 / 1:1250 DRAWN RC CHECKED NO 3902/220 REV E

THIS DRAWING MUST NOT BE SCALED UNLESS ISSUED FOR PLANNING PURPOSES. ALL DIMENSIONS ARE TO BE VERIFIED PRIOR TO SETTING OUT, COMMENCING WORK, OR PRODUCTION OF FABRICATION DRAWINGS. REPORT ANY DISCREPANCIES TO THE SUPERVISING OFFICER IMMEDIATELY. ©