


SCALE: 1:500 @A3
CENTRE COORDINATES: 469988 , 175858

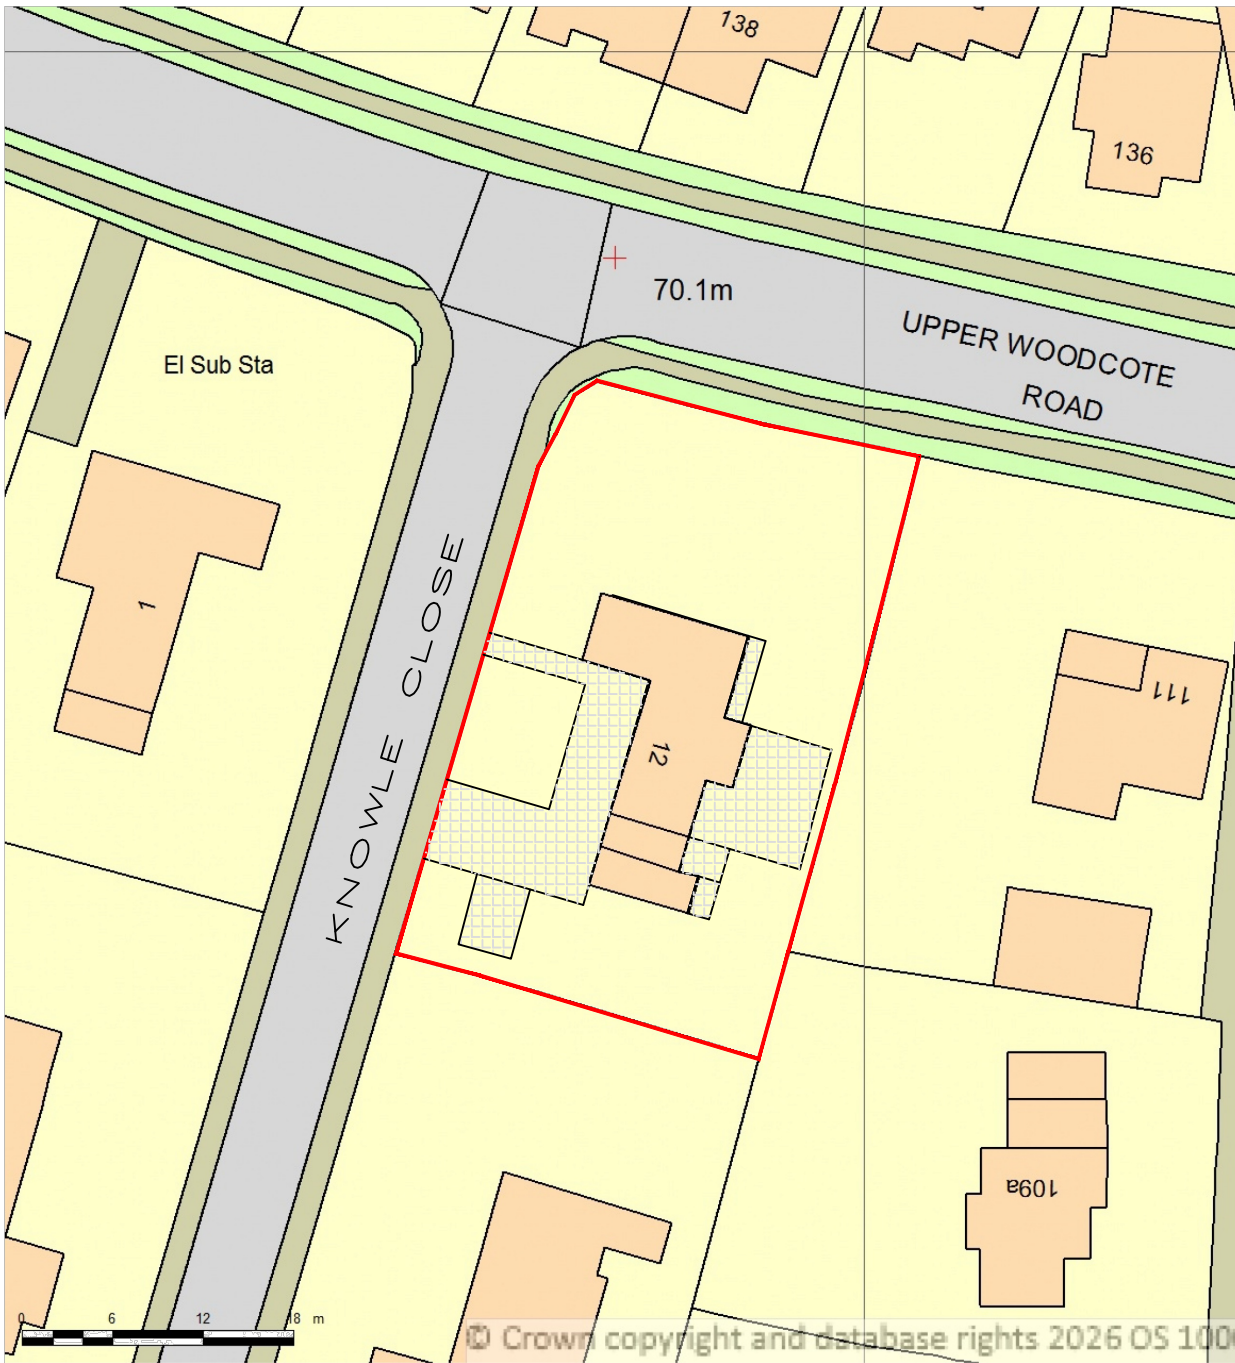


existing hardstanding

Supplied by Streetwise Maps Ltd
www.streetwise.net
Licence No: 100047474

EXISTING BLOCK PLAN
SCALE 1:500@A3

SCALE: 1:500 @A3
CENTRE COORDINATES: 469988 , 175858

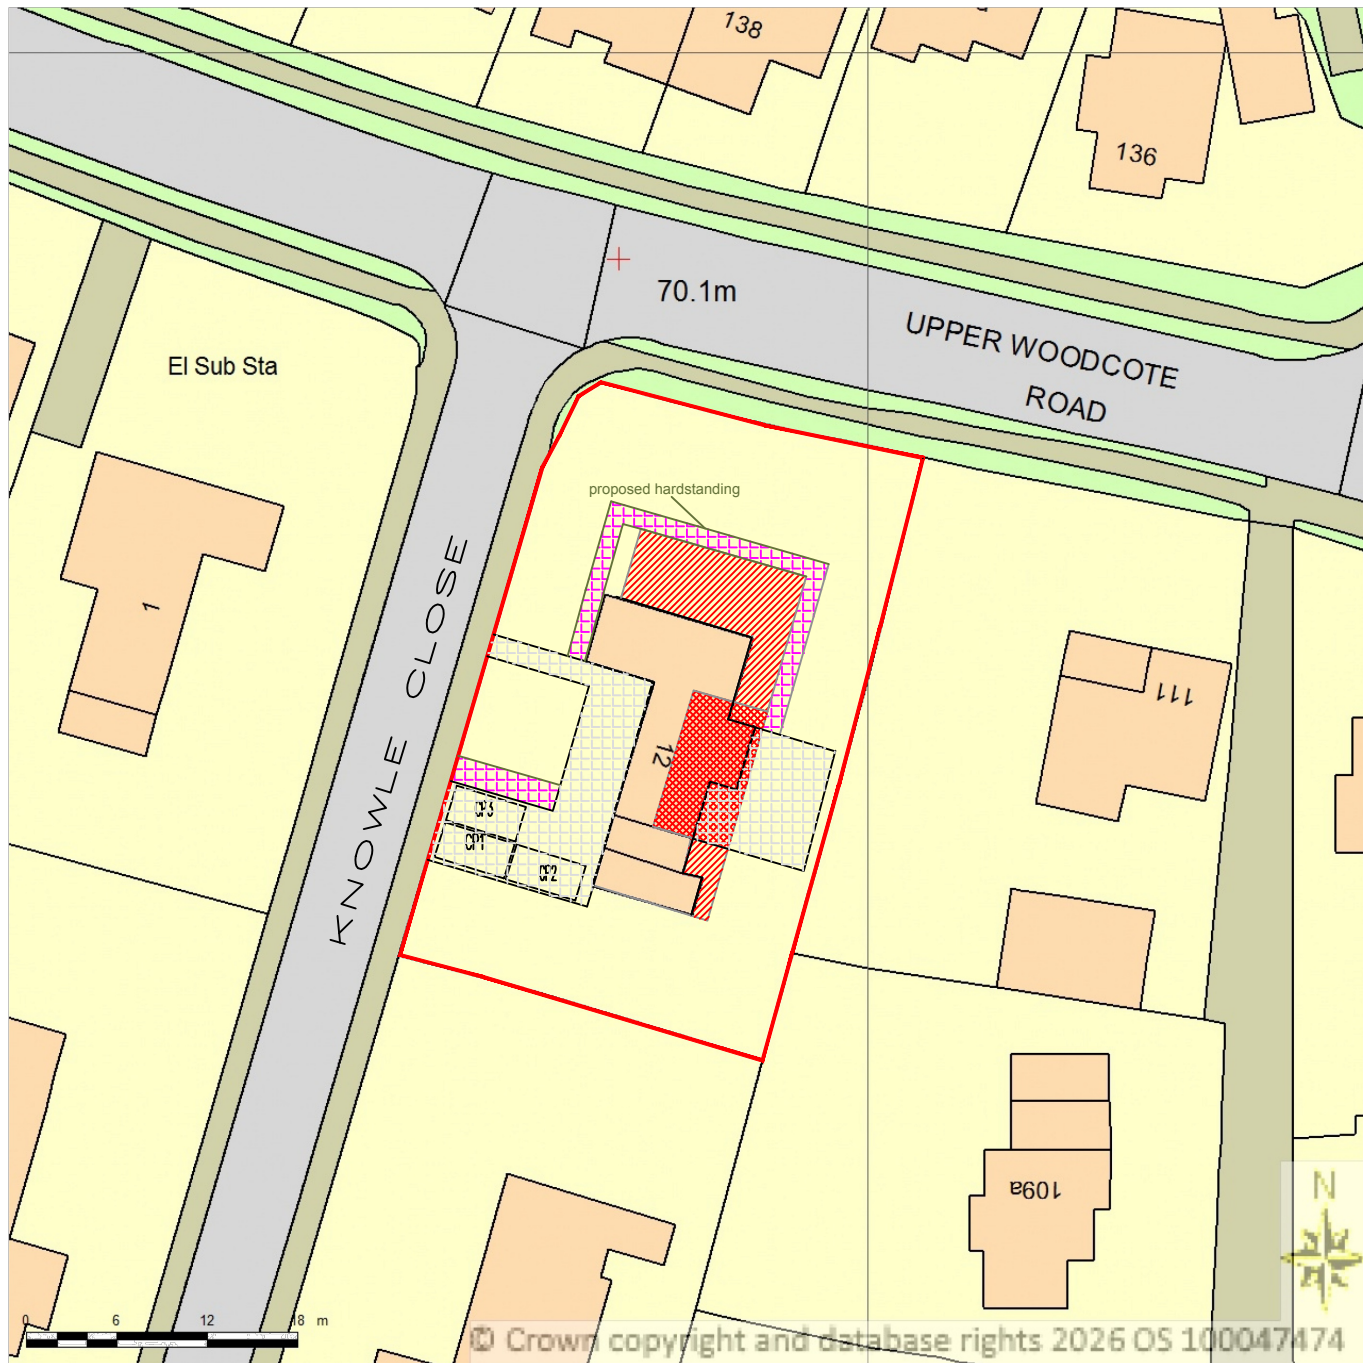

existing hardstanding

proposed hardstanding

Supplied by Streetwise Maps Ltd
www.streetwise.net
Licence No: 100047474

PROPOSED BLOCK PLAN
SCALE 1:500@A3

	PROJECT:	12 Knowle Close Caversham	DRAWN BY:	P.S.	DRAWING TITLE:		ArchDezine Limited archdeziner7@gmail.com
	PROPOSED REAR/SIDE/FRONT EXTENSIONS		DATE:	30/09/2026	EXISTING AND PROPOSED BLOCK PLAN		
			SCALE:	AS SHOWN@A3	DRAWING NUMBER:		
			FILENAME:	25058	KCA-01		