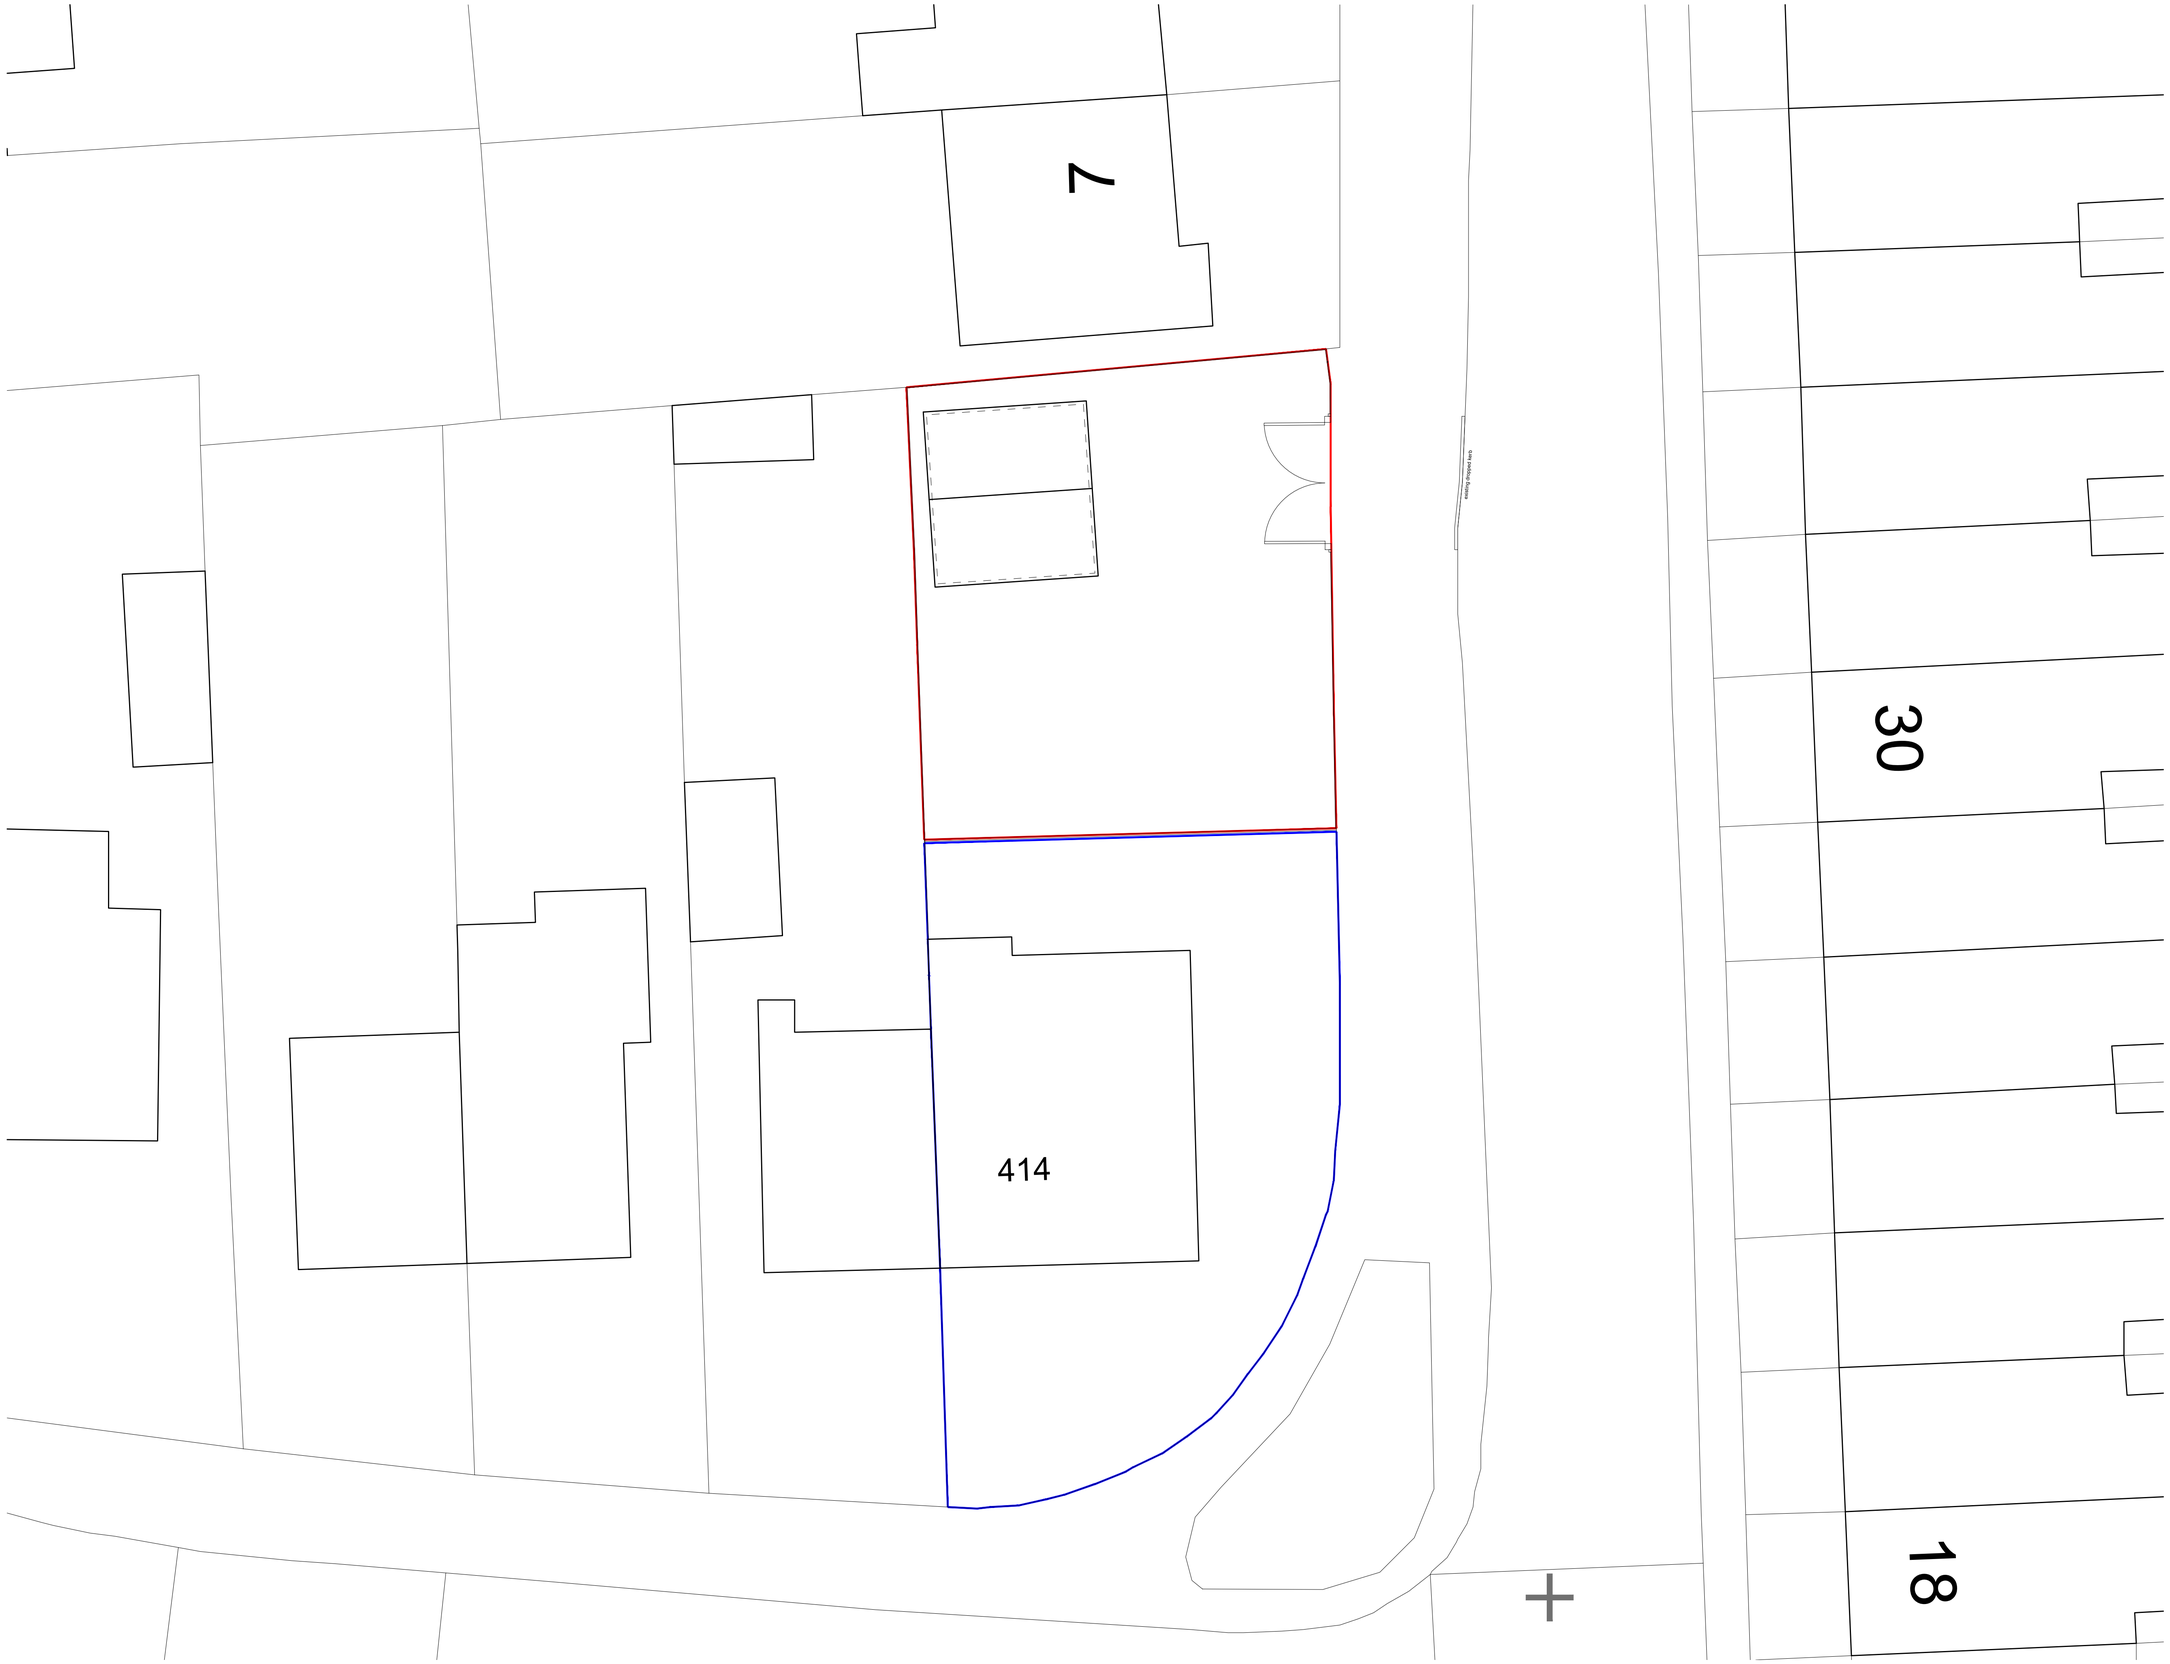

Status

PLANNING

1. Scalable for planning purposes only. Do not scale of this drawing for construction.
2. All ATRIO ARCHITECTURE LTD drawings to be read in conjunction with written specification and all other consultant drawings.
3. All dimensions to be checked on site
4. Any errors or omissions to be reported to ATRIO ARCHITECTURE immediately, prior to work being carried out.
5. This information is copyright protected.

N

0 1 2 5m

1:100 at A1

Key

- existing walls
- proposed walls
- demolitions
- other land in applicant's ownership
- site boundary

No.

Revisions	Date

ATRIO
atrio architecture

Windsor House
Henley-on-Thames
Oxfordshire

t: 07715317658
e: info@atrioarch.co.uk
w: www.atrioarch.co.uk

company no. 16082571

Copyright

This drawing is the property of ATRIO ARCHITECTURE LTD. No disclosure or copy of it may be made without the written permission of ATRIO ARCHITECTURE LTD.

Project

414 Gosbrook Road
Caversham
RG4 8EG

Keyplan

Title

PROPOSED SITE PLAN

Job	Drawing No.		Rev.
11926	A-103		-
Drawn	**Scales at A1**	**Scales at A3**	**Date**
-	1:100	1:200	07/26