


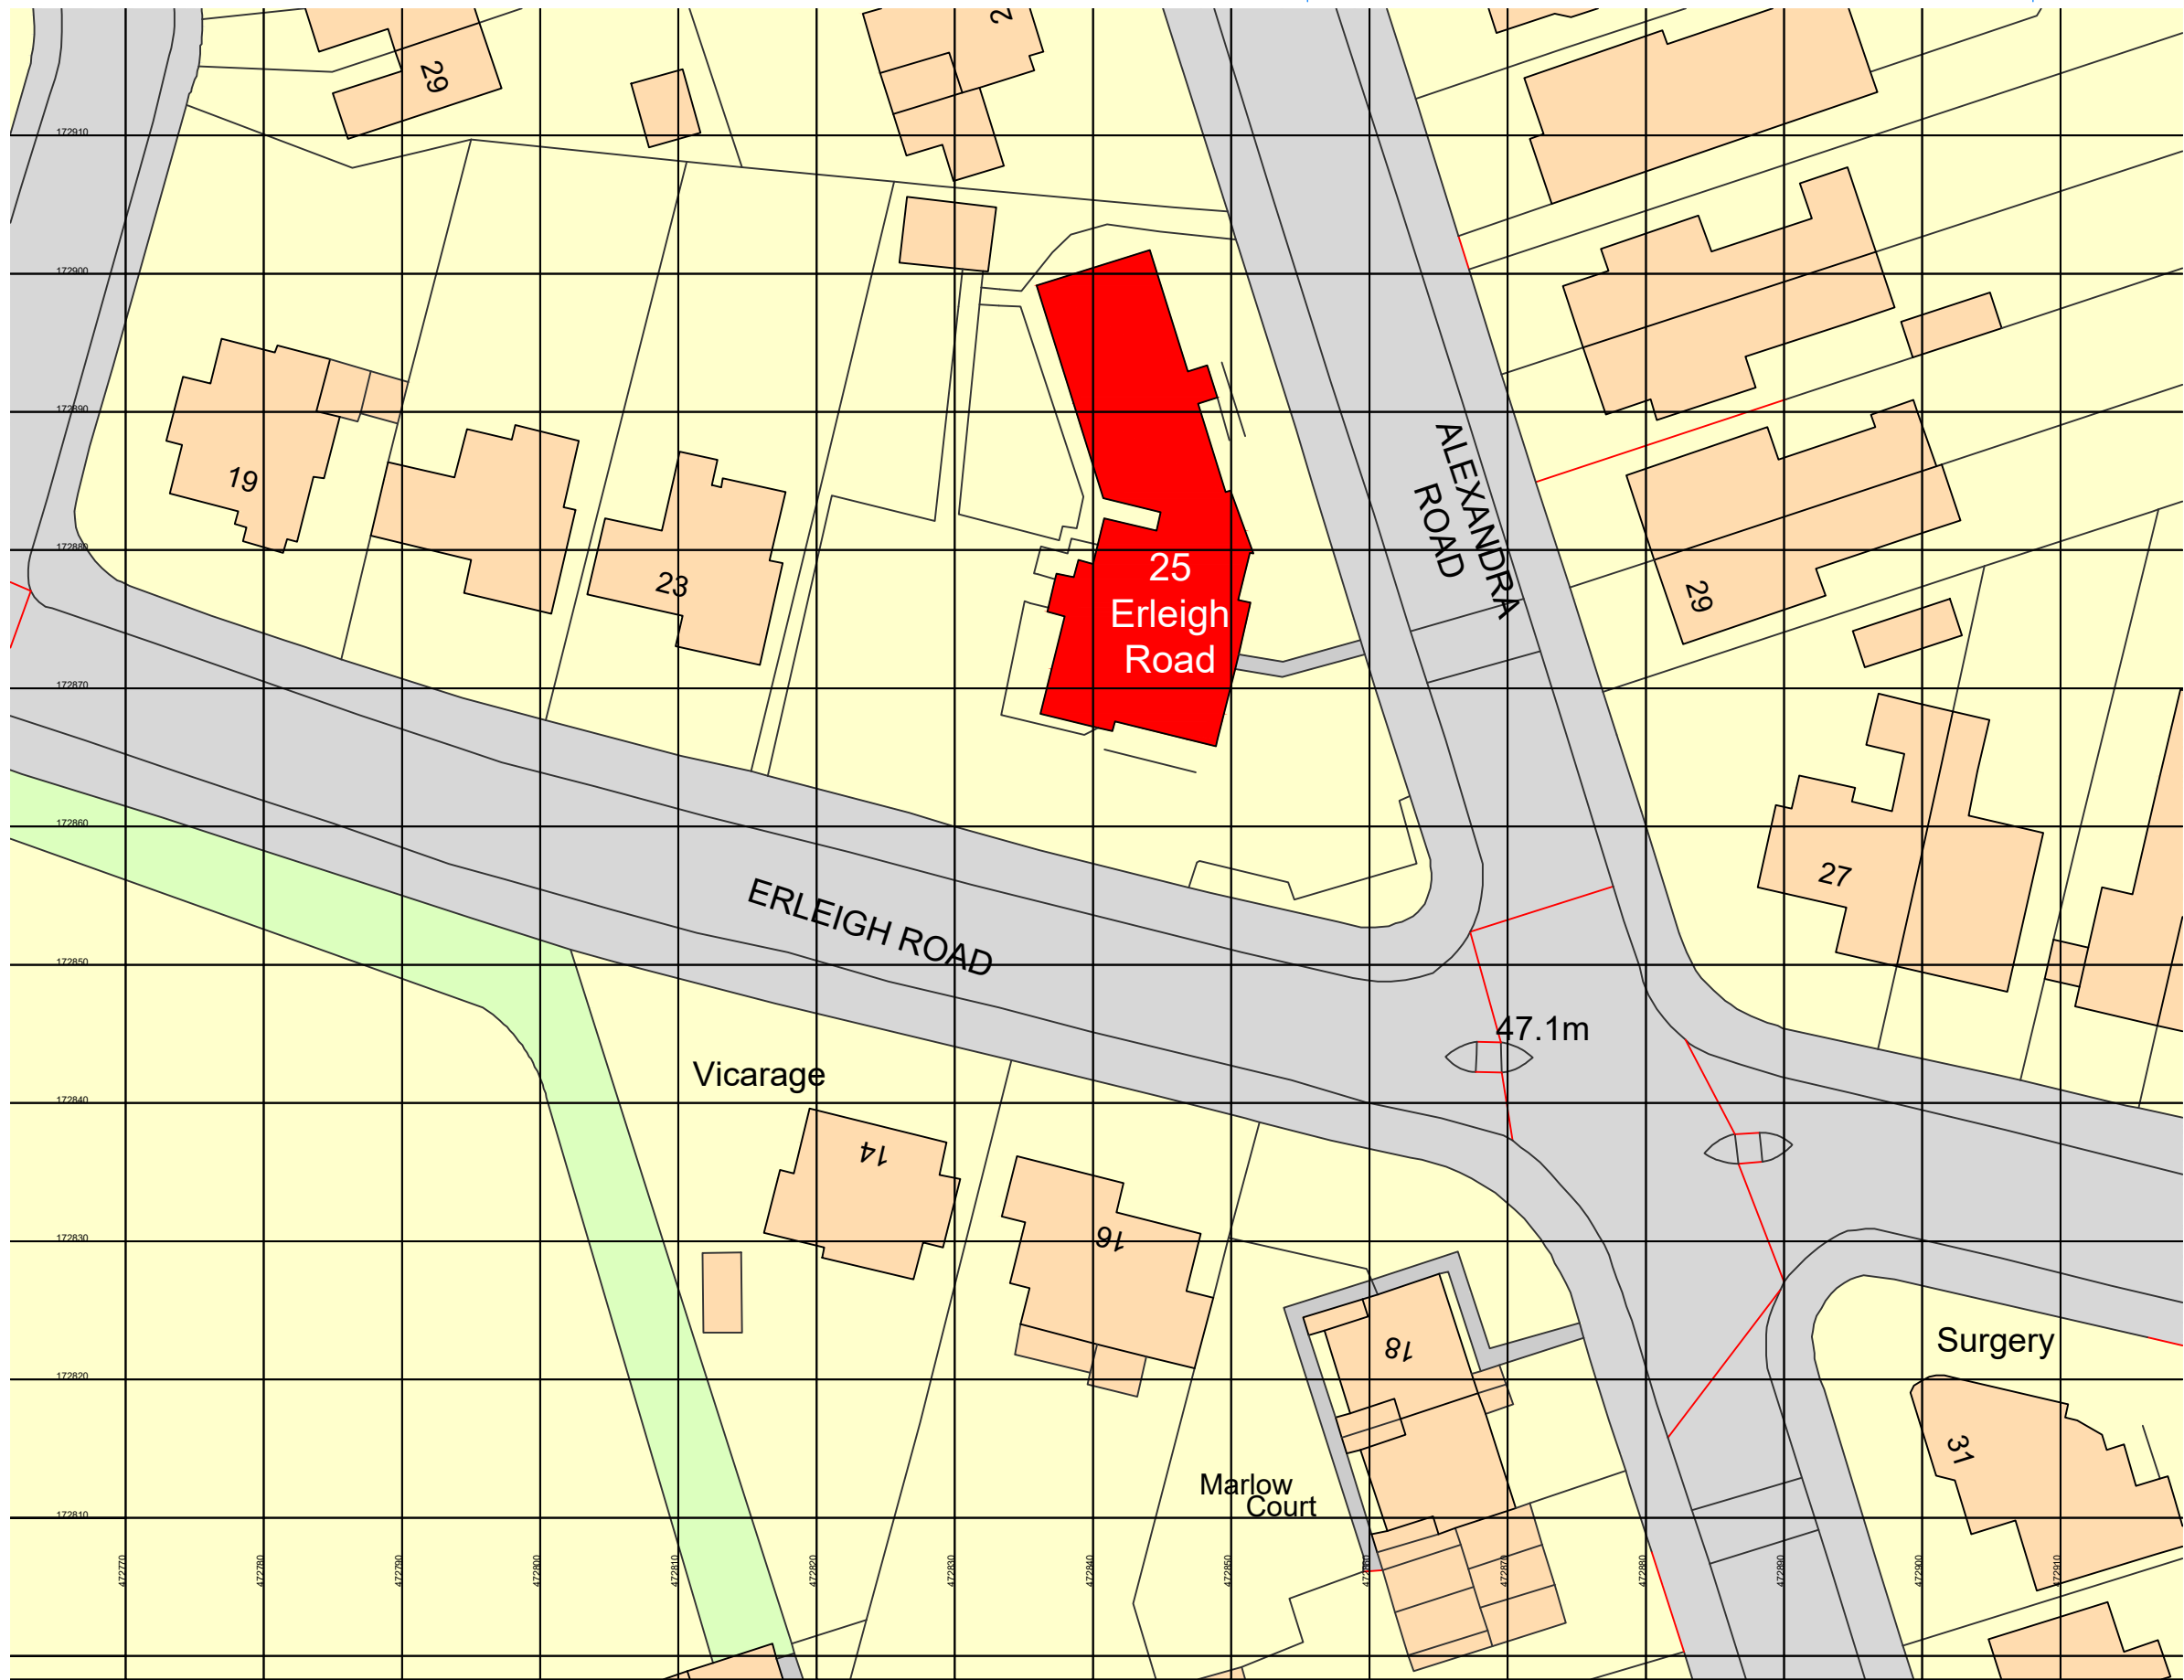

Scale: 1:500
St Marks Hospital Site Map
Ordnance Survey, (c) Crown Copyright 2022. All rights reserved. Licence number 100022432

Revisions:-		
Date	Rev.	Description
-/-/-	-	-

Notes:-
The contractor is responsible for checking dimensions. Do not scale, work to figured dimensions. All discrepancies to be verified by CONTRACT ADMINISTRATOR before proceeding with work.
These drawings are copyrighted under designs & patents Act 1988 for commercial use. These drawings remain the property of EDTs and cannot be shared, reproduced, used for marketing or given to others (in part or whole) without written permission of EDTs.

Verify all measurements on site prior commencing work.

EDTS
Estates Design & Technical Services
St Marks Hospital, St Marks Road,
Maidenhead, Berkshire SL6 6DU.
Tel N° 01189 041 736
Email: EDTS@berkshire.nhs.uk
Website: <https://edts.berkshirehealthcare.nhs.uk/>
Berkshire Healthcare NHS Foundation Trust

Client:-
**Berkshire Healthcare
NHS Foundation Trust**
NHS Trust

Location:- 25 Erleigh Road, Reading, RG1 5LR	
Scheme:- 26007 25 Erleigh Road Solar Panels	
Drawing:- Site Map	
Drawn by:- SS	Scale:- As Mentioned
Date:- SEPTEMBER 2026	Paper size:- A3
Block N°:- N/A	Floor:- All
Department:- ST Marks MSK	
Drawing Number:- 26007-T-001	Rev. -