



1:500 scale Bar
This Drawing has been produced for printing onto A1 size paper. If printing on A3 please use the scale below for reference.

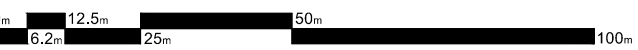




1:1250 scale Bar
This Drawing has been produced for printing onto A1 size paper. If printing on A3 please use the scale below for reference.




1:100 scale Bar
This Drawing has been produced for printing onto A1 size paper. If printing on A3 please use the scale below for reference.

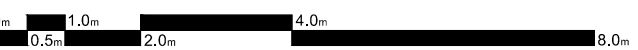


1:200 scale Bar
This Drawing has been produced for printing onto A1 size paper. If printing on A3 please use the scale below for reference.

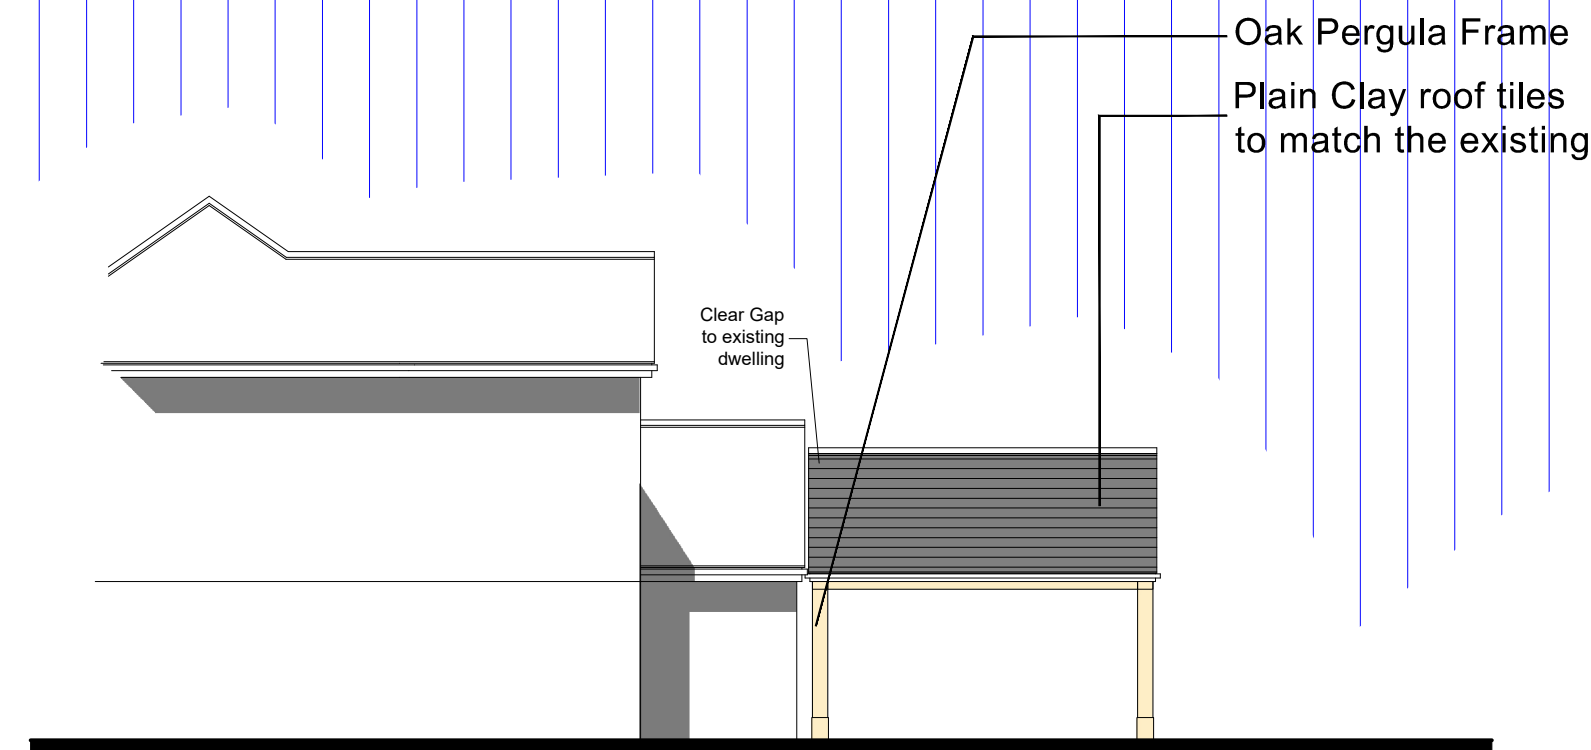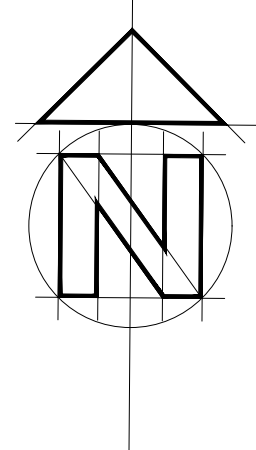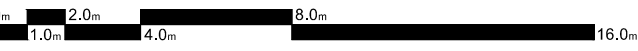


Side Elevation
1:100 Scale

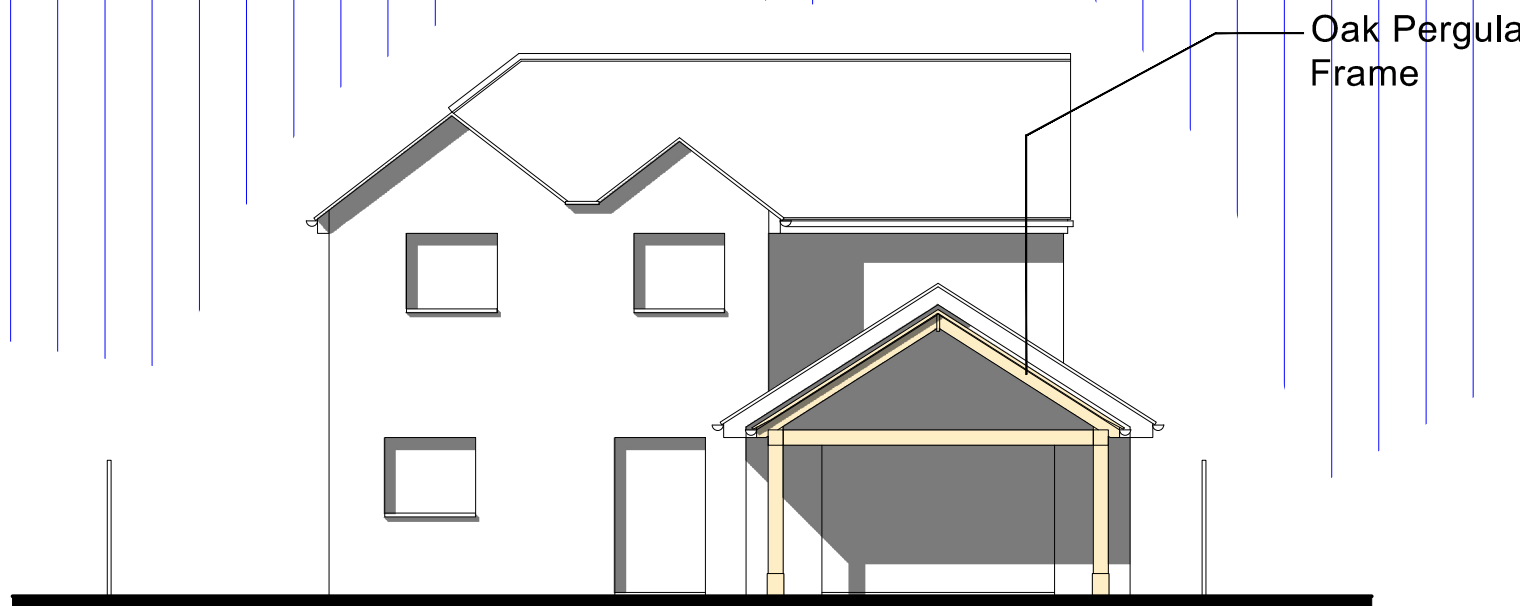


Rear Elevation
1:100 Scale

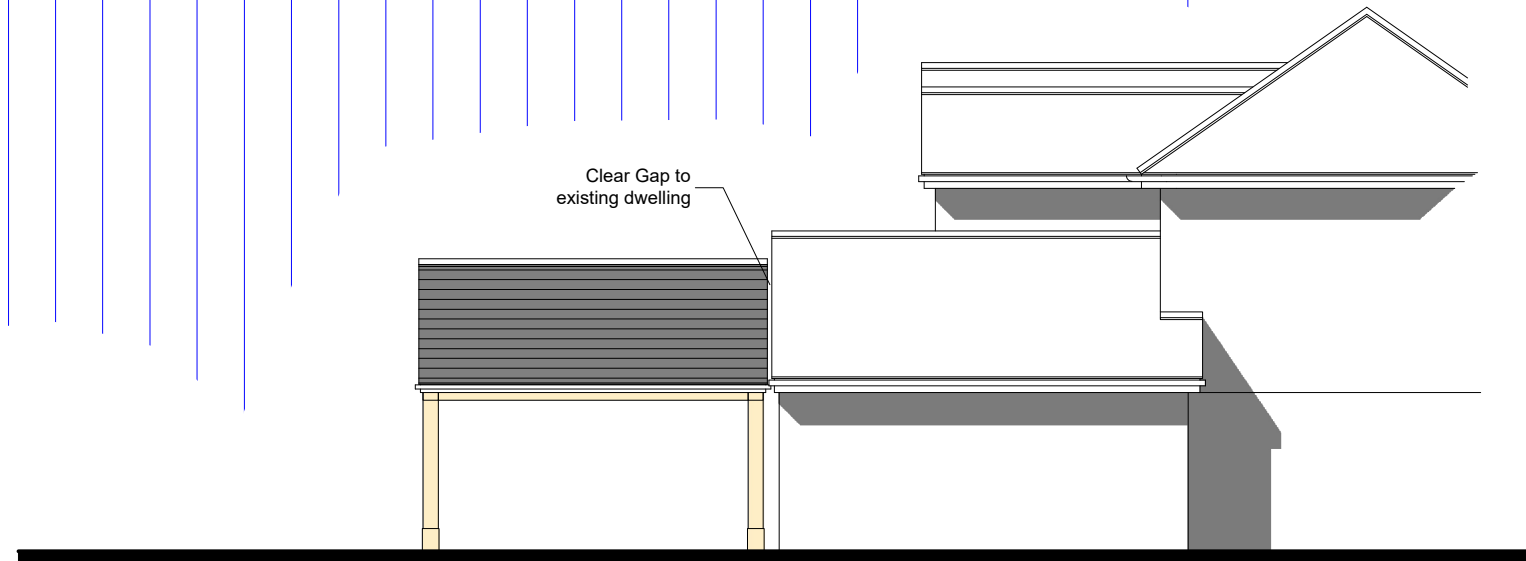


Side Elevation
1:100 Scale

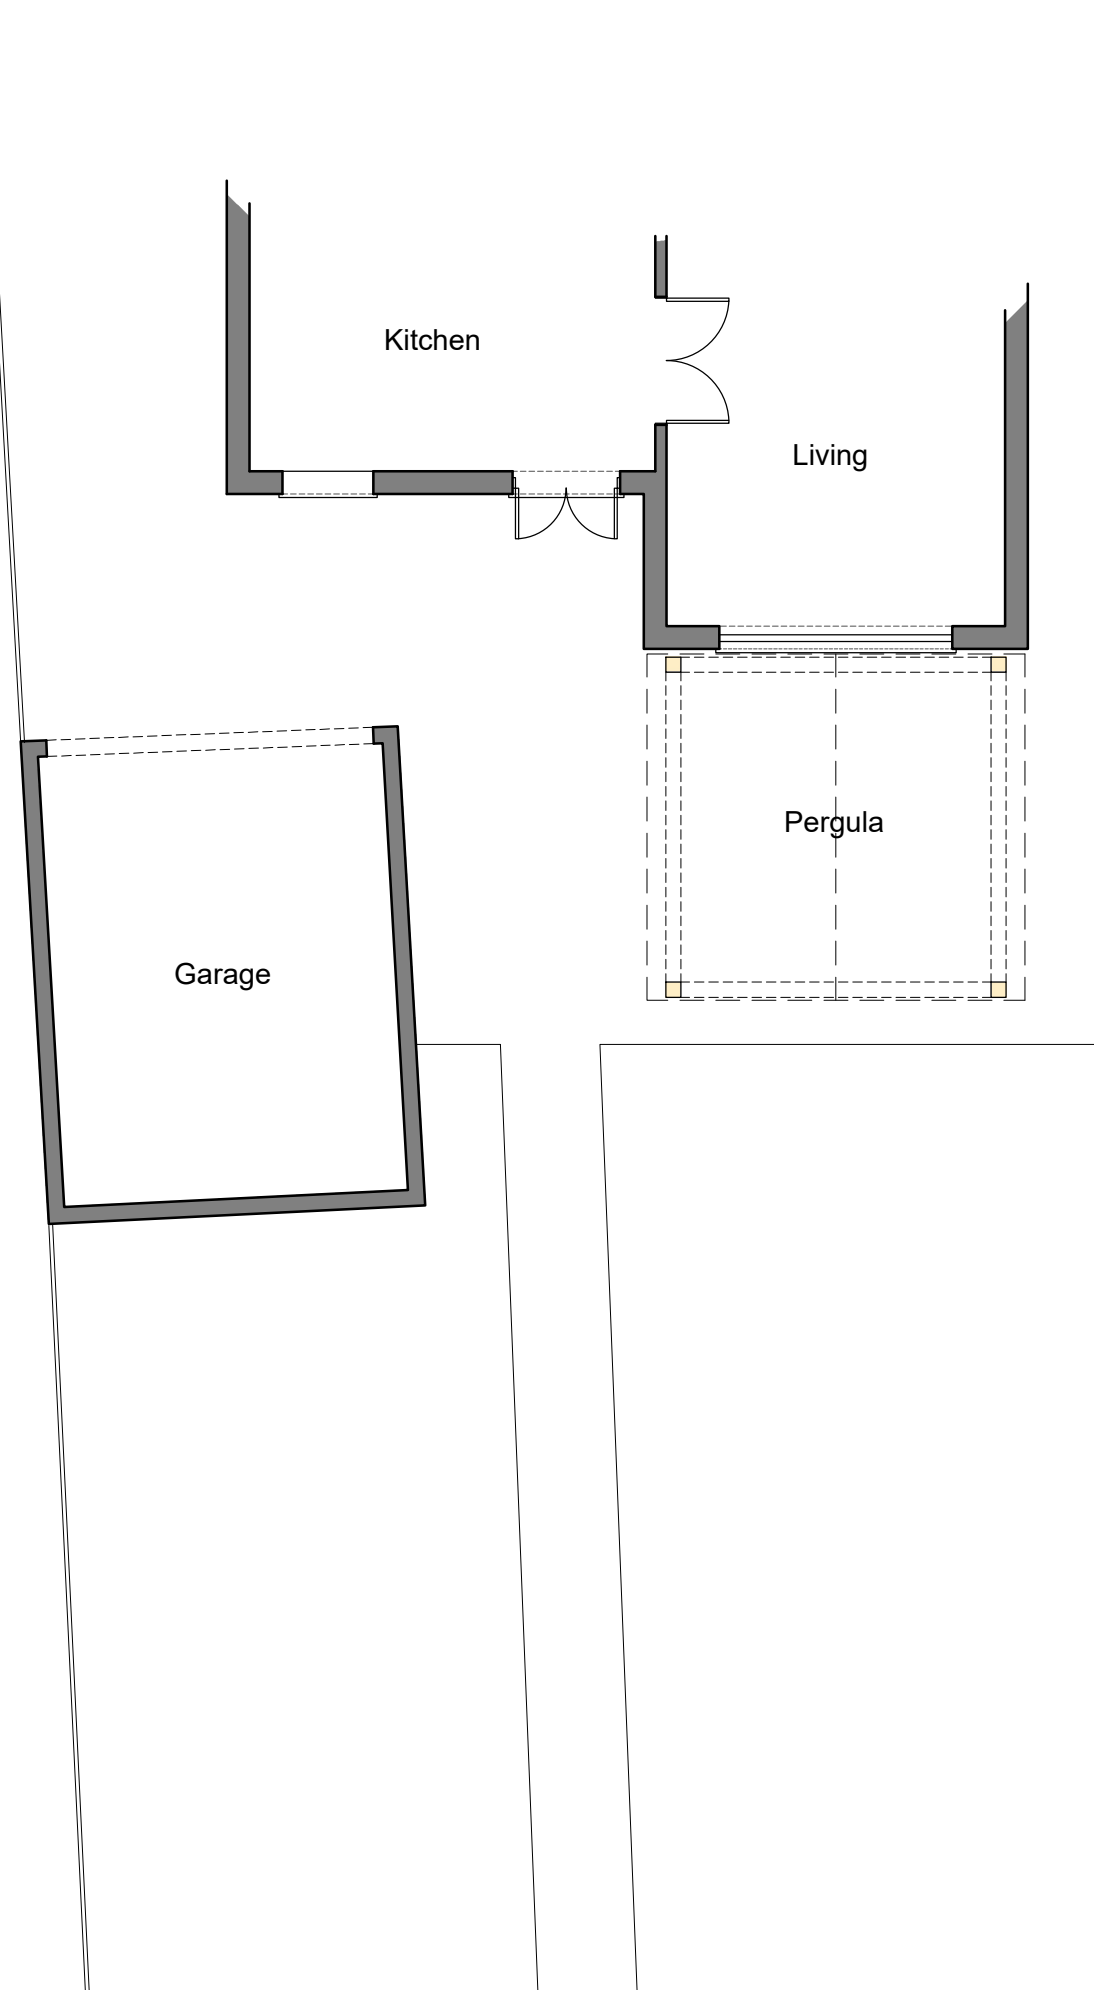


Ground Floor Plan
1:100 Scale

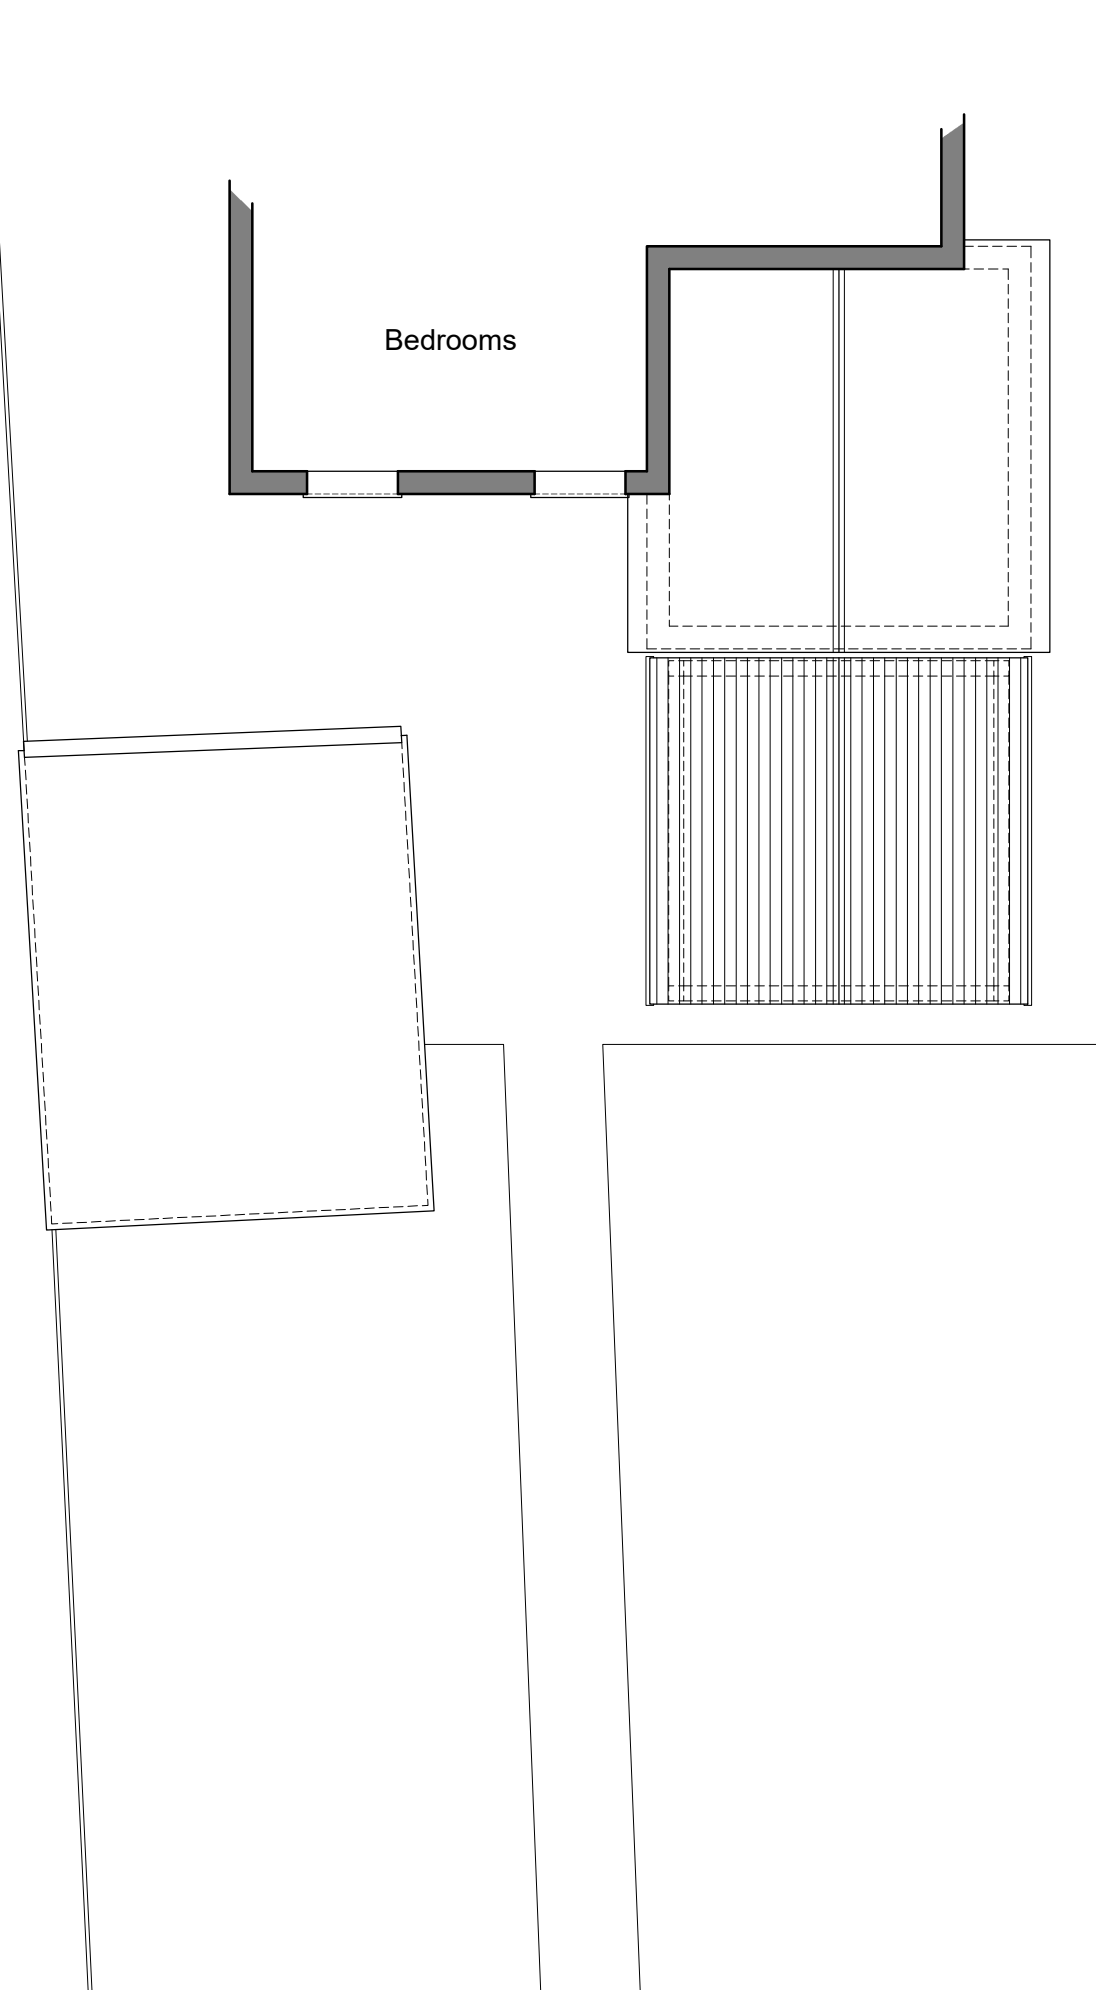

First Floor Plan
1:100 Scale

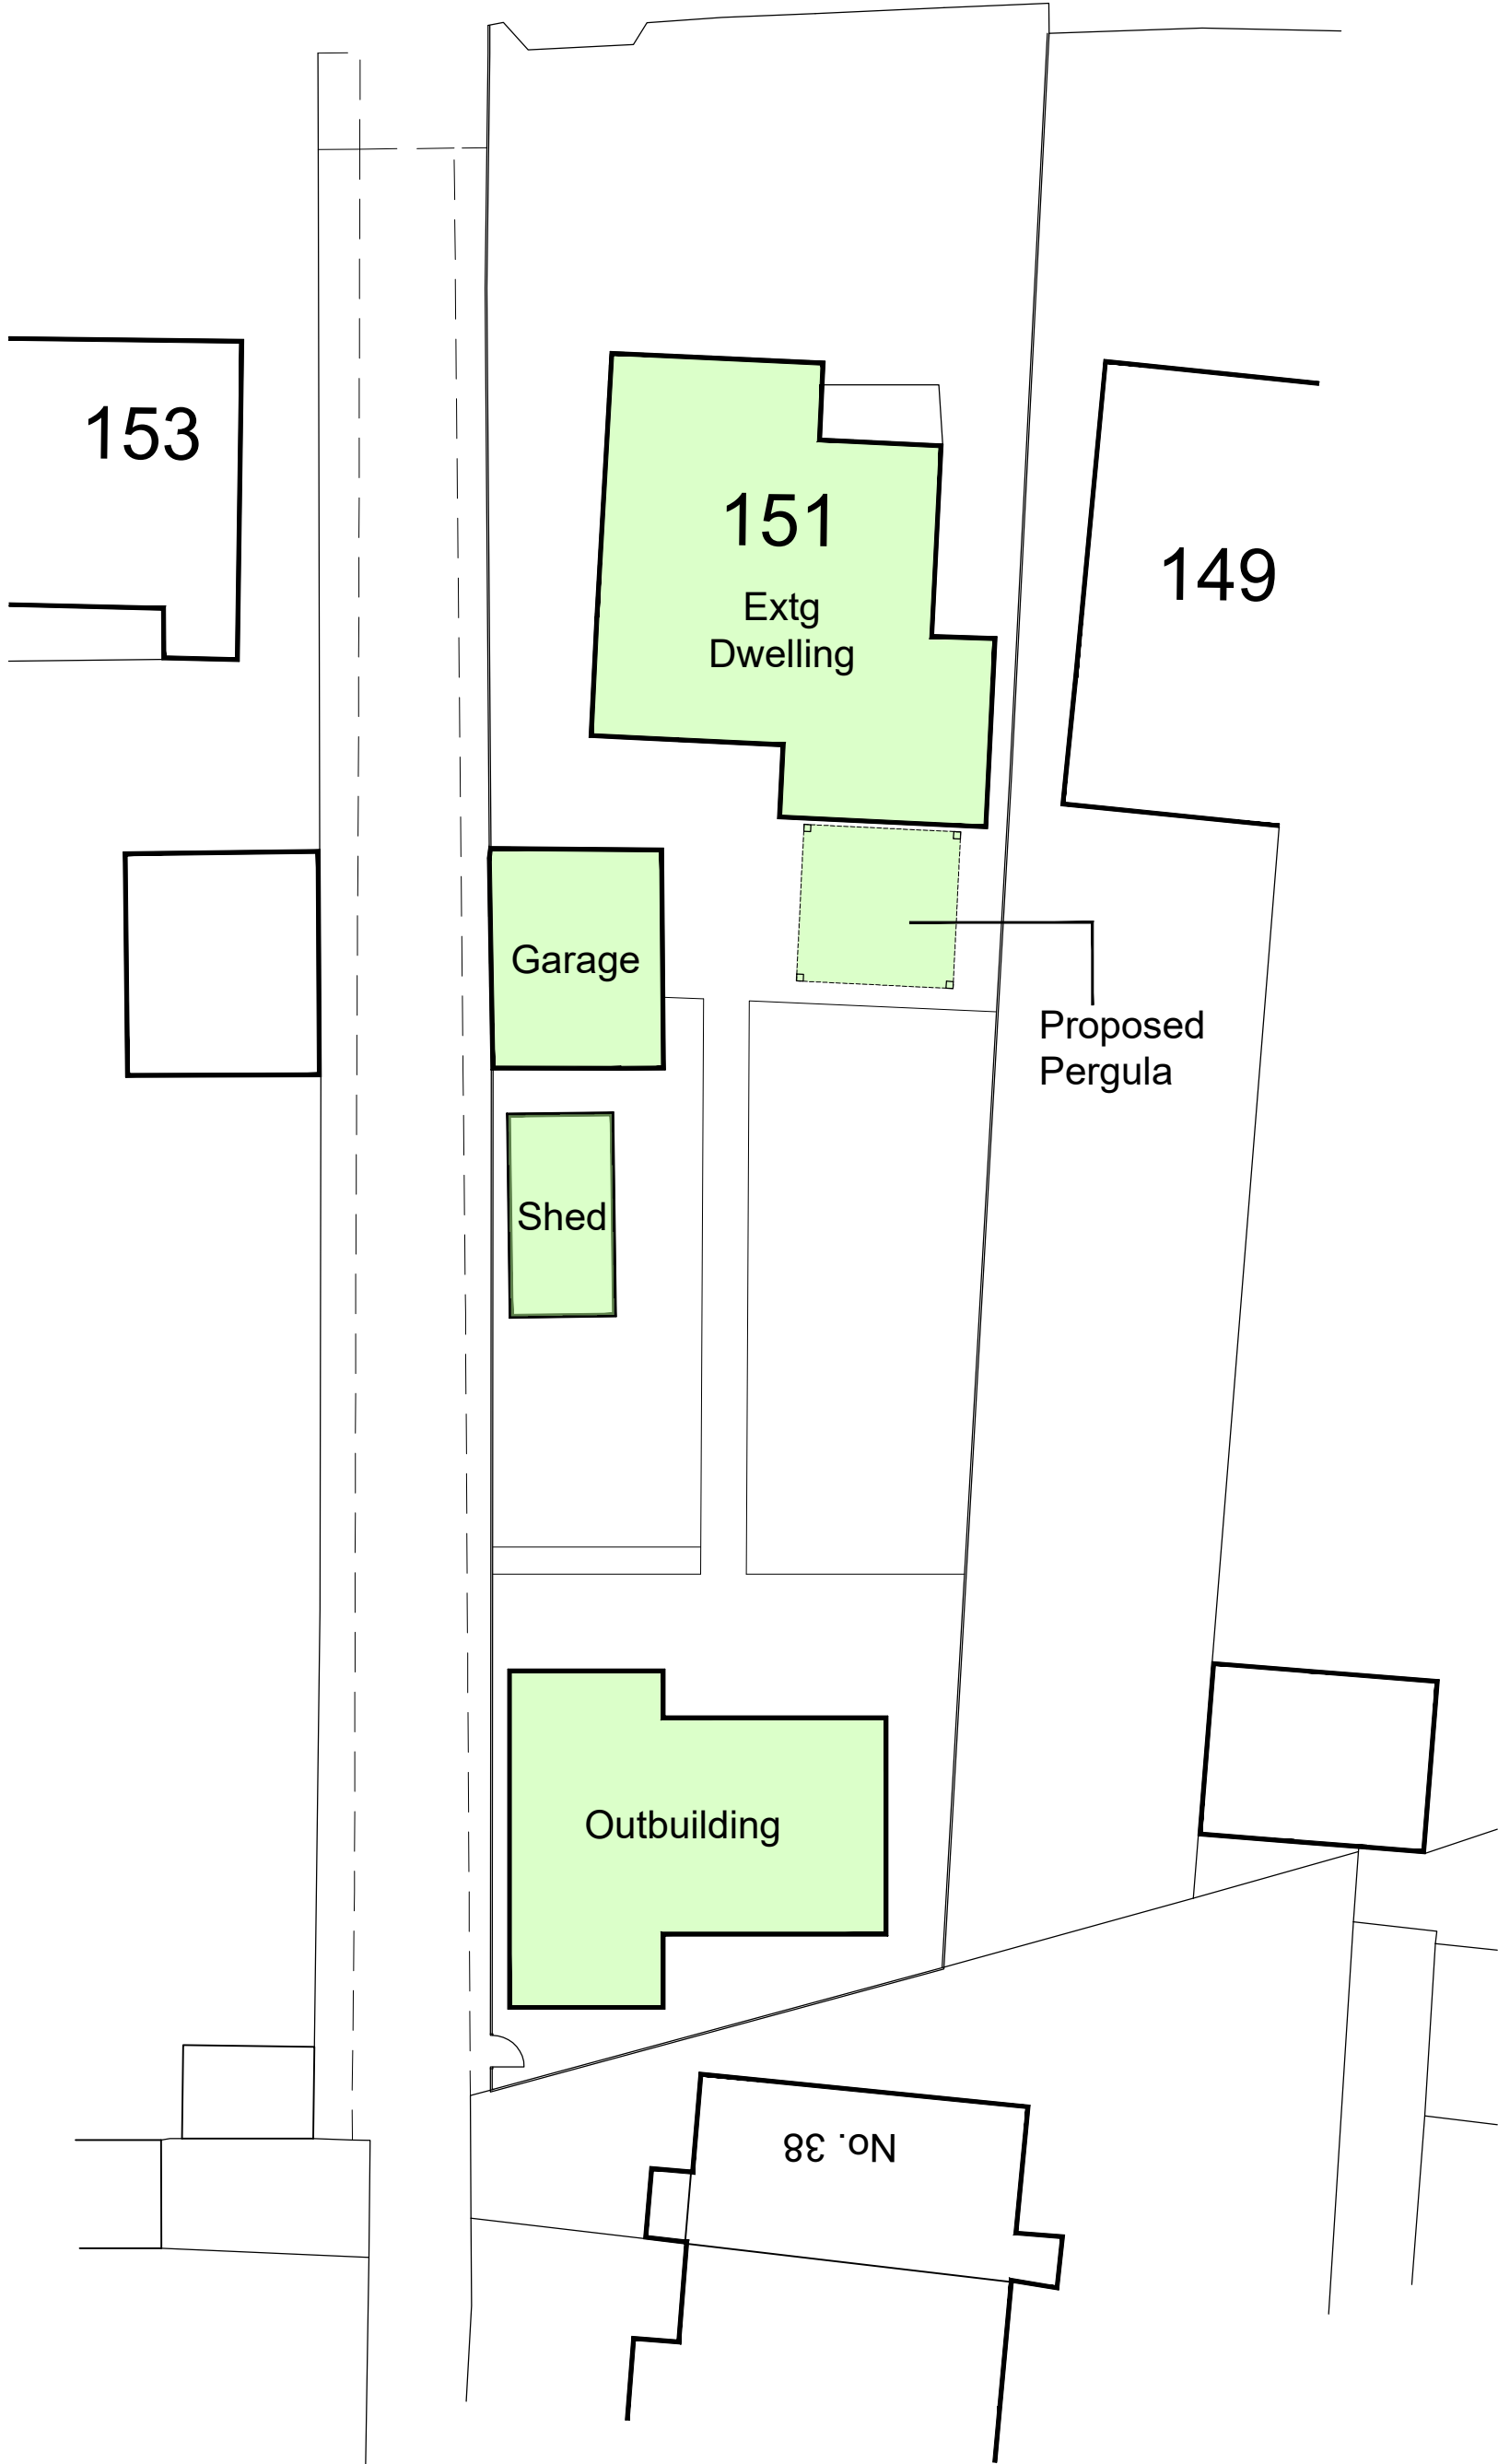

Site Plan
1:200 Scale

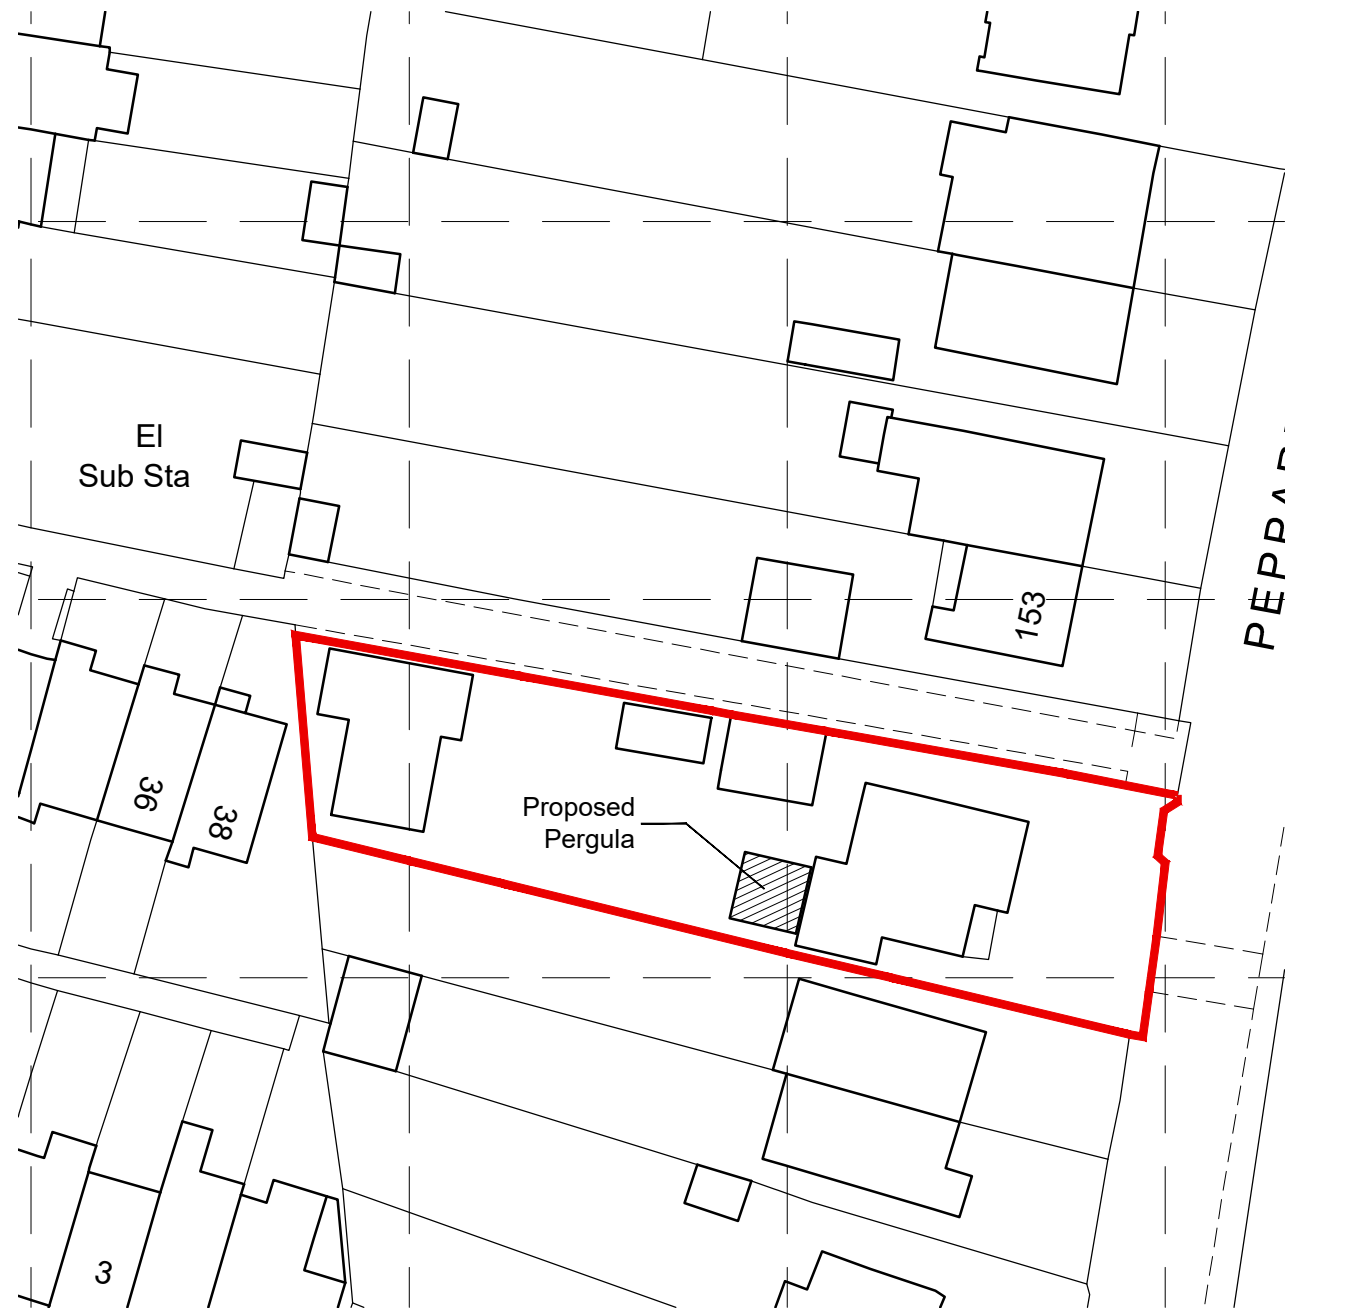

Site Plan
1:500 Scale



Location Plan
1:1250 Scale

Areas
Total Site Area = 836.7 sqm

Total Area of buildings
including new Pergula = 272.3 sqm

This Equated to a
Site coverage of 32.50%