




PROPOSED FRONT ELEVATION A

0 50 100
cm - 1:50

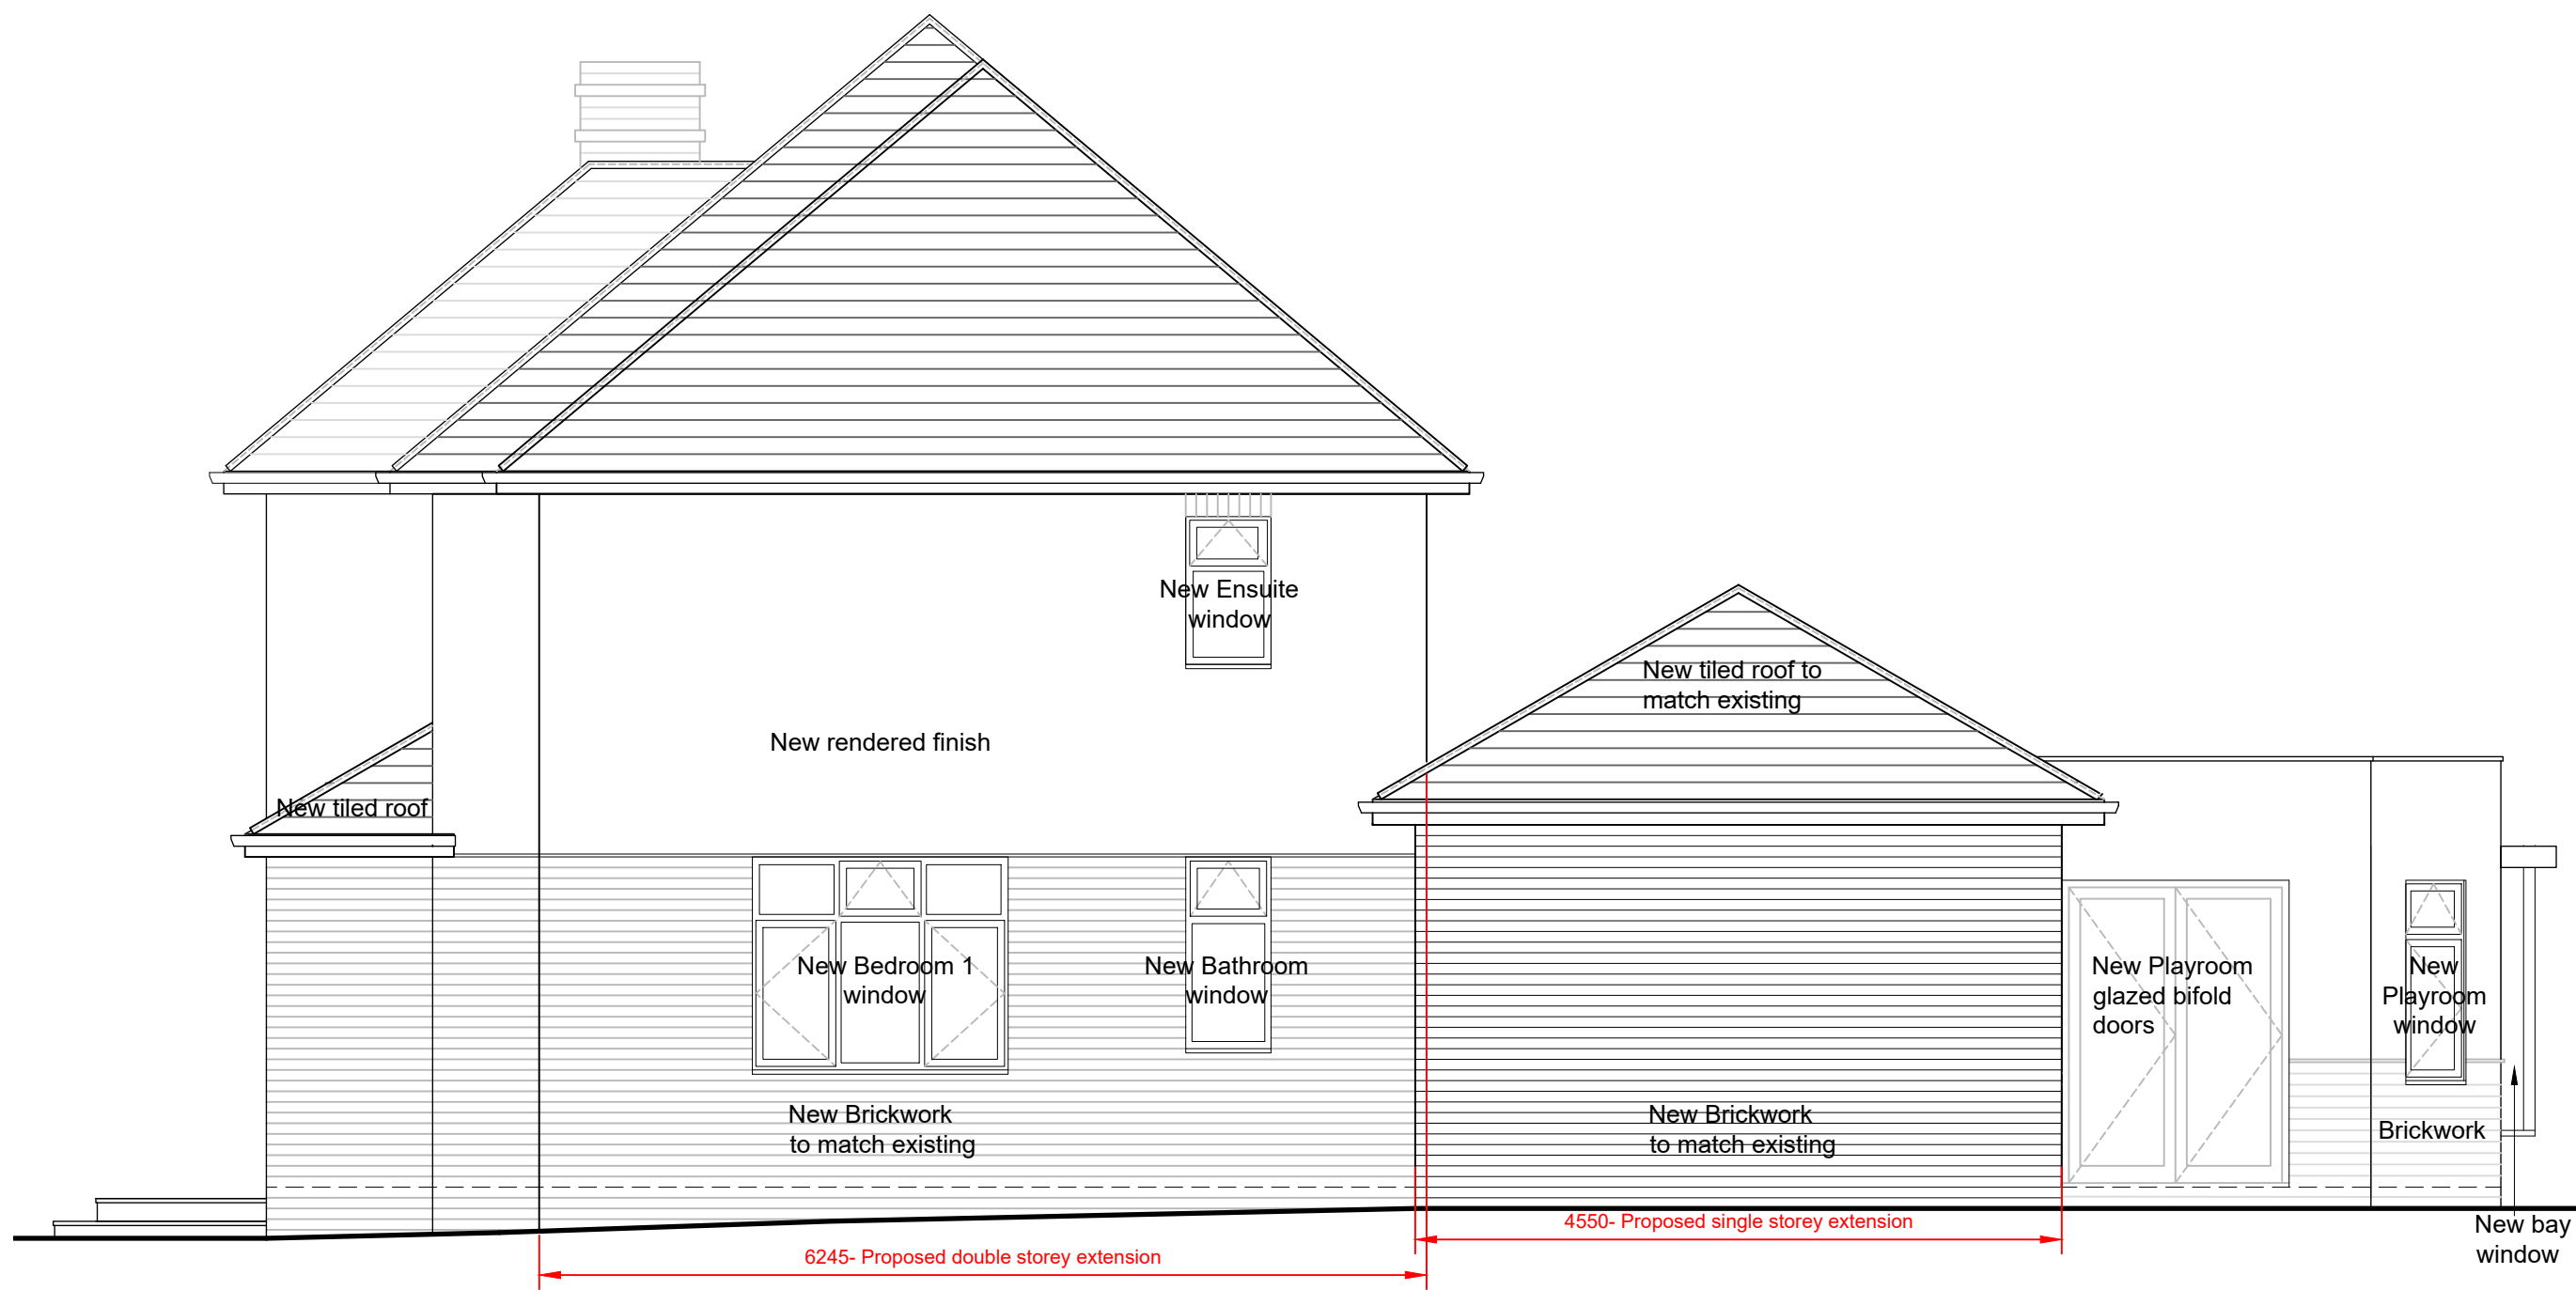


PROPOSED SIDE ELEVATION B

0 50 100
cm - 1:50



PROPOSED REAR ELEVATION C

0 50 100
cm - 1:50

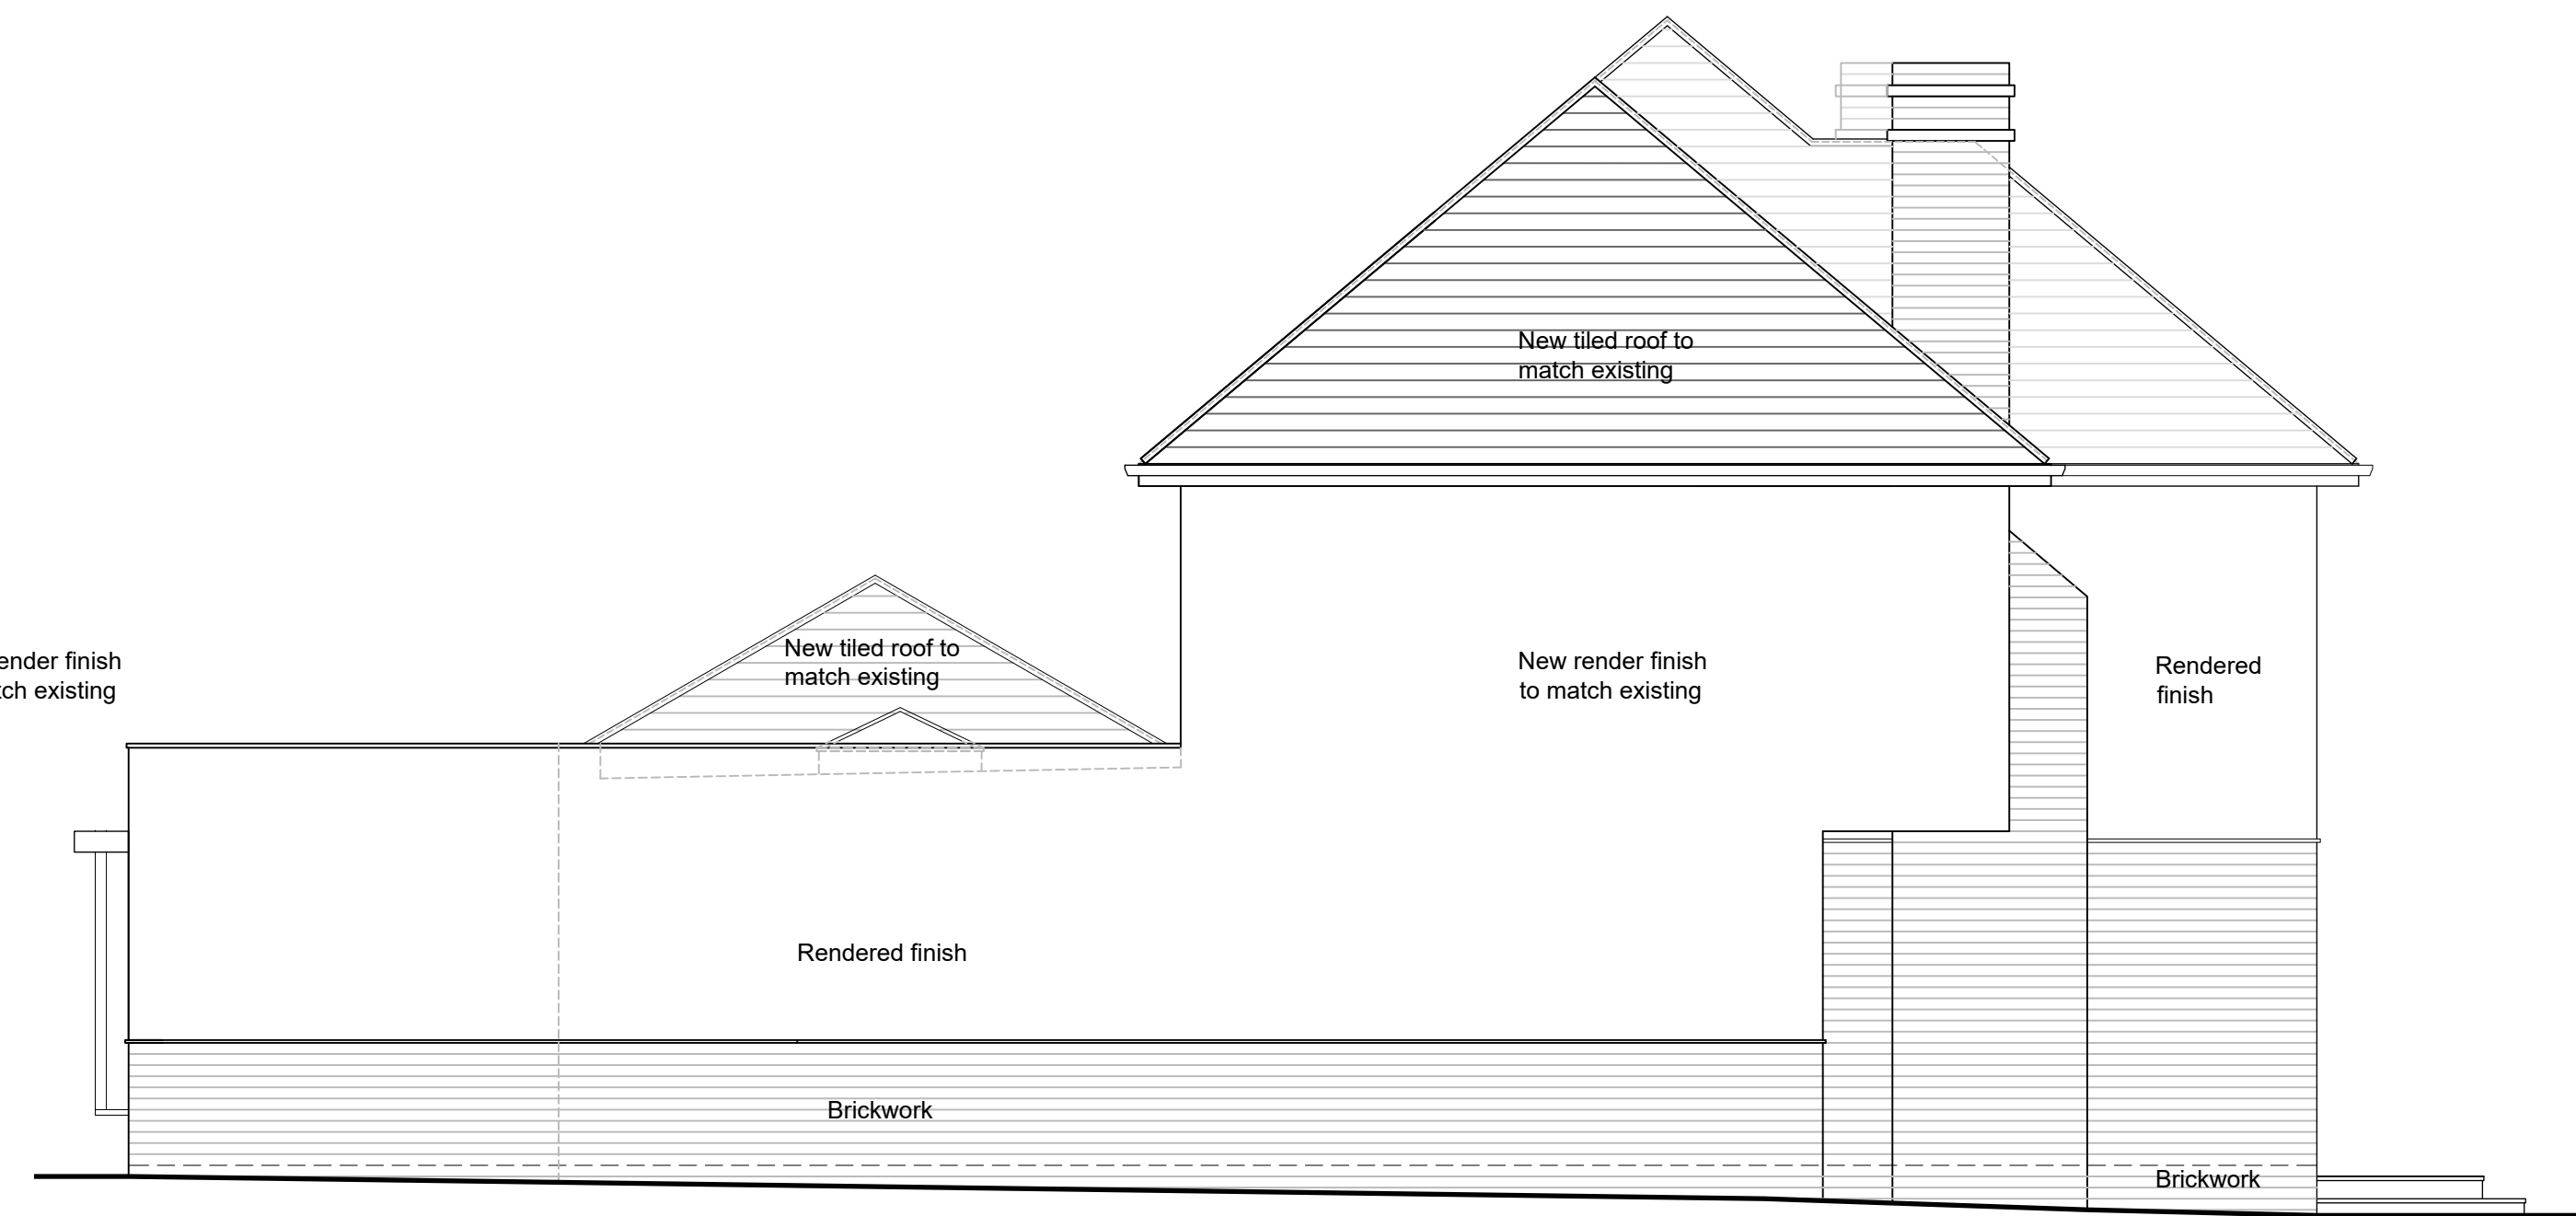

PROPOSED SIDE ELEVATION D

0 50 100
cm - 1:50

02.10.26	Store reduced. Porch omitted. Playroom roof revised.	Rev B
11.03.26	Side extension stepped back from frontage	Rev A

PROPOSED EXTERNAL ELEVATIONS

MR & MRS DIDWANIA
SINGLE & DOUBLE STOREY EXTENSION
122, KIDMORE END ROAD
READING RG4 8SP

SCALE- 1:50 @ A1 ~~SEPTEMBER 2026~~ V KOTHARI