


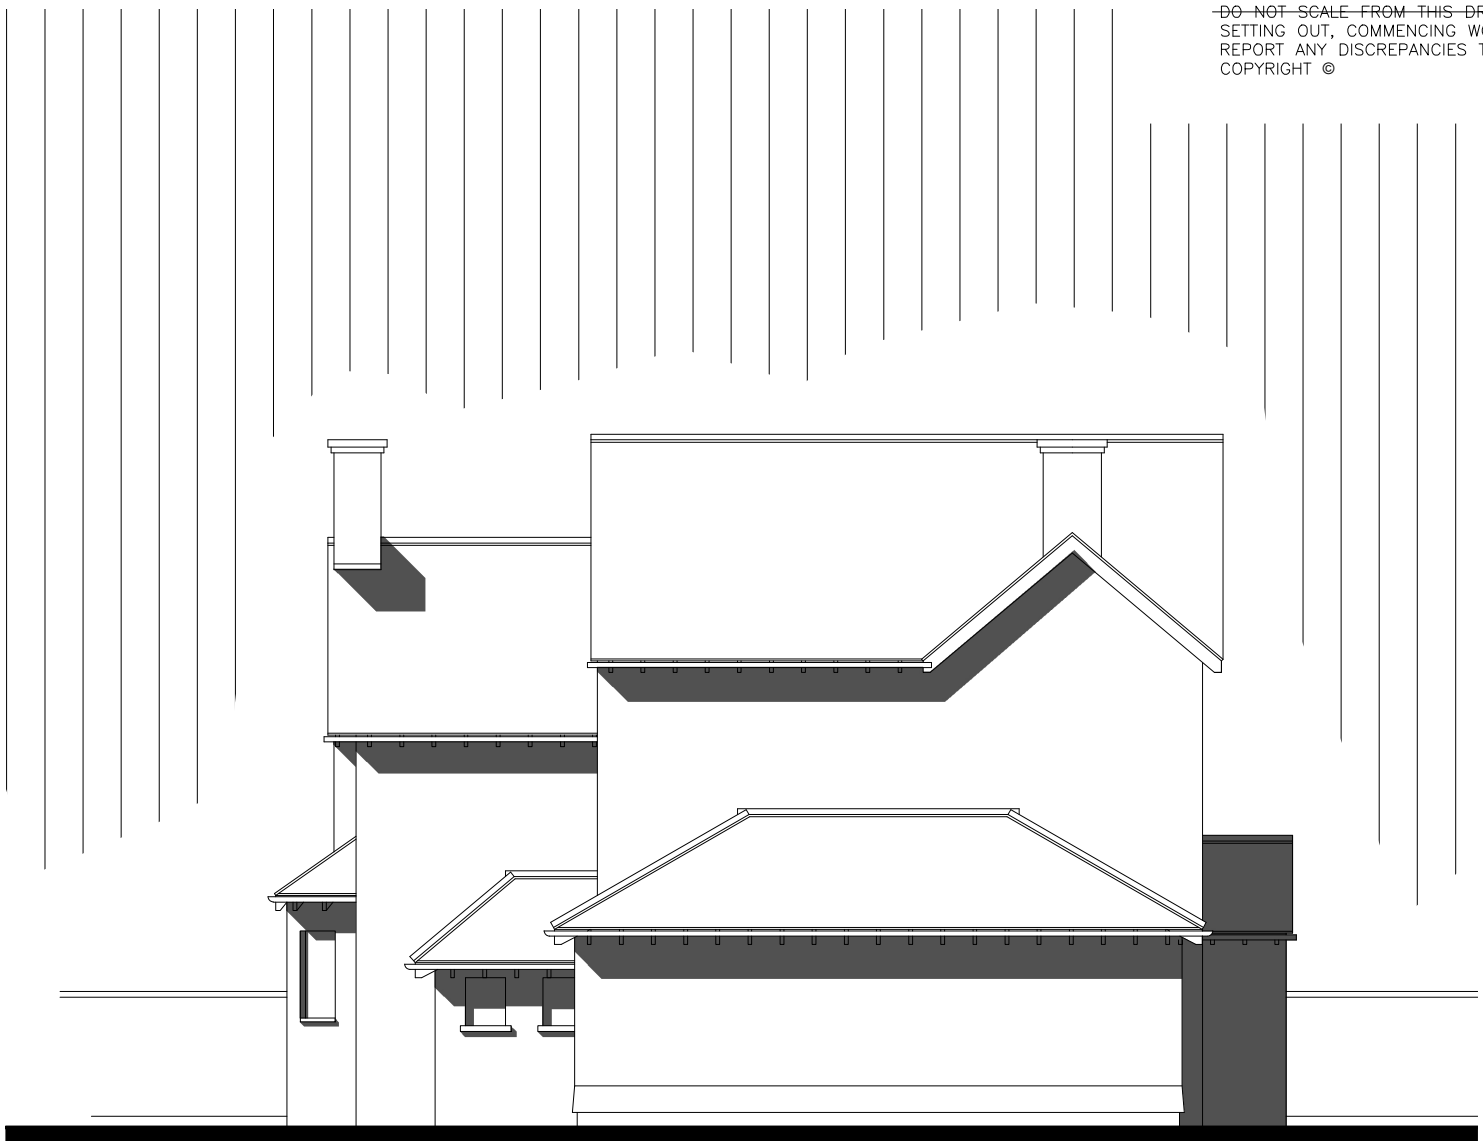


Rear Elevation 1:100 Scale



Side Elevation 1:100 Scale



Side Elevation 1:100 Scale

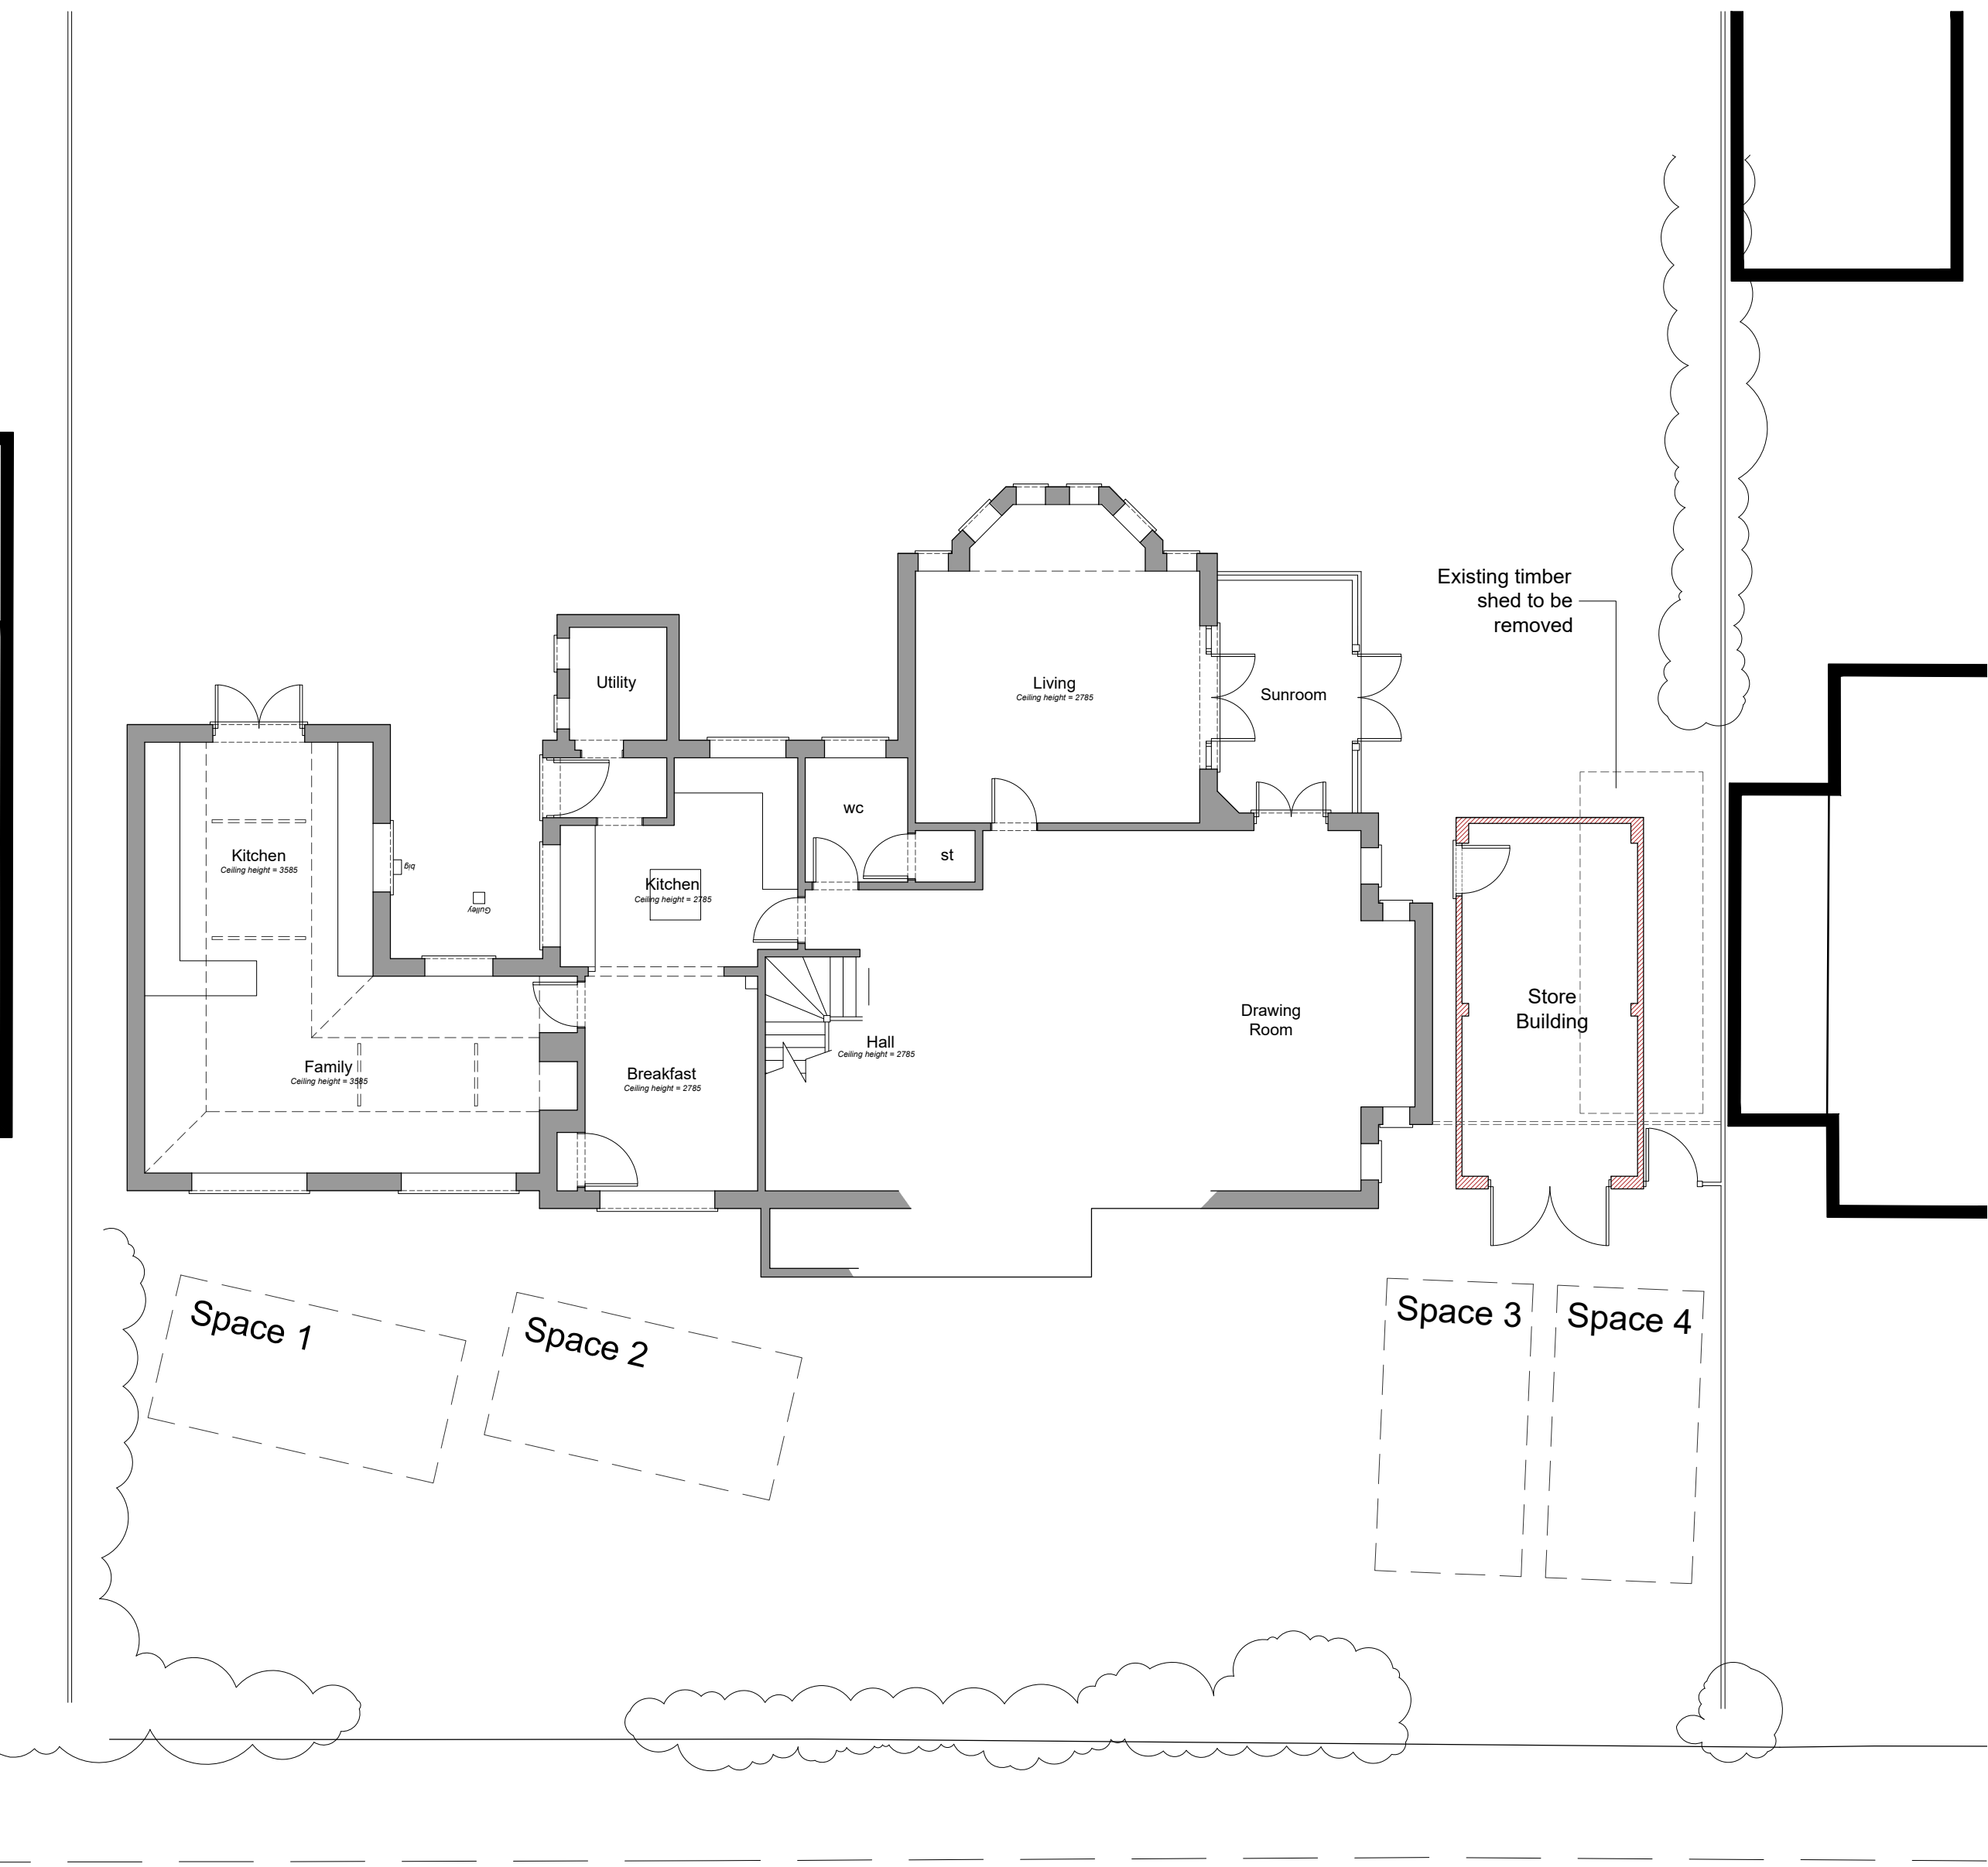

ALBERT ROAD

Ground Floor Plan 1:100 Scale




Front Elevation 1:100 Scale



Side Elevation 1:100 Scale



Site Plan 1:500 Scale

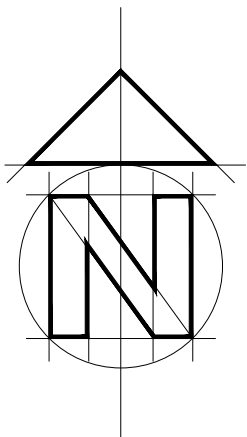

© Crown copyright 2026 Ordnance Survey 100053143
Cadastral data is subject to Crown copyright and is reproduced with permission of HM Land Registry.



Location Plan 1:1250 Scale

Rev A - General Updates

- October 2026

Bonney Architecture

PLANNING & TECHNICAL SERVICES

CLIENT

Mr & Mrs D Tiling

JOB

4 Albert Road, Caversham,
Reading, Berkshire

DRG

PROPOSED STORE BUILDING

14 Hornbeam Close
Barkham
Wokingham
RG41 4LR
07515 355 770
bonneyarchitecture@gmail.com

SCALE

As Shown @ A1

DRAWN P Bonney

DATE October 2026

BA 0360

10

A

1:500 scale Bar
This Drawing has been produced for printing onto A1 size paper.
If printing on A3 please use the scale below for reference.

1:1250 scale Bar
This Drawing has been produced for printing onto A1 size paper.
If printing on A3 please use the scale below for reference.

1:100 scale Bar
This Drawing has been produced for printing onto A1 size paper.
If printing on A3 please use the scale below for reference.