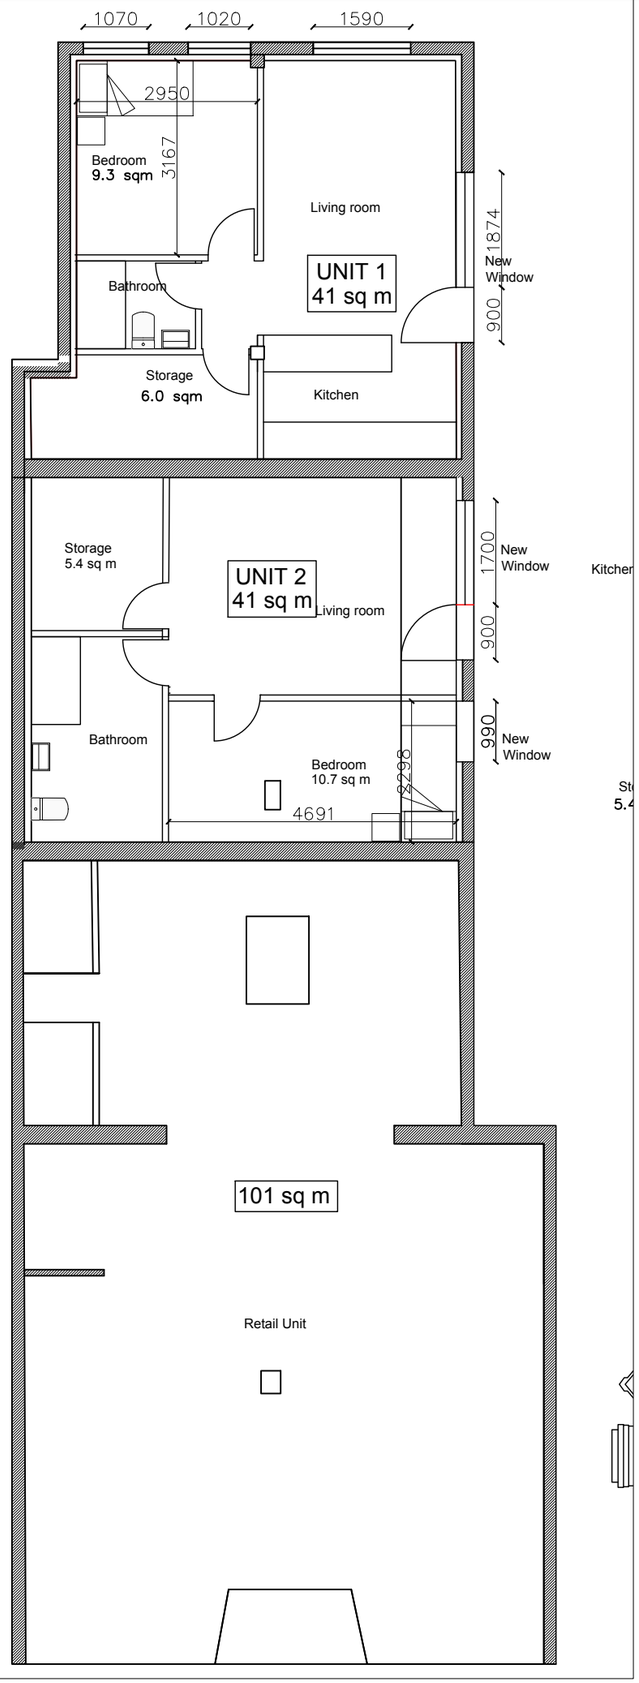

GROUND FLOOR PLAN 1:100

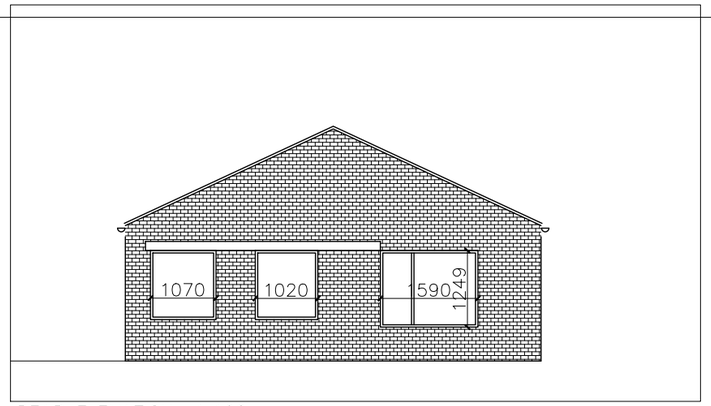

REAR ELEVATION 1:100

PARITAL EAST ELEVATION 1:100

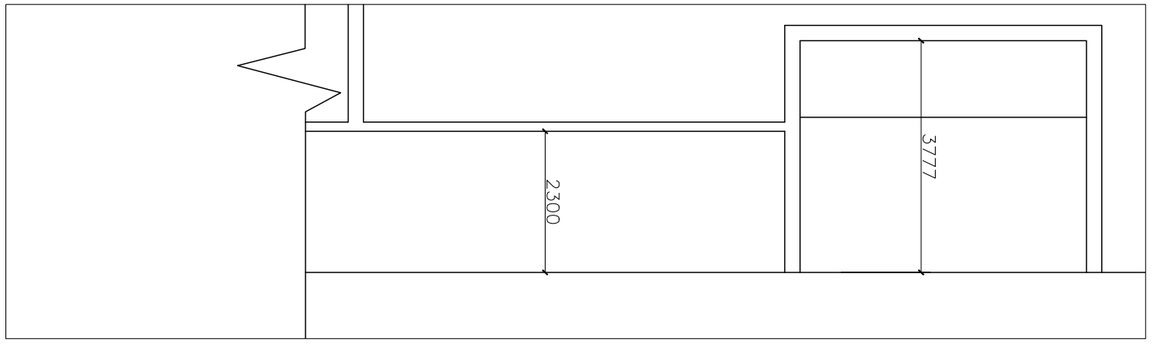

SECTION 1:100

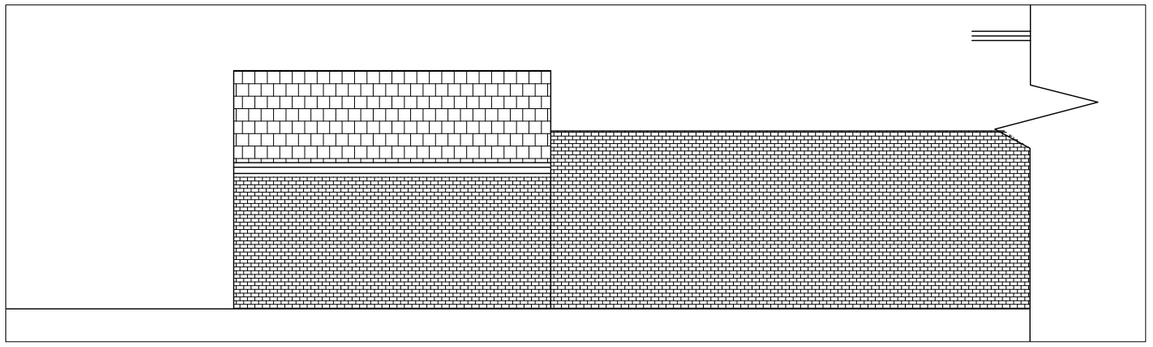

WEST ELEVATION 1:100

NOTES

THIS DRAWING IS THE COPYRIGHT OF THE ARCHITECTS AND MAY NOT BE REPRODUCED WITHOUT PERMISSION

N

0 5

PLANNING

© Copyright TRACE Architects Ltd 2026

trace
ARCHITECTS

Basement Studio
263 The Vale
London
W3 7QA

1A Grange Avenue
Rotherfield Peppard
Henley
RG9 5JP

TEL 0208 611 2946
TEL 01491 579 544
E-MAIL office@tracearchitects.co.uk
www.tracearchitects.co.uk

DATE	-	CLIENT:
DRAWN	-	BELLAMY-ROSSER PROPERTY
CHECKED	-	
SCALE@A3	1:100	

OXFORD ROAD

PROPOSED SECTIONS PLANS AND ELEVATIONS

ADDRESS:

346 OXFORD ROAD
READING

JOB No	DRAWING NUMBER
1204	P03

A3 Sheet